
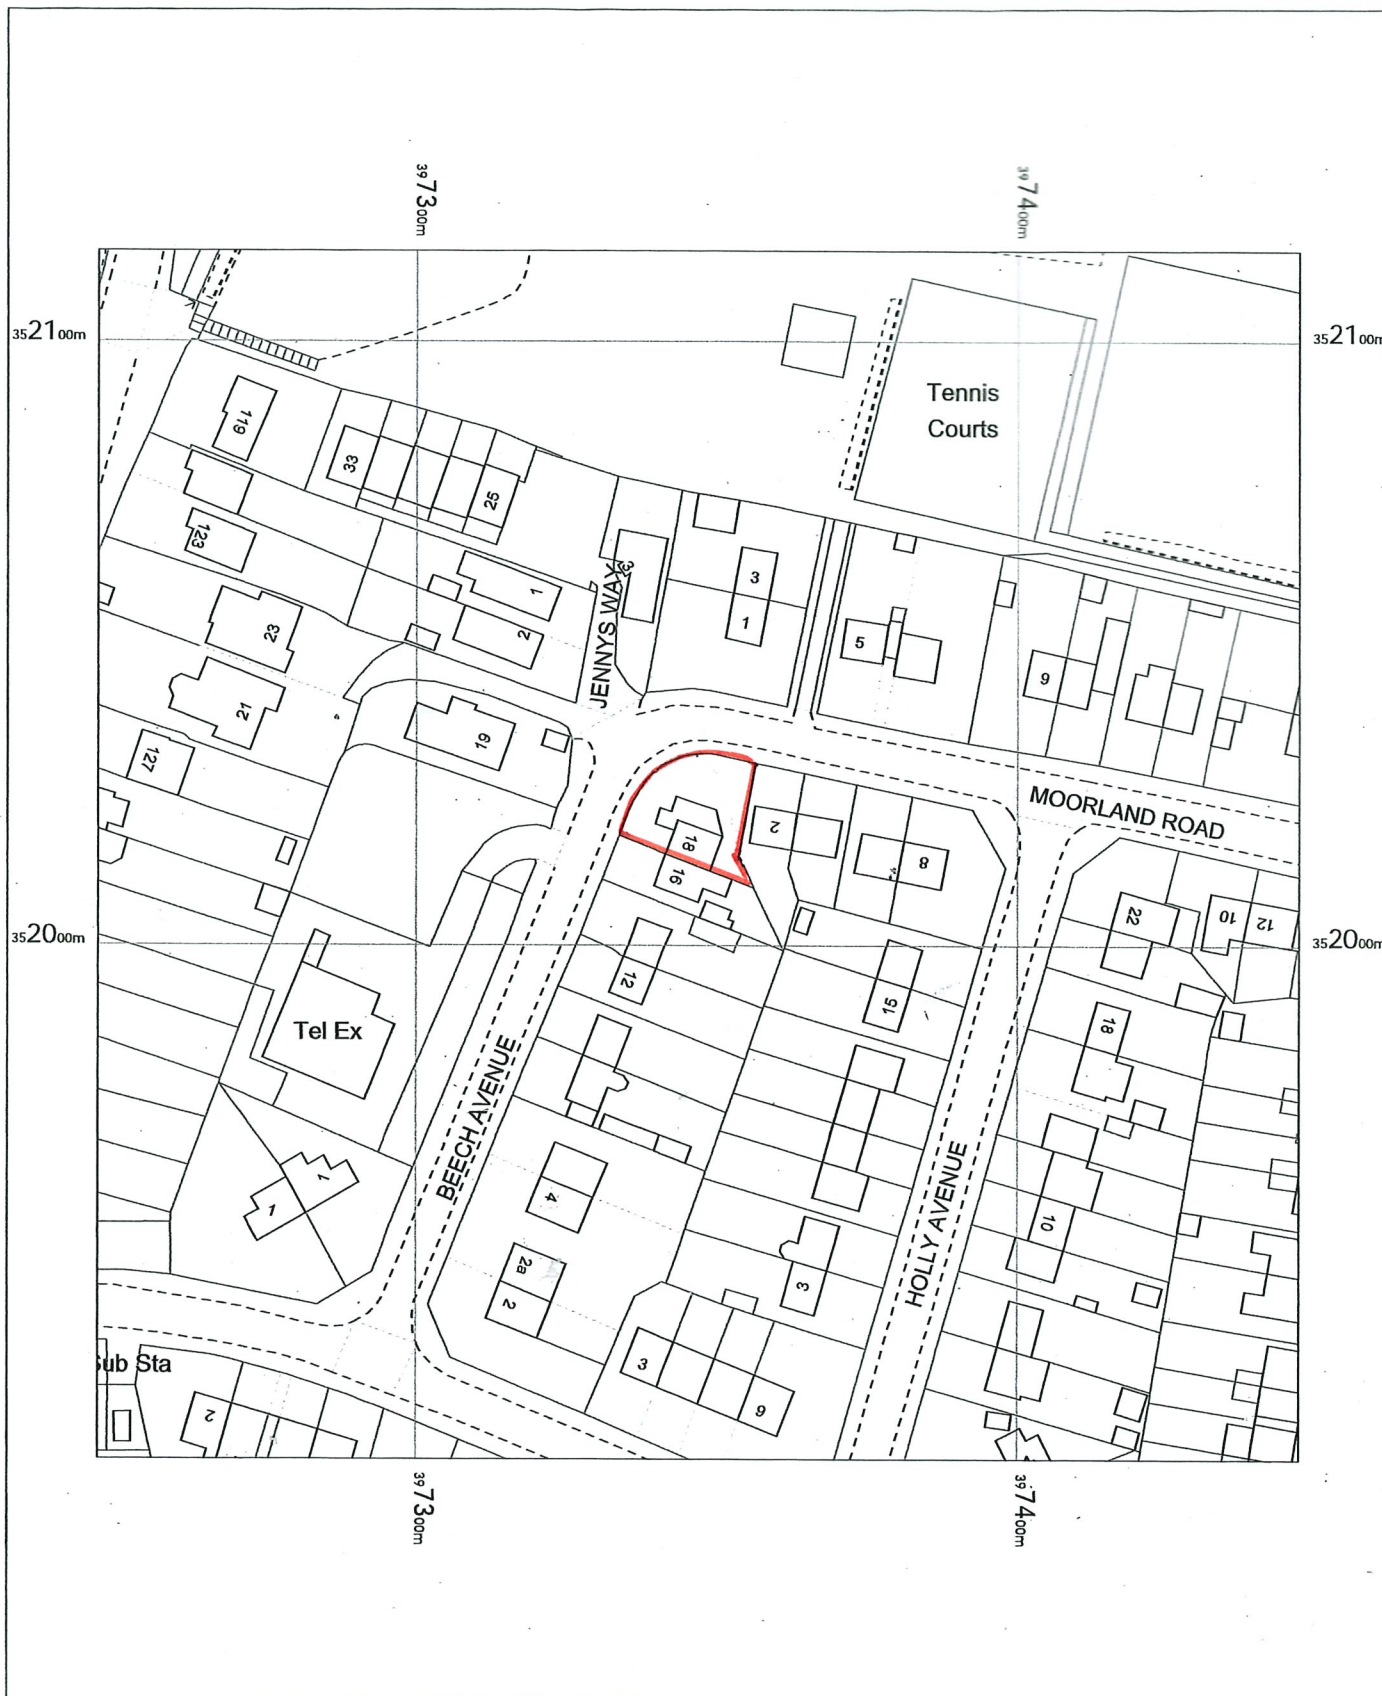


18 BEECH AVENUE,
CHEDDLETON,
STAFFS,
ST13 7JA

OS MasterMap 1250/2500/10000 scale
Wednesday, January 29, 2025, ID: BW1-01204679
www.blackwellmapping.co.uk

1:1250 scale print at A4, Centre: 397347 E, 352015 N

©Crown Copyright Ordnance Survey. Licence no.
100041041

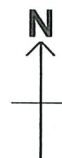

**BLACKWELL'S
MAPPING SERVICES**
PERSONAL & PROFESSIONAL MAPPING
www.blackwellmapping.co.uk

TEL: 0800 151 2612
maps@blackwell.co.uk

