
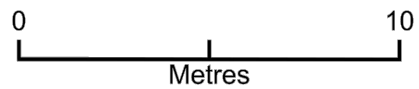


79 Lyneside Road

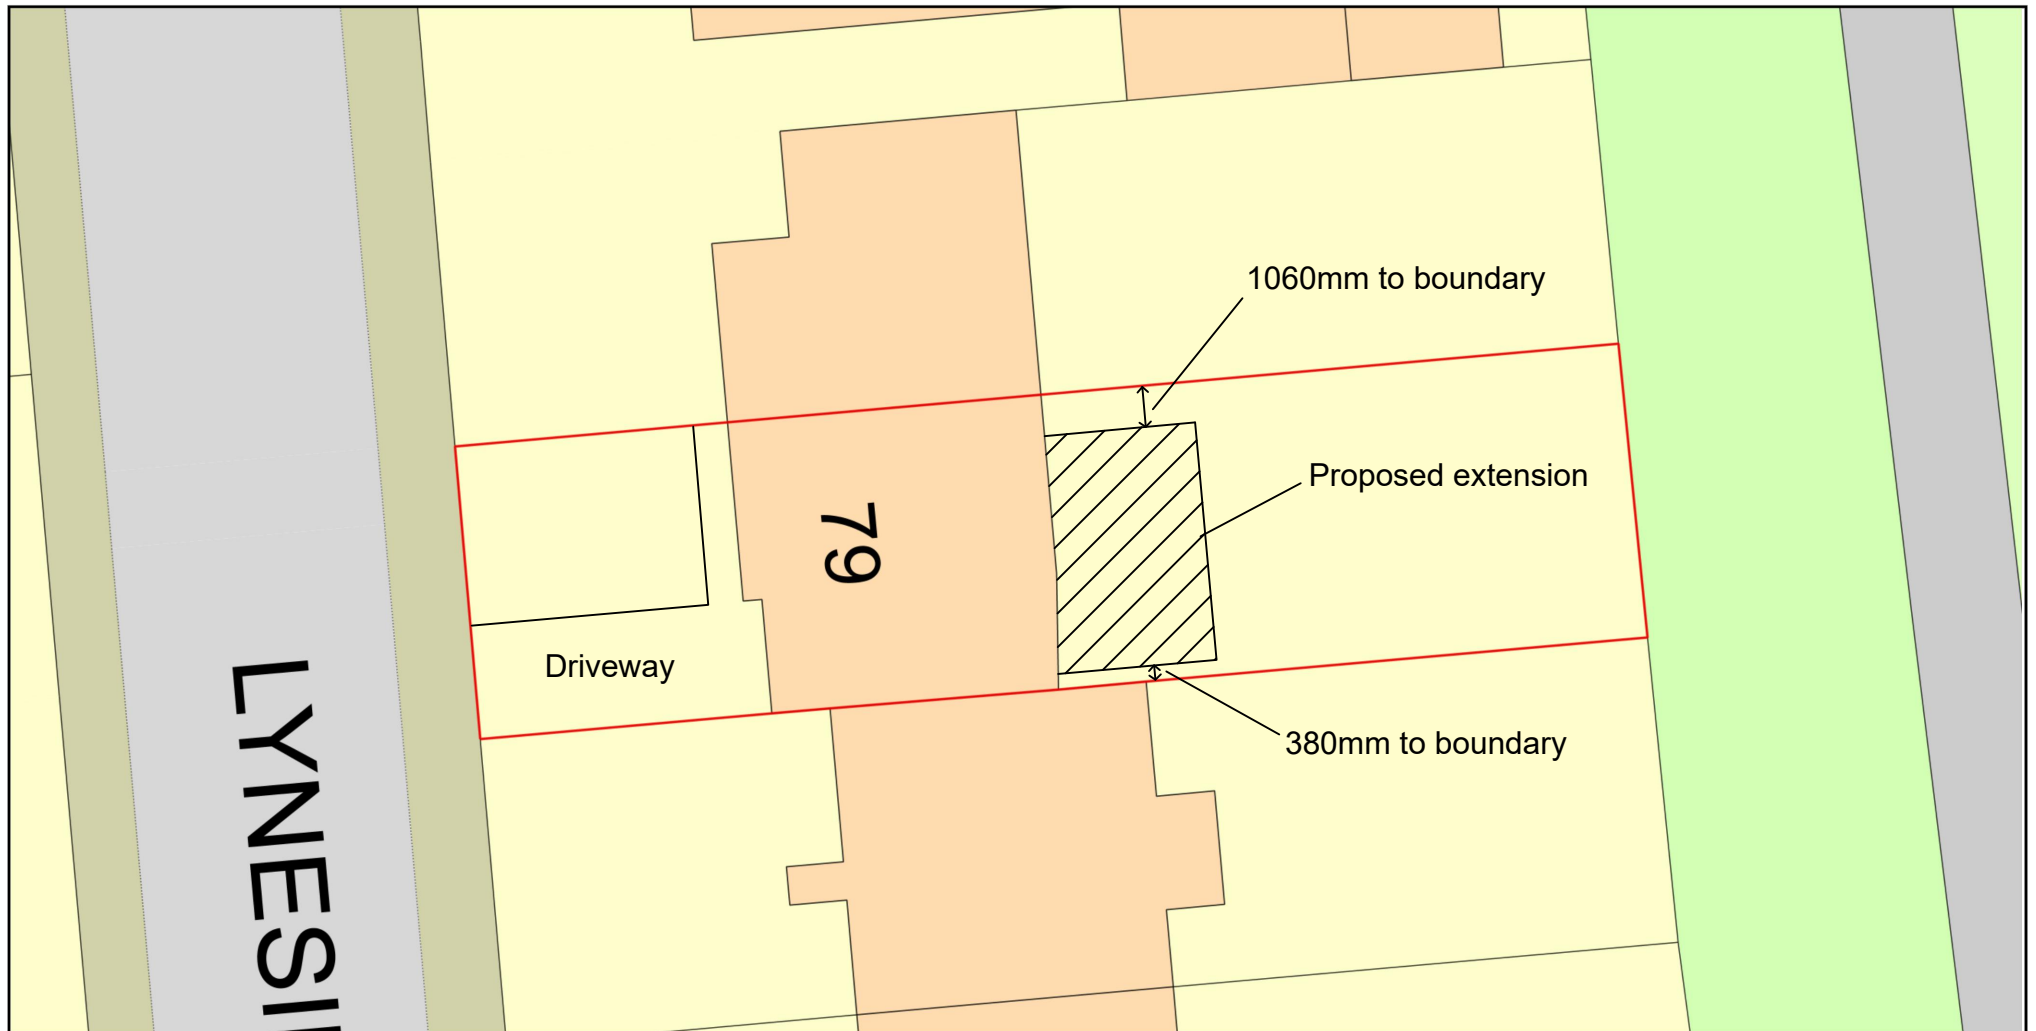

Plan Produced for: Daniel McKenna

Date Produced: 25 Feb 2025

Plan Reference Number: TQRQM25056164042489

Scale: 1:200 @ A4

© Crown copyright and database rights 2025 OS 100042766

