


ASHBOURNE ROAD



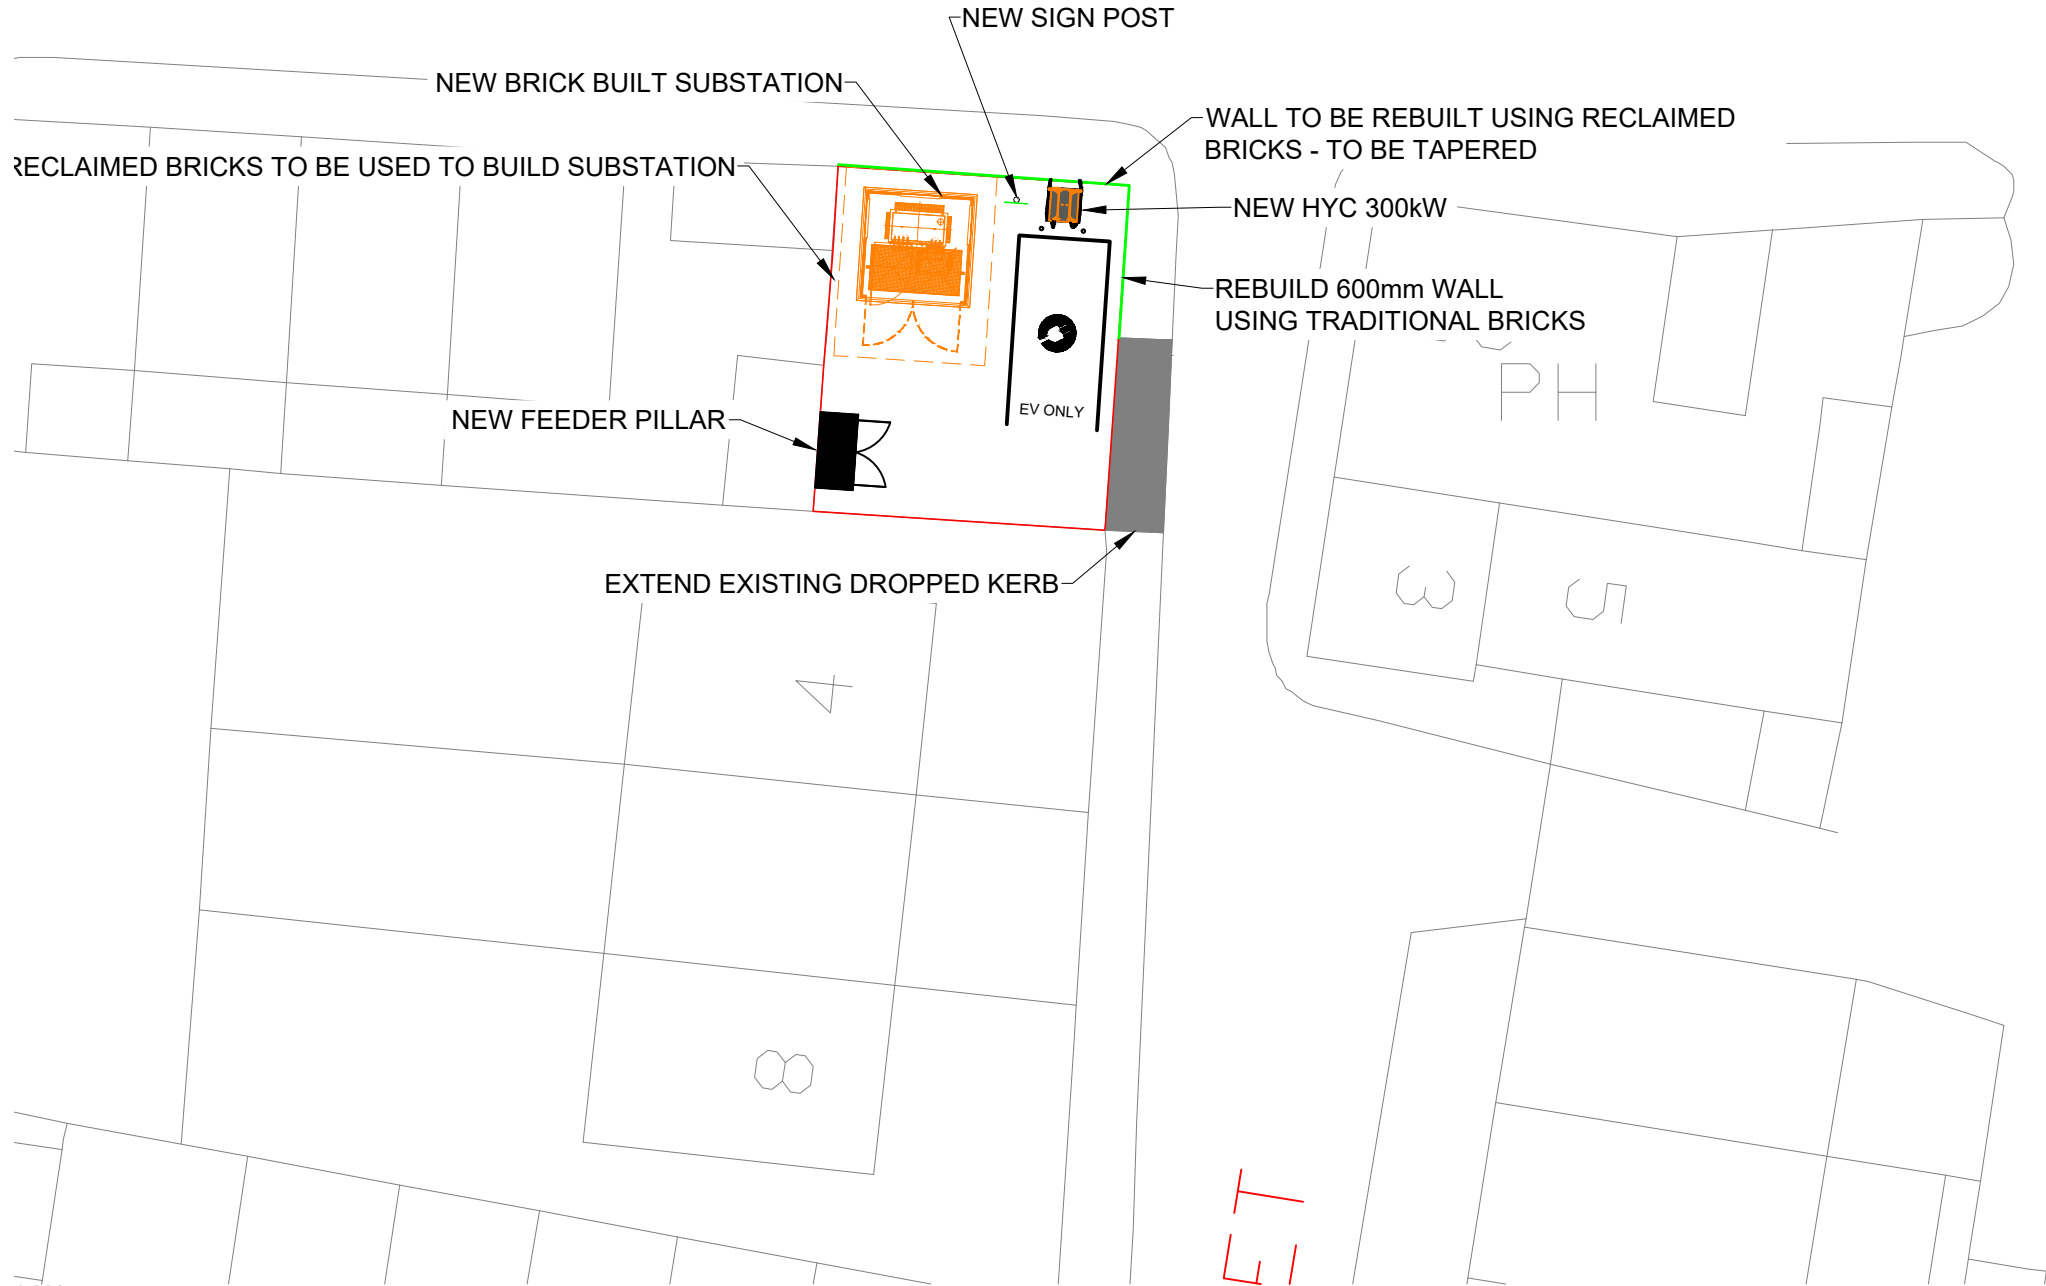


LEGEND

- HYC 300KW EV CHARGING UNIT
- HOOPED BARRIER PROTECTION
- EVCP SIGN POST
- FEEDER PILLAR
- EV CHARGING WALK WAY
- EV ONLY
- EV CHARGING BAY
- SUBSTATION

- Notes:
- No Site Survey Undertaken
 - Drawings Prepared via desktop exercise - Existing Service Locations are Approximations

SITE LOCATION PLAN - 1:1250

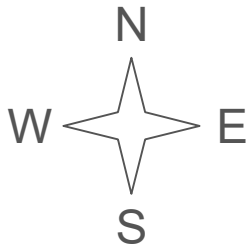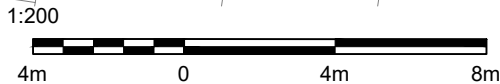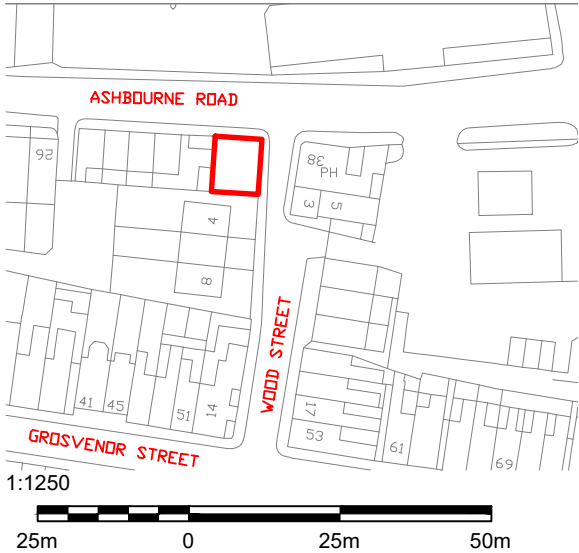

L	28/02/25	JH	Note amended		
K	26/11/24	AS	Wall changed to 600mm from 5ft		
J	01/11/24	AS	Substation Changed to Brick built		
H	11/09/24	MM	Rotate the Substation and Moved Bay		
G	06/09/24	MM	Rotate the Substation and Moved F.P.		
F	23/08/24	MM	Removed one EV bay		
E	26/07/24	MM	Included Wall to be Rebuild		
REV	DATE	BY	DESCRIPTION	CHK	APD

Zest Eco Ltd, Bond House, The Bourse,
Boar Lane, Leeds, LS1 5EN
web-Zest.uk.com email-operations@zest.uk.com

CLIENT
—

DESIGN
ZEST

SCALE 1: 200	DATE MAR'24	DRAWN MM	CHECKED	APPROVED	SHT A3
-----------------	----------------	-------------	---------	----------	-----------

DRAWING No.
ZST-0000-03

PROJECT
WOOD STREET, LEEK
ST13 5AT

TITLE
PROPOSED LAYOUT