


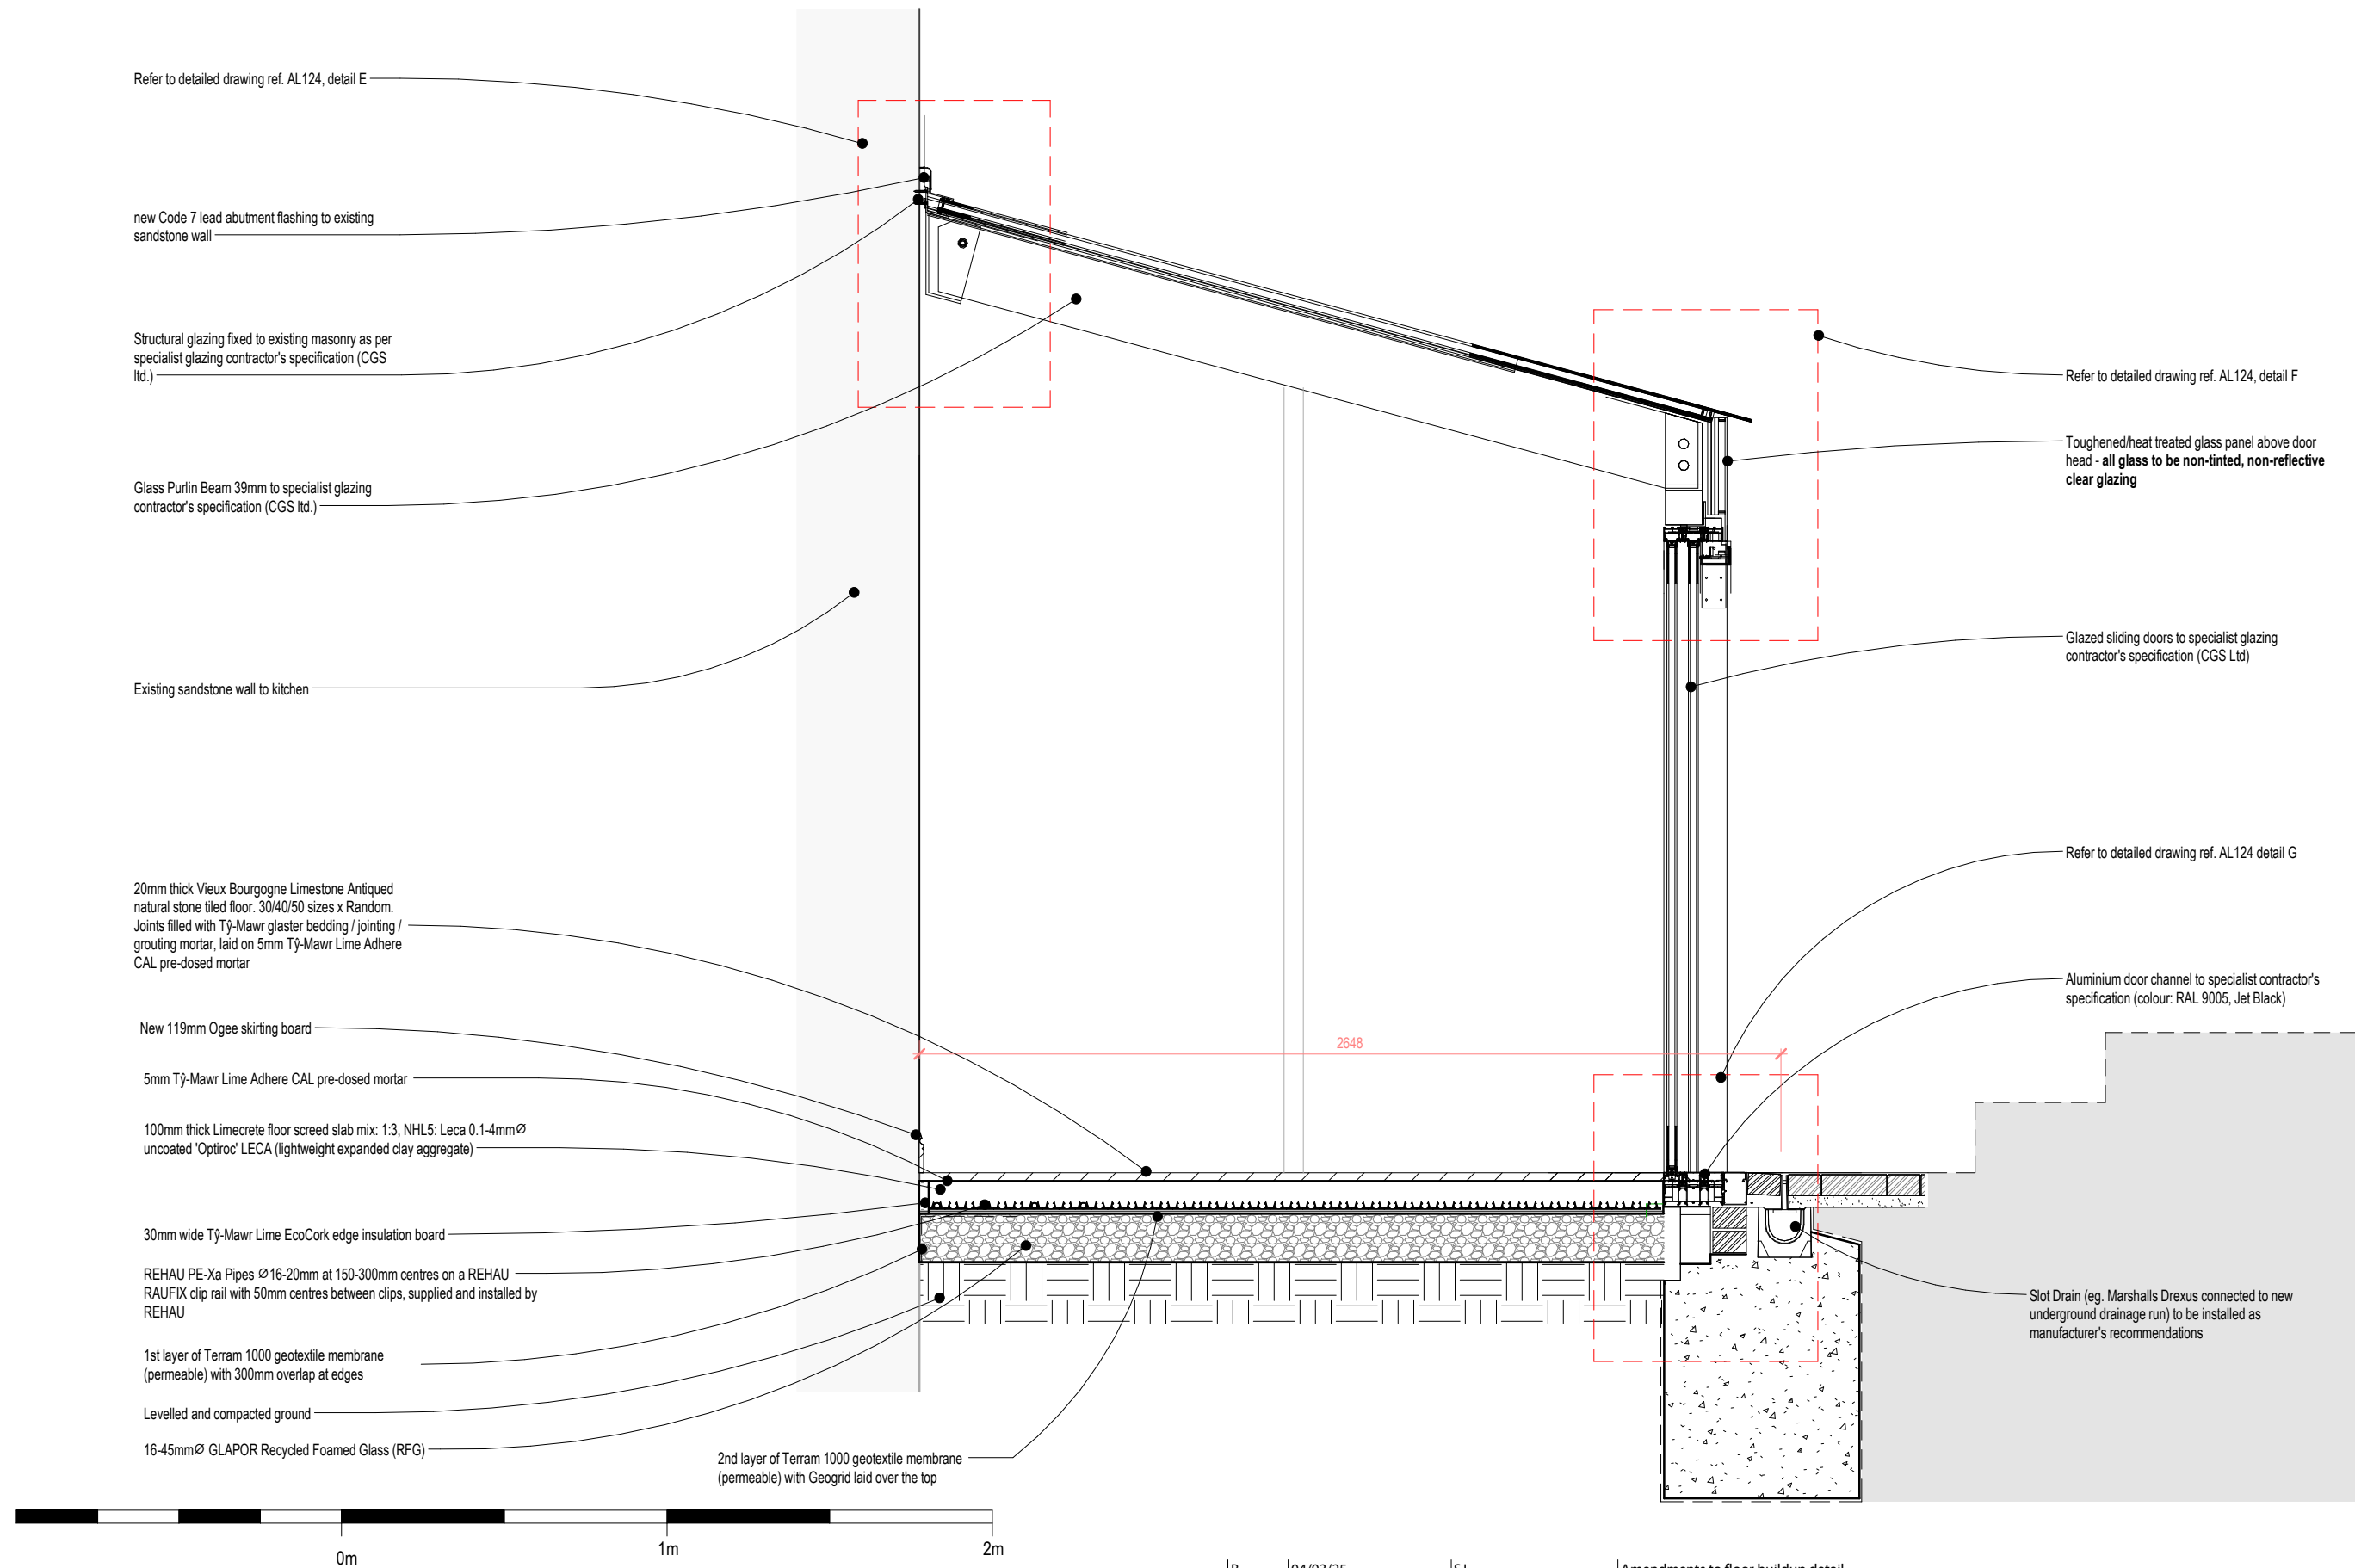

B	04/03/25	SJ	Amendments to floor buildup detail
A	07/01/25		Revisions following SMDC Planning department feedback
Rev	Date	Drawn	Description