


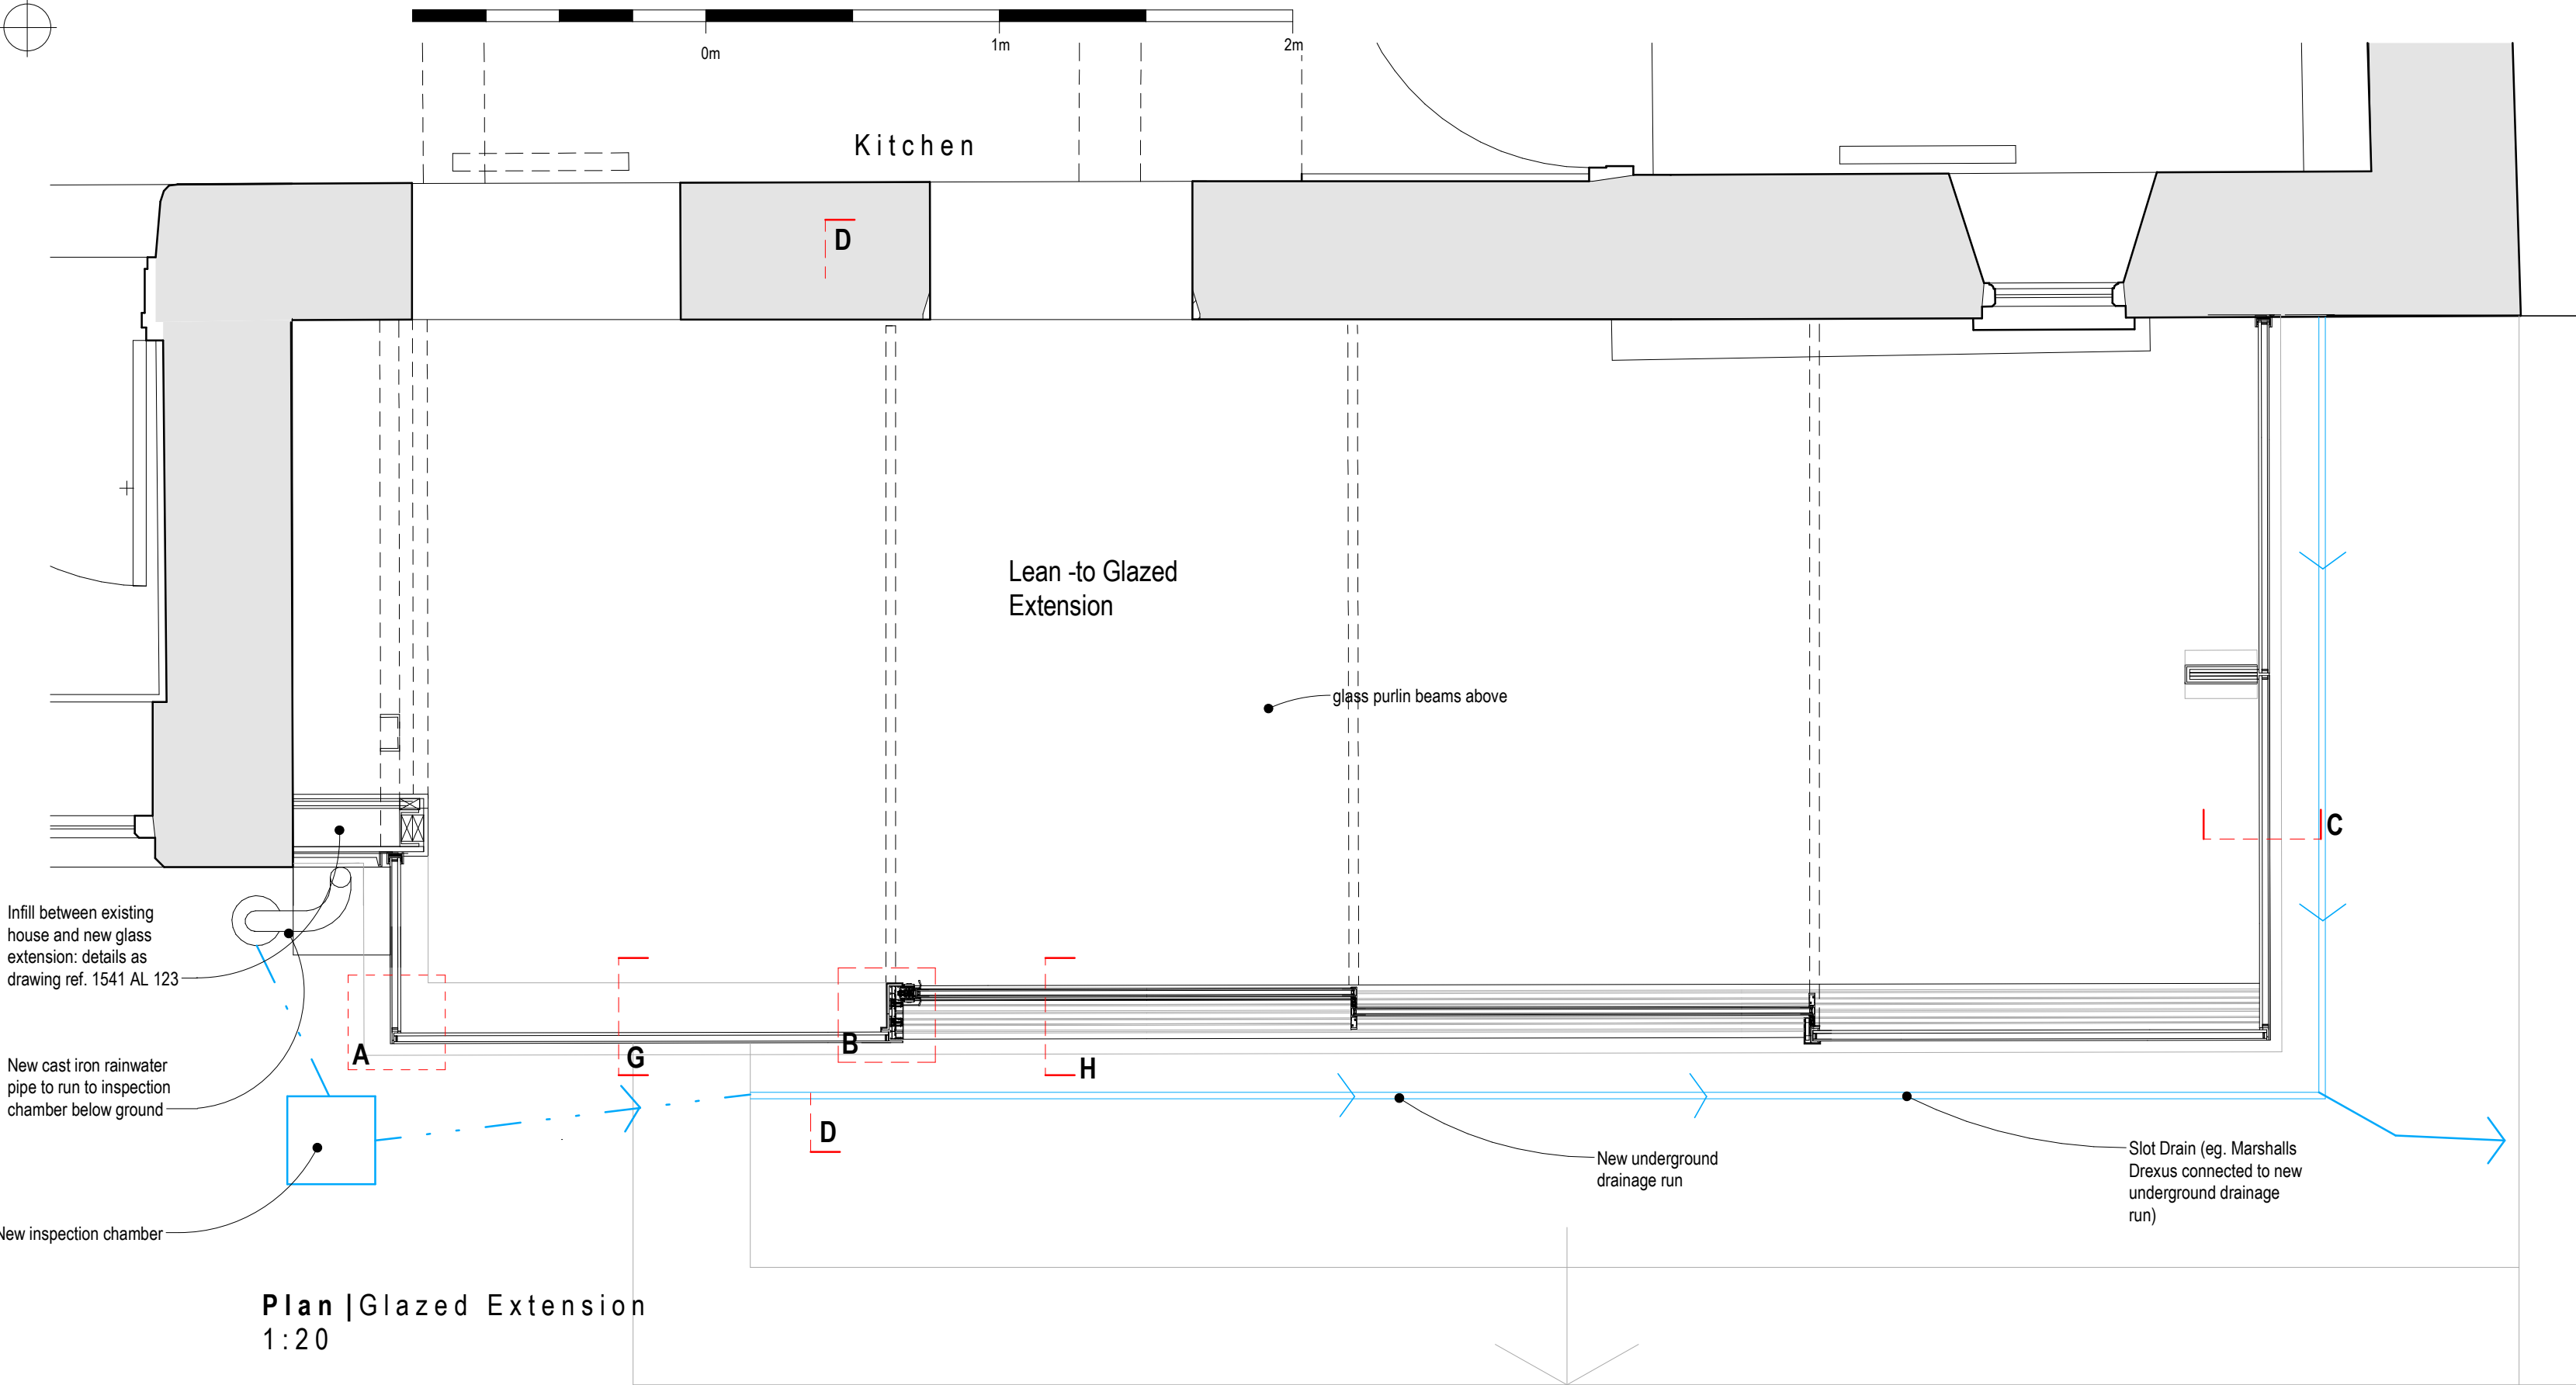


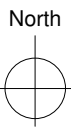


Plan | Glazed Extension
1:20

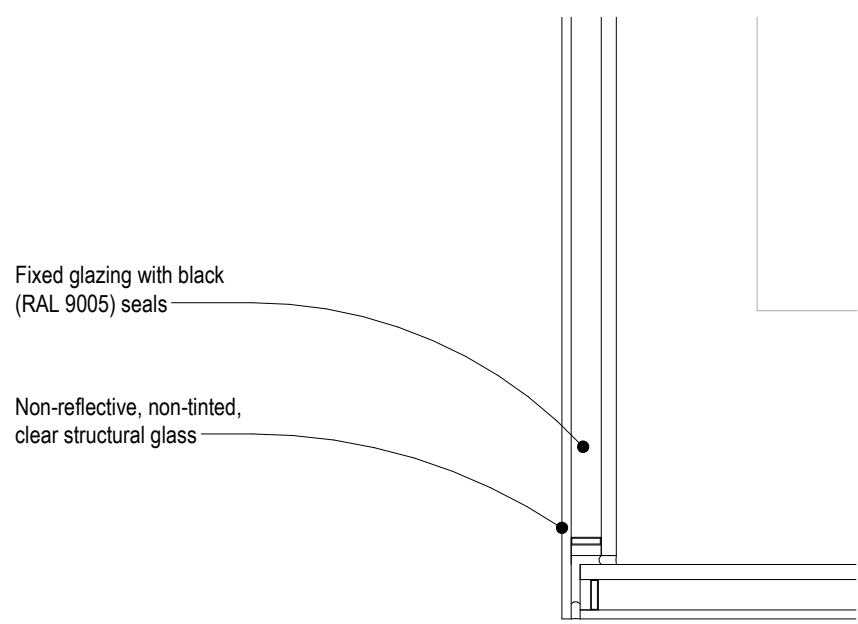


Plan Detail A | Corner Detail
1:5

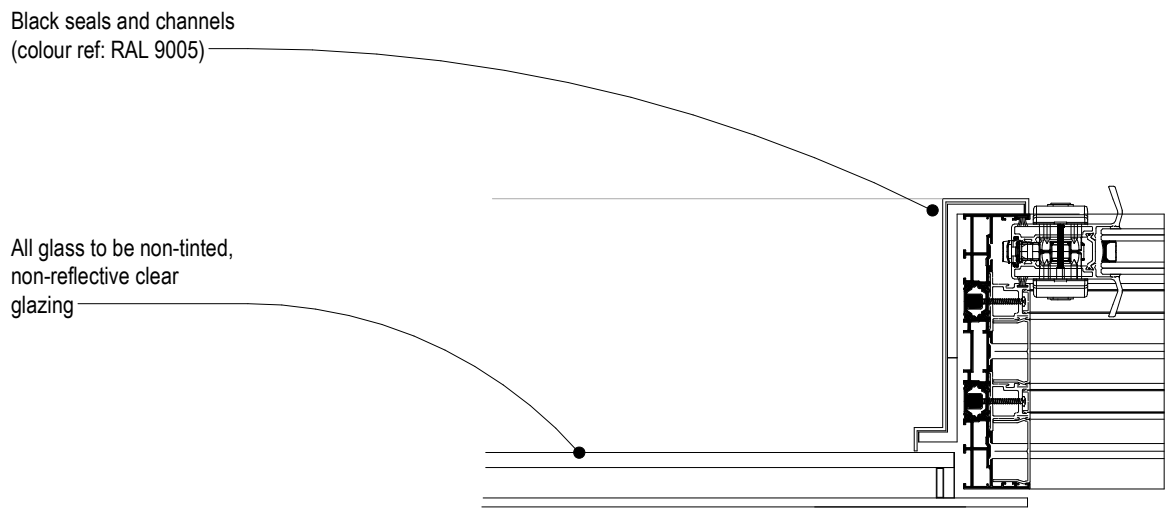


Plan Detail B | Door Jamb Detail
1:5

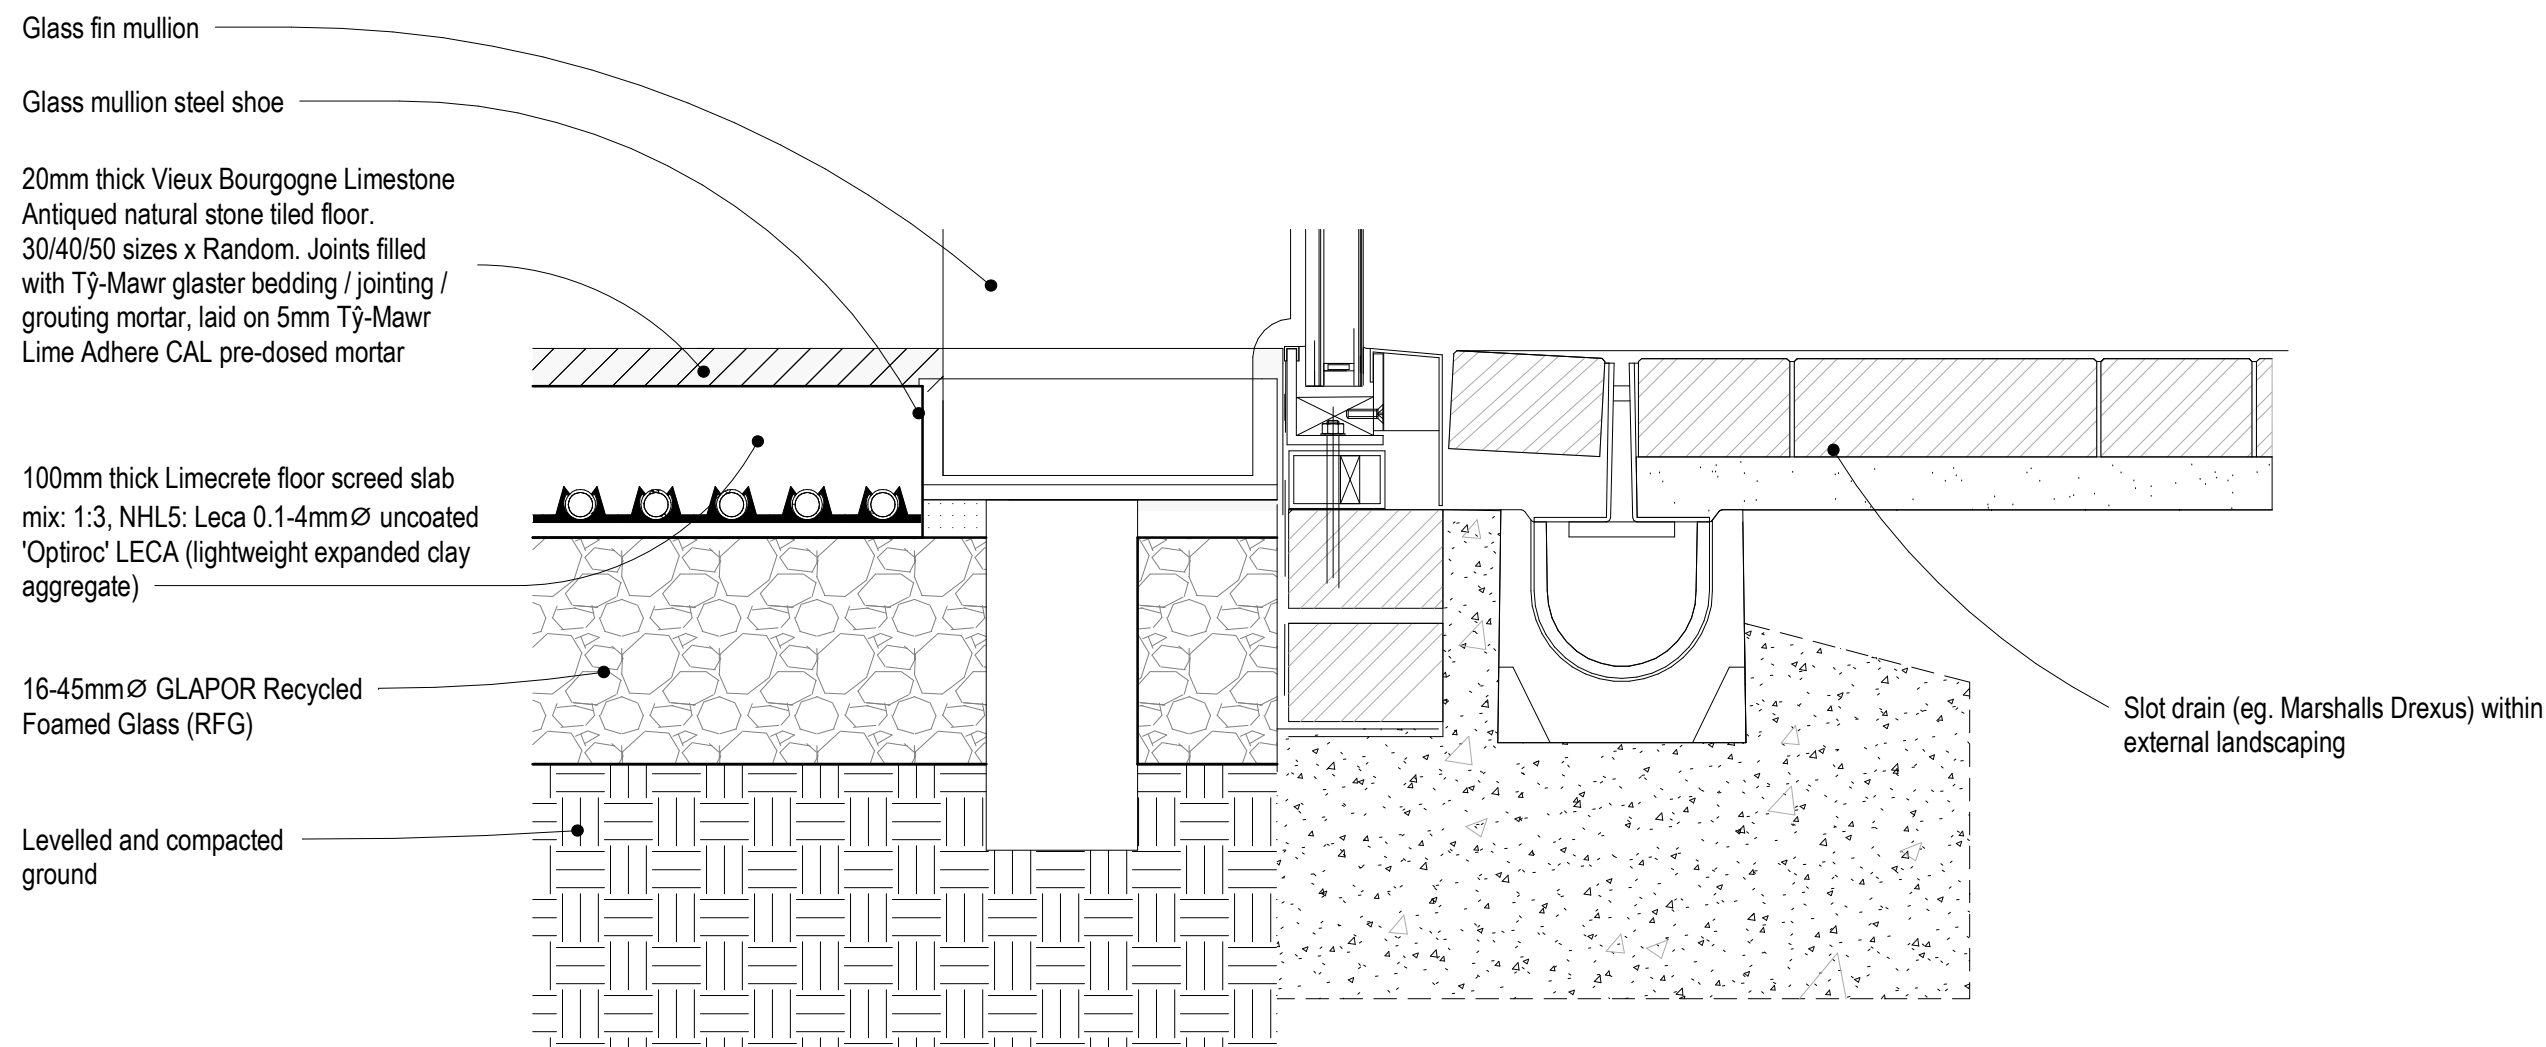


Section Detail C | Fixed Glazing Floor Detail
1:5

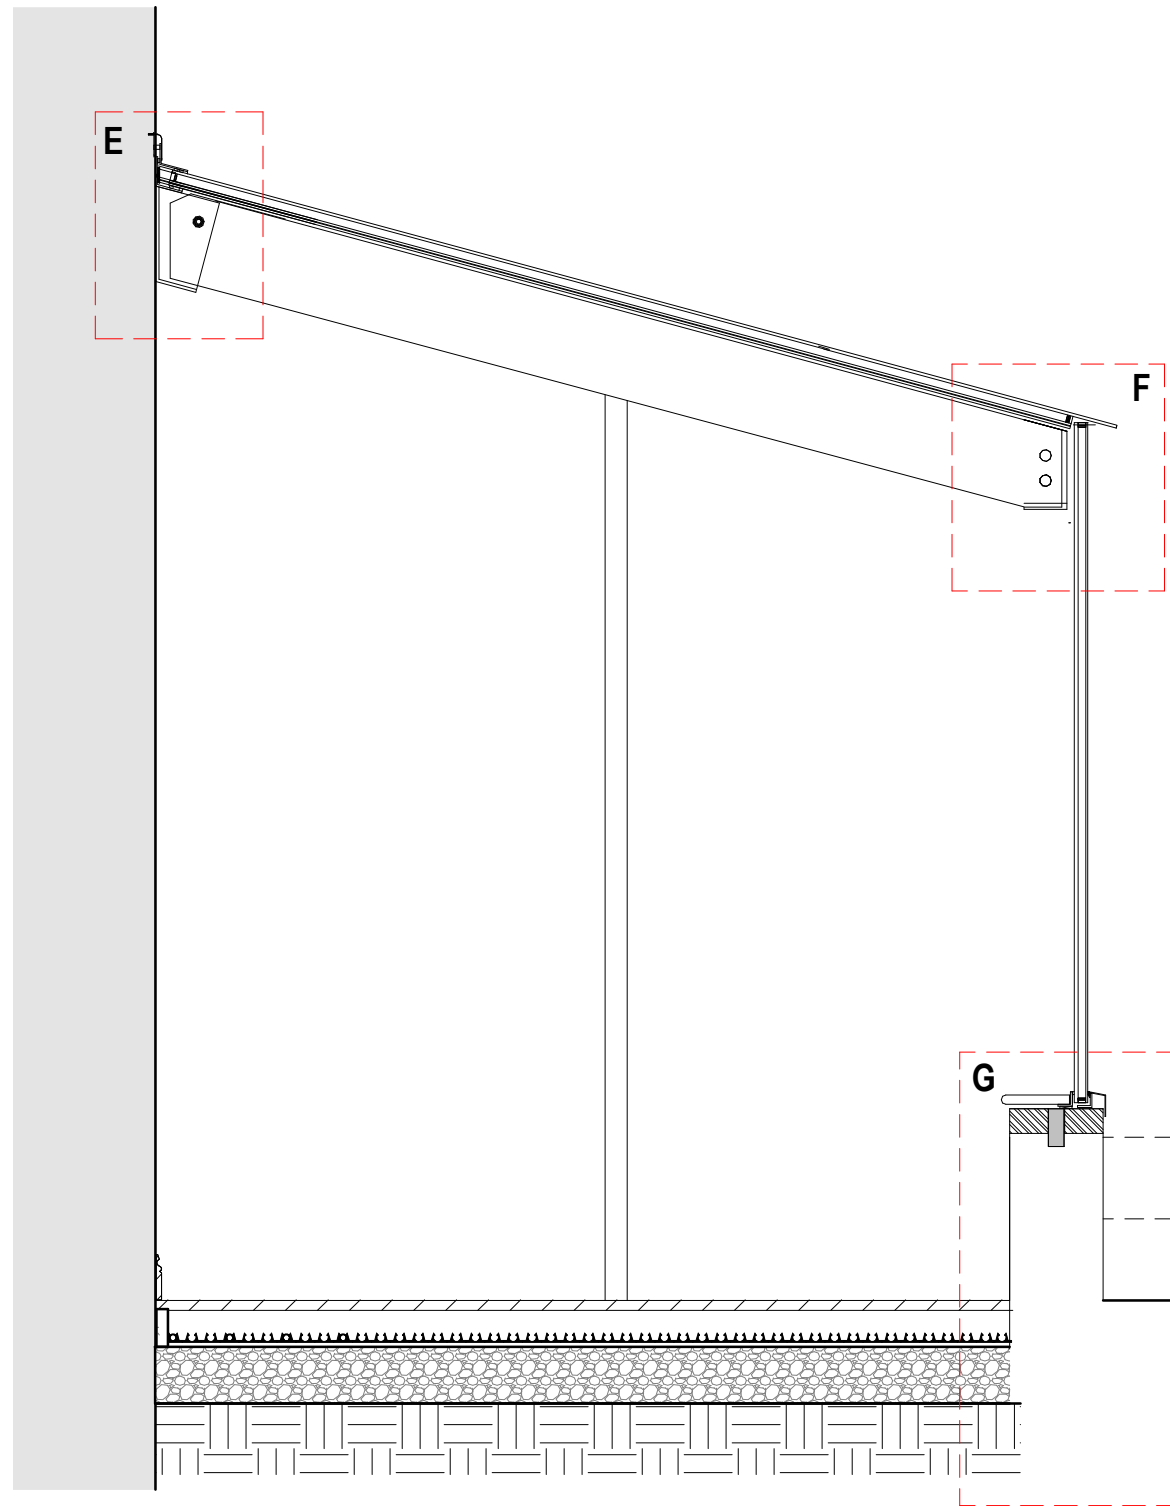


Section D:D | Glazed Extension
1:20

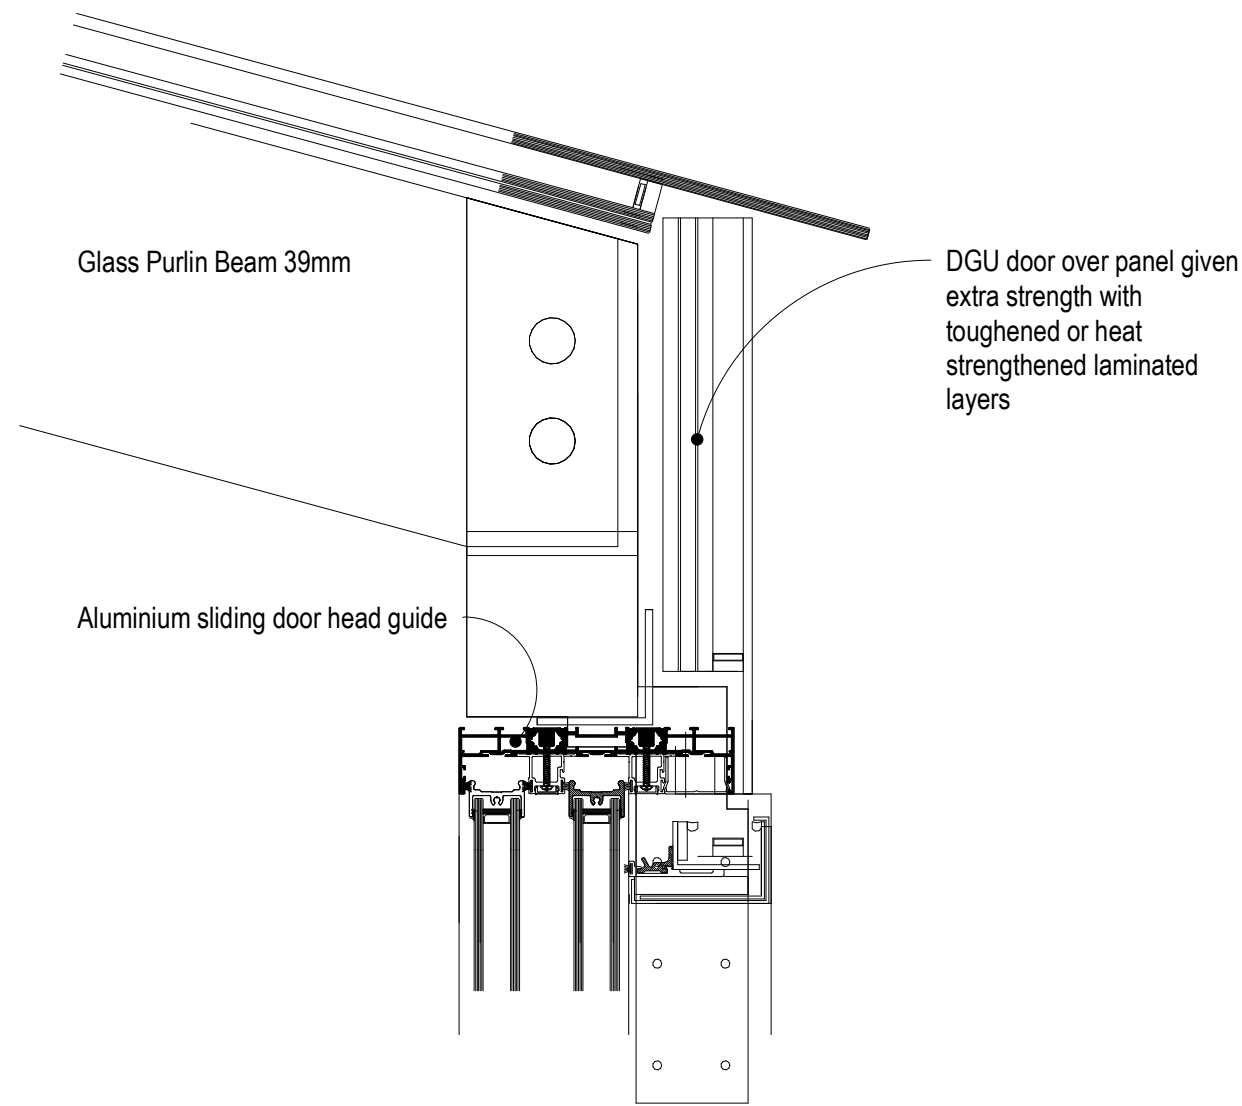


Section Detail F | Door - Roof Junction
1:5

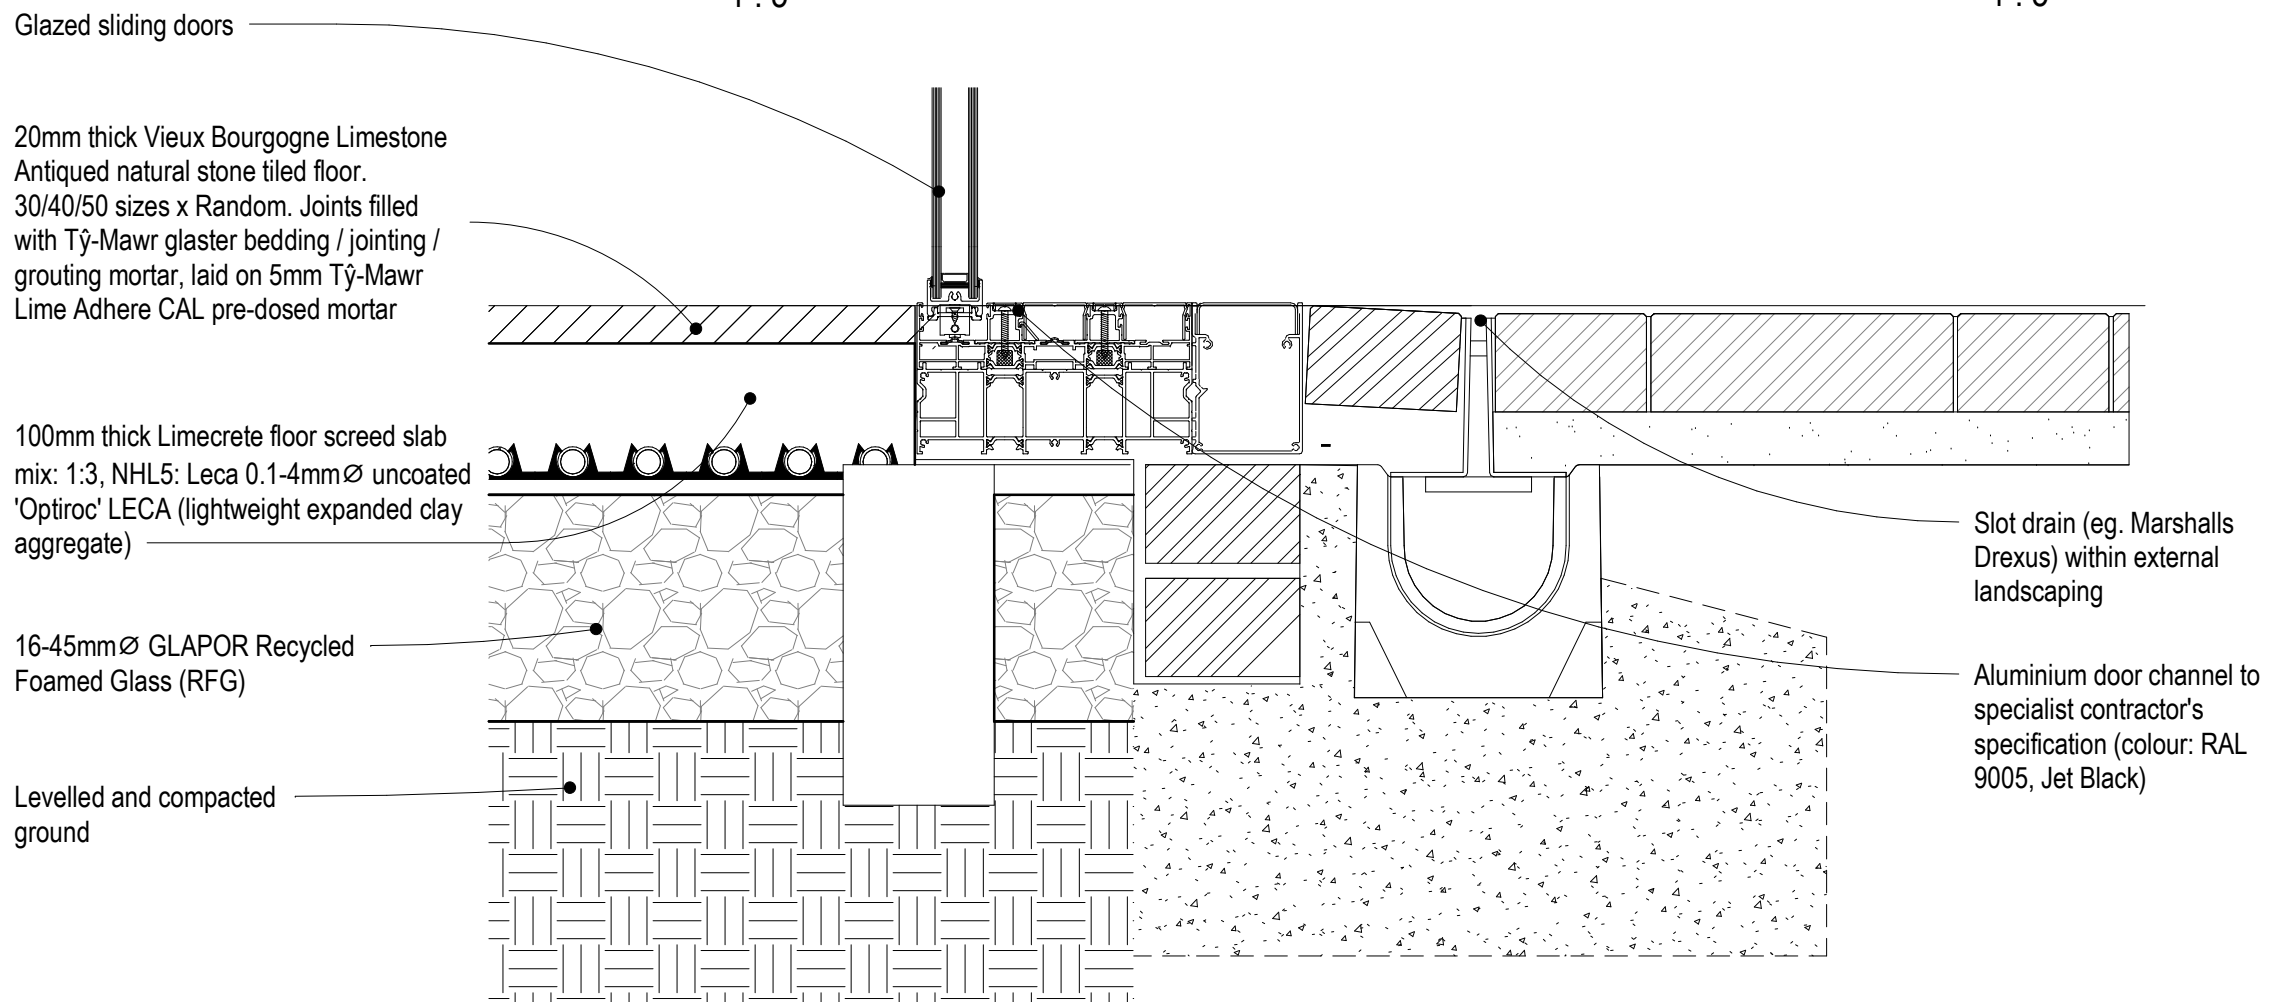

Section Detail H | Door - Floor Junction
1:5

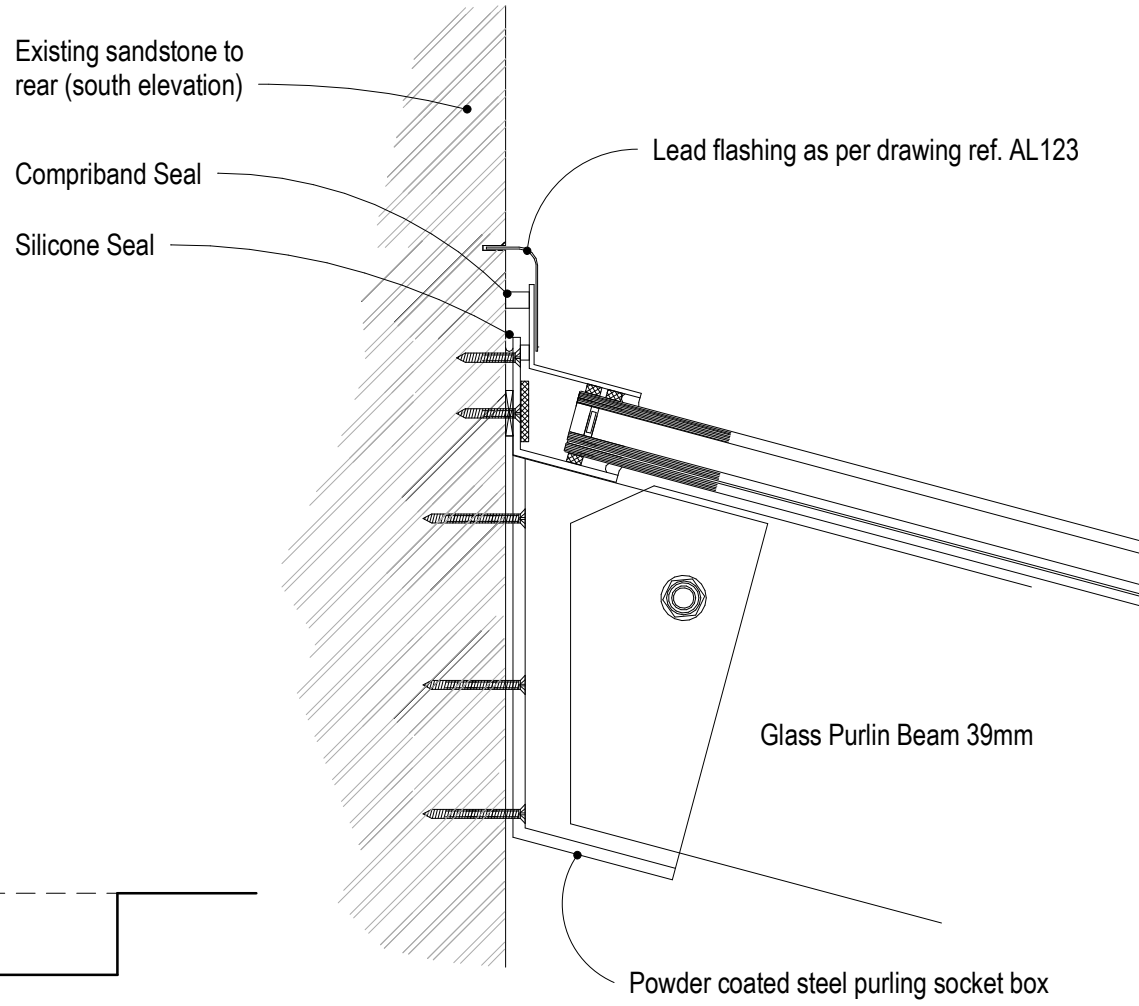

Section Detail E | Wall - Roof Junction
1:5

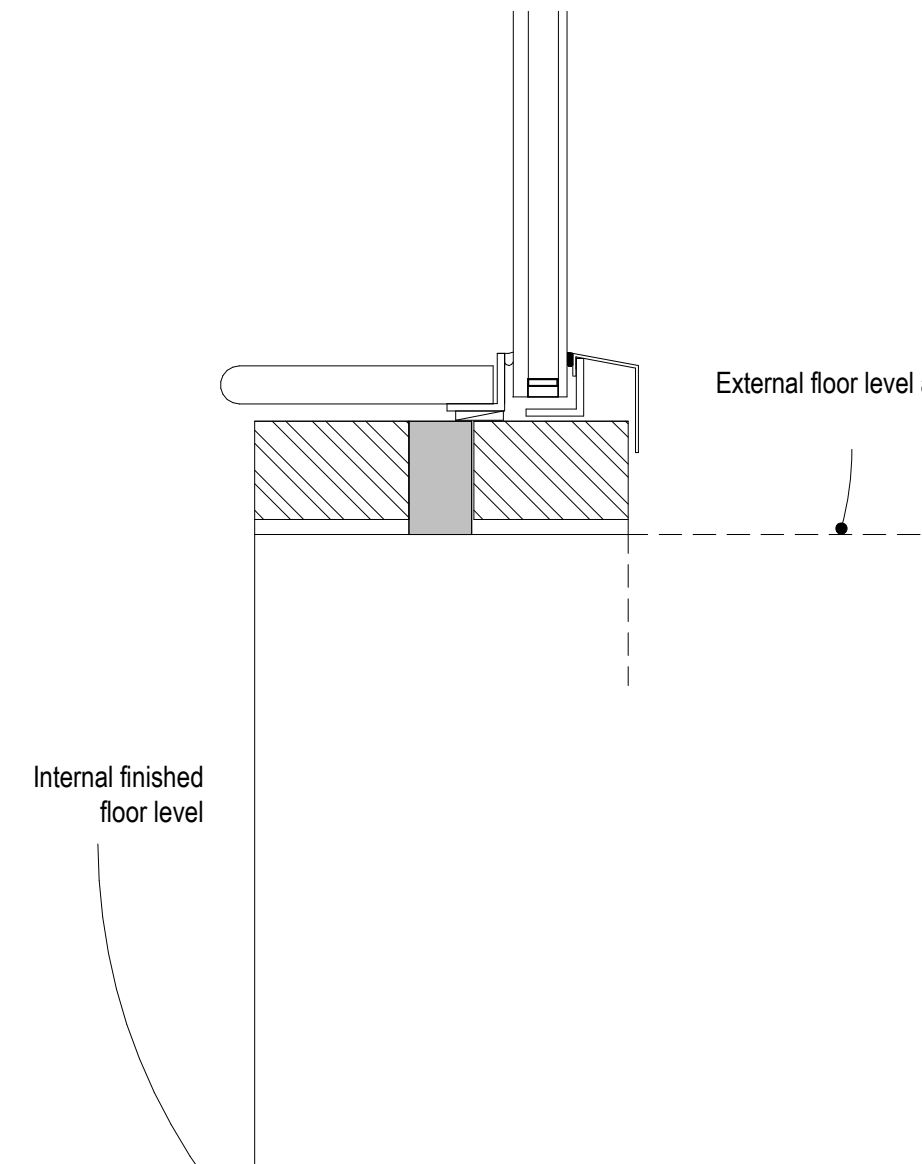

Section Detail G | Raised Glazing Junction
1:5

B		04/03/25	SJ	Amendments to floor buildup detail									
Rev		01/01/25	A	Revisions following SMDC Planning department feedback									
Date		Drawn											
		Description											
		Clerk Bank House Clerk Bank LEEK Staffordshire ST13 5HE											
		t: 01538 373477 e: info@ctdarchitects.co.uk f: 01538 386503 w: www.ctdarchitects.co.uk											
		ctd architects © 2025 • This drawing is copyright. • All dimensions to be checked on site before proceeding. • Contractor must notify the architect of any discrepancies before proceeding. • Contractor to check/adjust dimensions of new work to suit existing conditions. Do not assume existing structure or details are plumb, square or level. • All drawings to be read in conjunction with all other consultants drawings and specs.											
Client		Project Proposed Glazed Kitchen Extension Manor Farm, Park Lane, ENDON. Stoke on Trent. ST9 9JA.											
		Title Glazed Extension Details 'as proposed'											
		Scale 1:20, 1:5 Size A1 Drawn SJ Checked CH Date 17/12/24											
		Status PLANNING & LBC APPLICATION											
		Job No 1541 Drawing No AL124 Rev. B											