


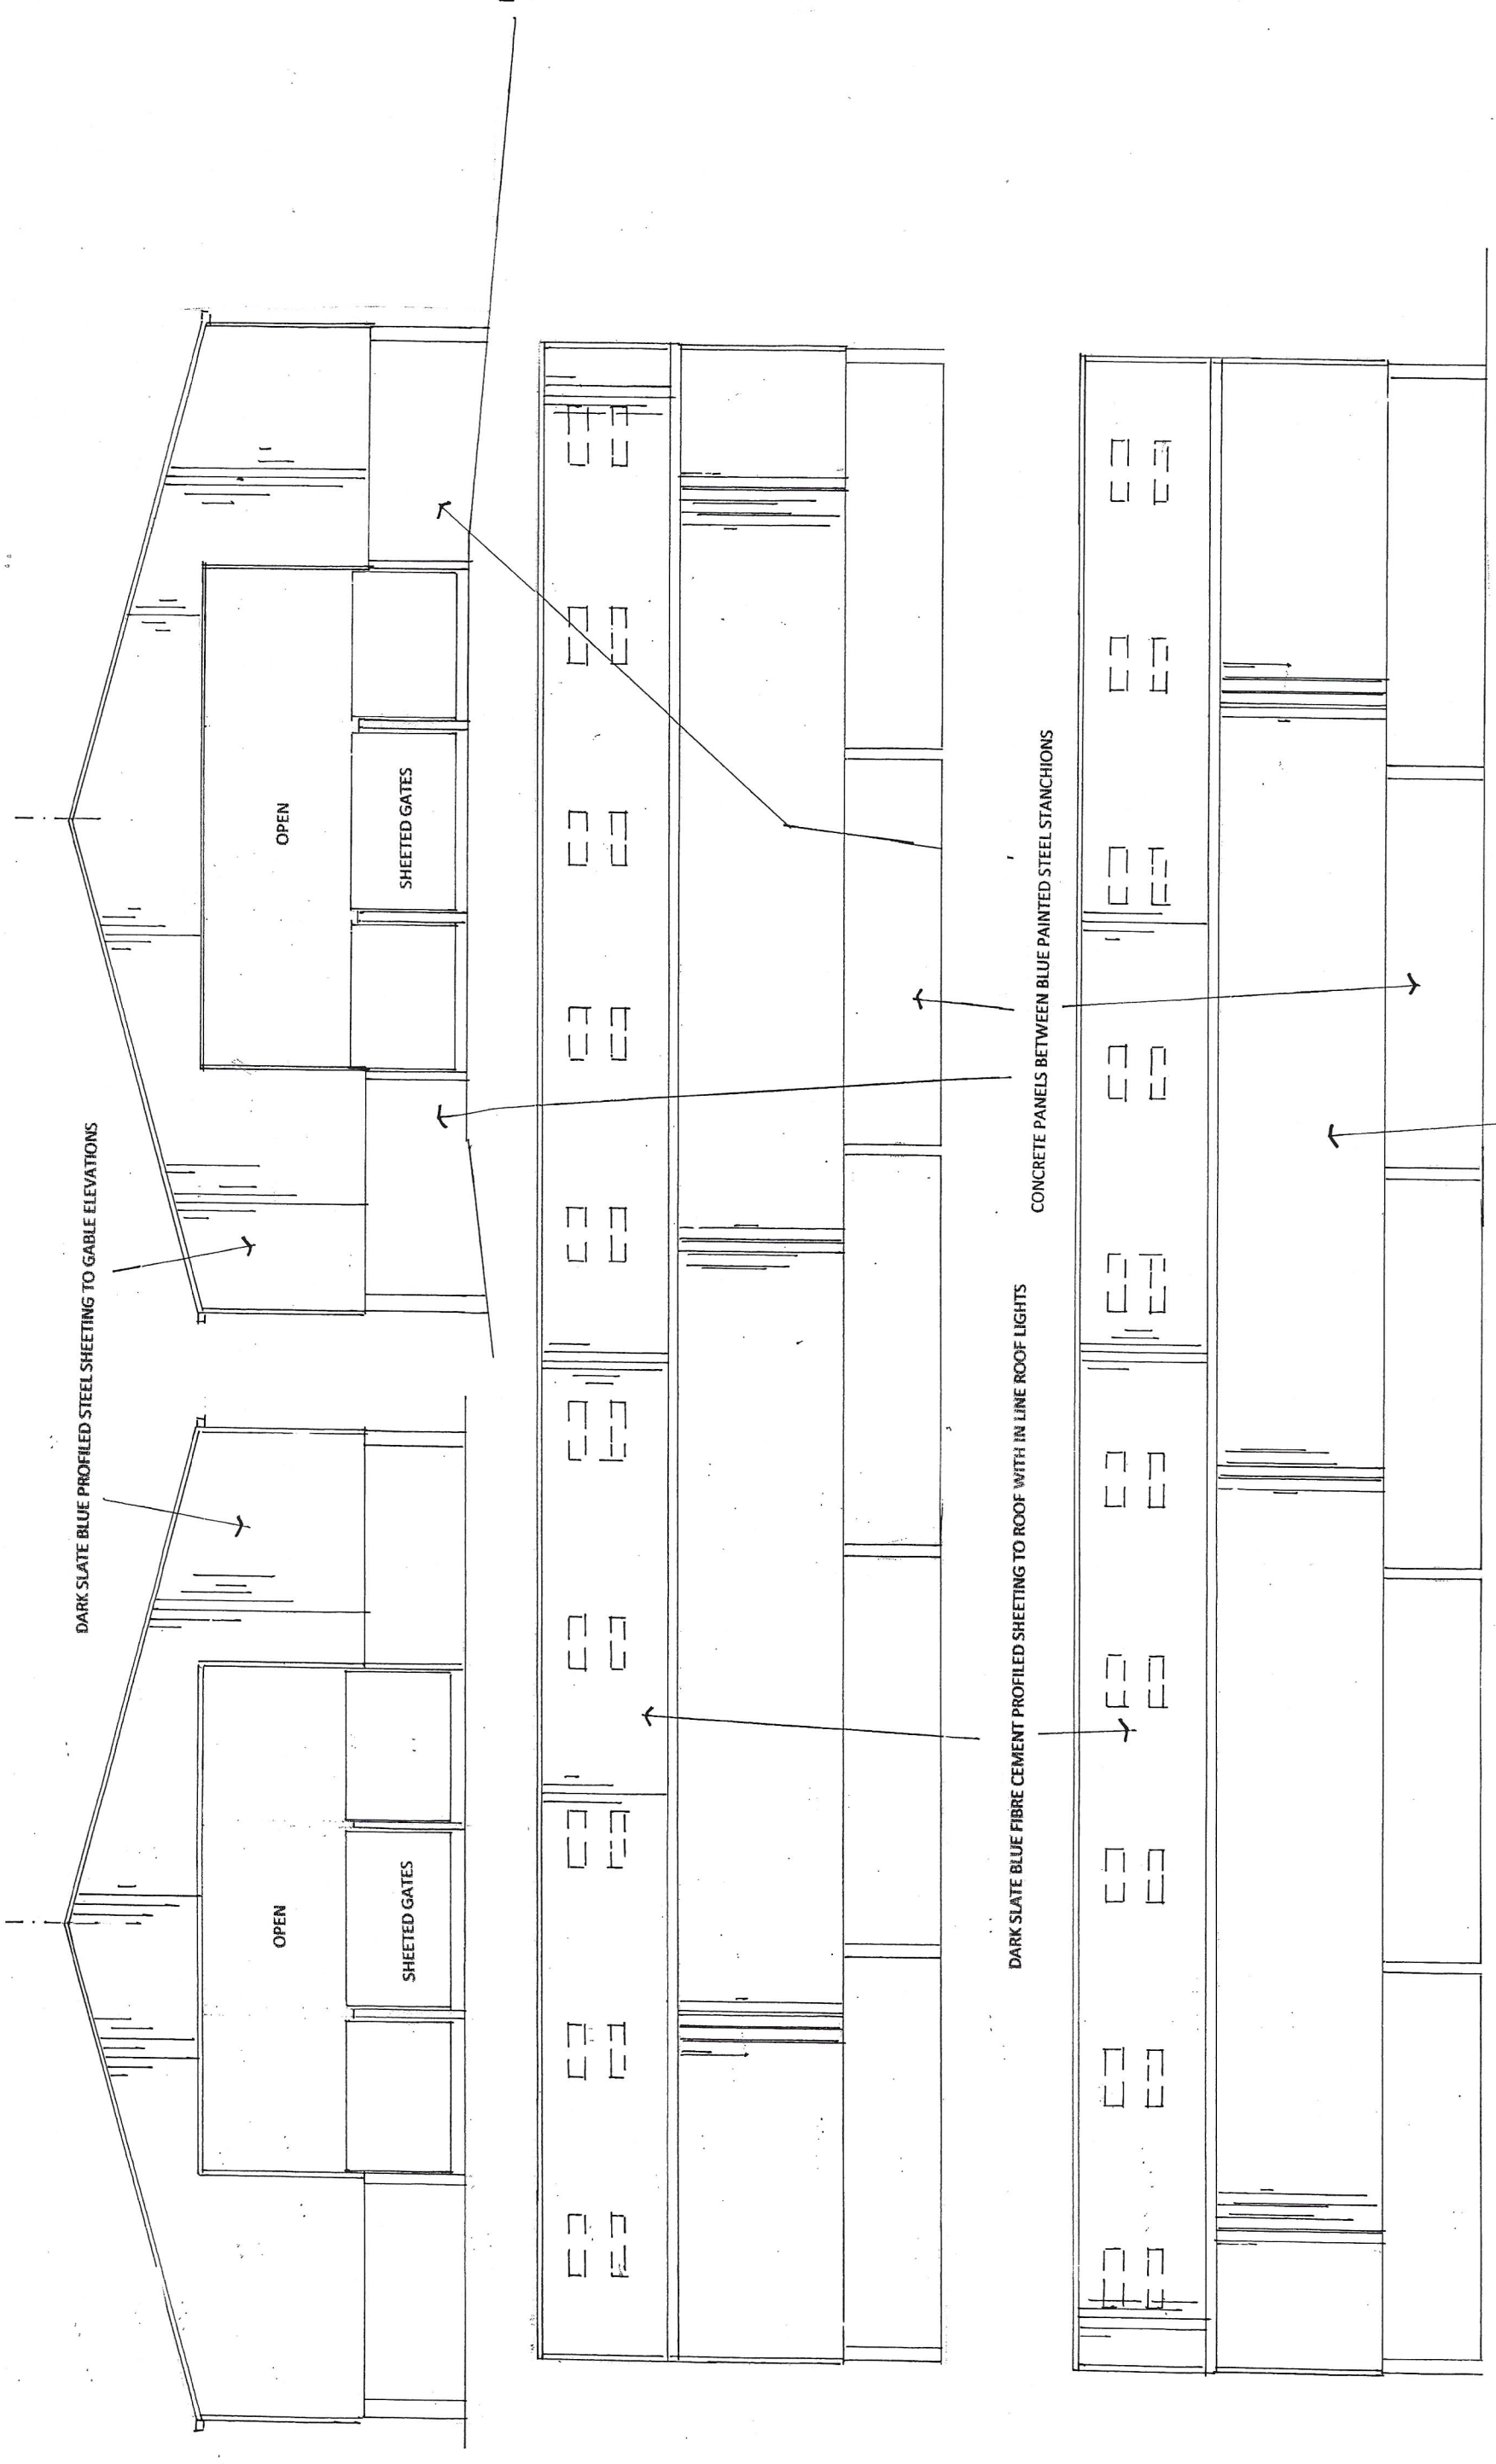

NATURAL YORKSHIRE BOARDING TO SIDE ELEVATIONS

A 10 2023 HEIGHT REDUCED AND FANS SHOWN TO GABLES

B 10 2024 HEIGHT REINSTATED, FANS DELETED SO AS TO SUIT NEW SITING AND EXPANDED USE

DRAWING NO. HDB Ag 23 05B ELEVATIONS SCALE AT A3 1:100

PROPOSED CATTLE REARING BUILDING ON LAND AT HOLLY DALE FARM DOUSE LANE BRADNOP STAFFORDSHIRE ST13 7NF

05 2023

ROBERT L FORD

private architectural practitioner and rural development consultant

PARKSIDE PARK ROAD LEEK STAFFORDSHIRE ST13 8JT

roblford@phonecoop.coop 01538 389290 / 07969 68 68 86

1 METRE X 5 METRES AT 1:100 SCALE

