

ROBERT L FORD

private architectural practitioner and rural development consultant

PARKSIDE PARK ROAD LEEK STAFFORDSHIRE ST13 8JT

rob@lford.co.uk / 01538 389290 / 07969 68 68 86

REVISIONS

A 10 2023 PROPOSED BUILDING SHOWN SITED FURTHER FROM DOUSE LANE SITE BOUNDARY AND WITH ENHANCED TREE PLANTING SO AS TO REDUCE THE VISUAL IMPACT OF BUILDING IN THE LANDSCAPE

B 10 2024 SITING RELOCATED C 01 2025 site area redefined so as to accord with BNG requirements /

DRAWING NO. HDB AG 23 036 BLOCK PLANS SCALE AT A3 1:500

PROPOSED CATTLE REARING BUILDING ON LAND AT HOLLY DALE FARM DOUSE LANE BRADNAP STAFFORDSHIRE ST13 7NF


05 2023

1 METRE X 25 METRES AT 1:500 SCALE



PASTURE / MEADOW

NORTH

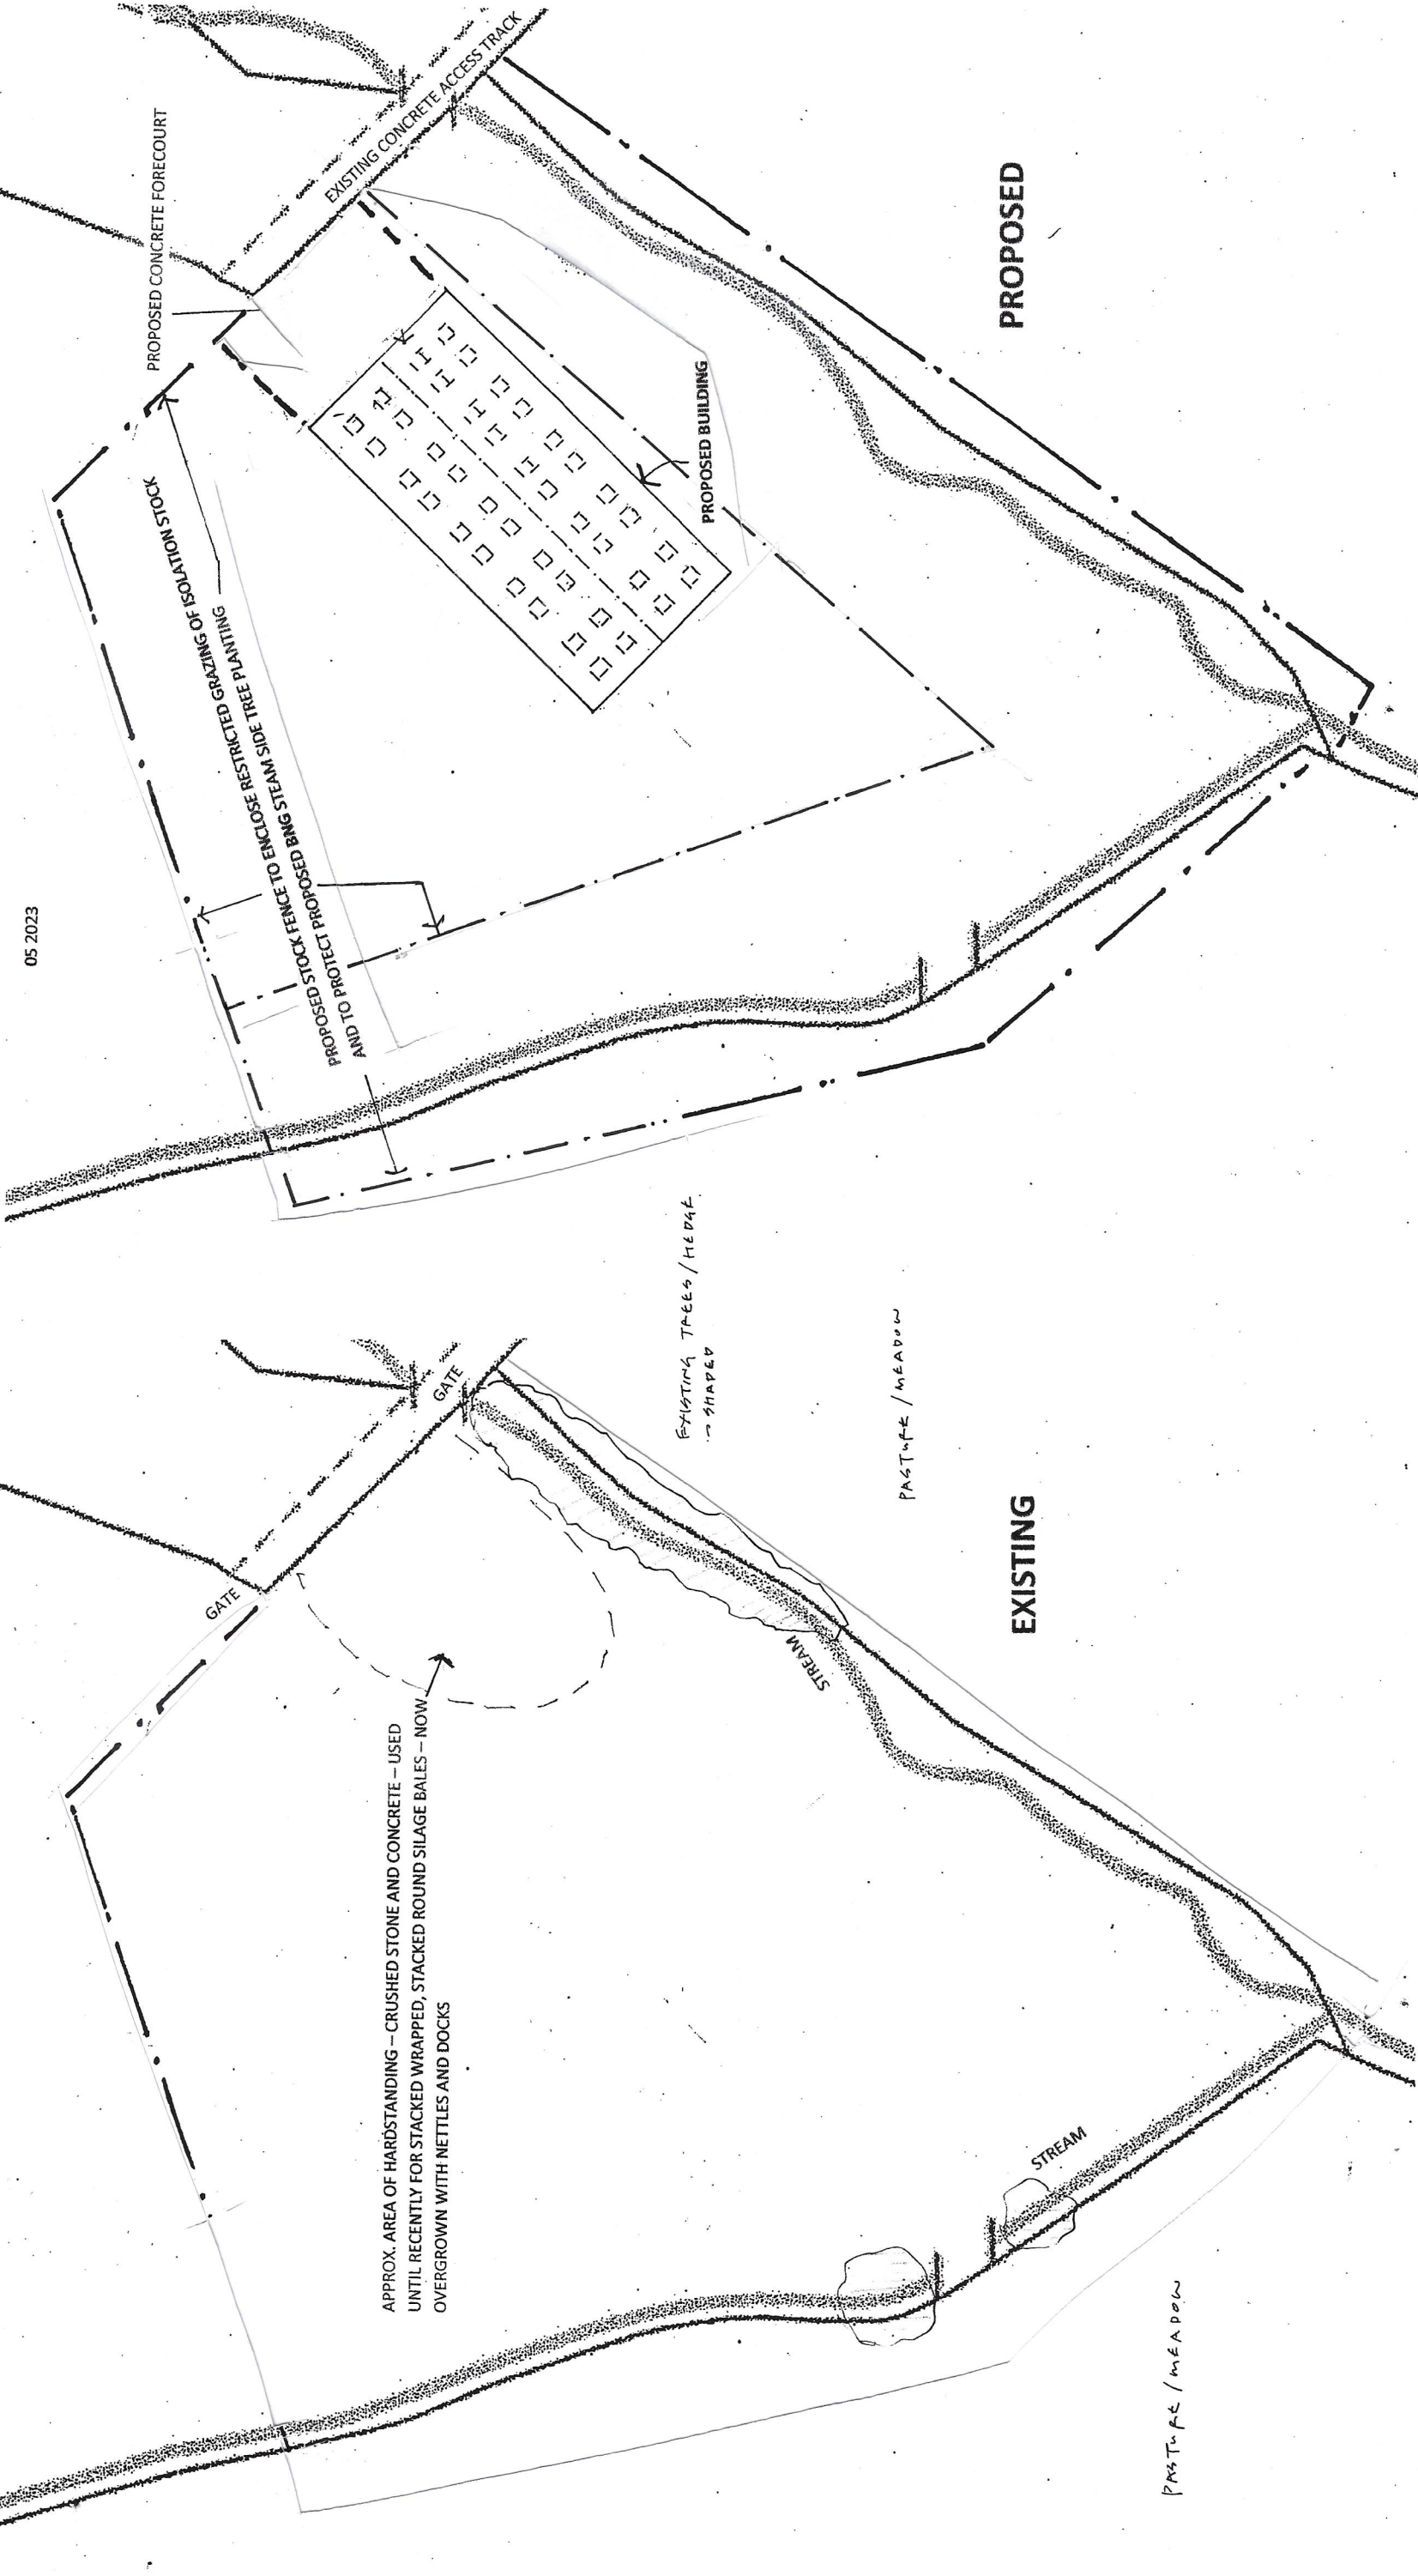

GATE

GATE

APPROX. AREA OF HARDSTANDING - CRUSHED STONE AND CONCRETE - USED UNTIL RECENTLY FOR STACKED WRAPPED, STACKED ROUND SILAGE BALES - NOW OVERGROWN WITH NETTLES AND DOCKS

EXISTING TREES / HEDGE - SHAPED

PASTURE / MEADOW

EXISTING

PROPOSED

STREAM

STREAM

PASTURE / MEADOW