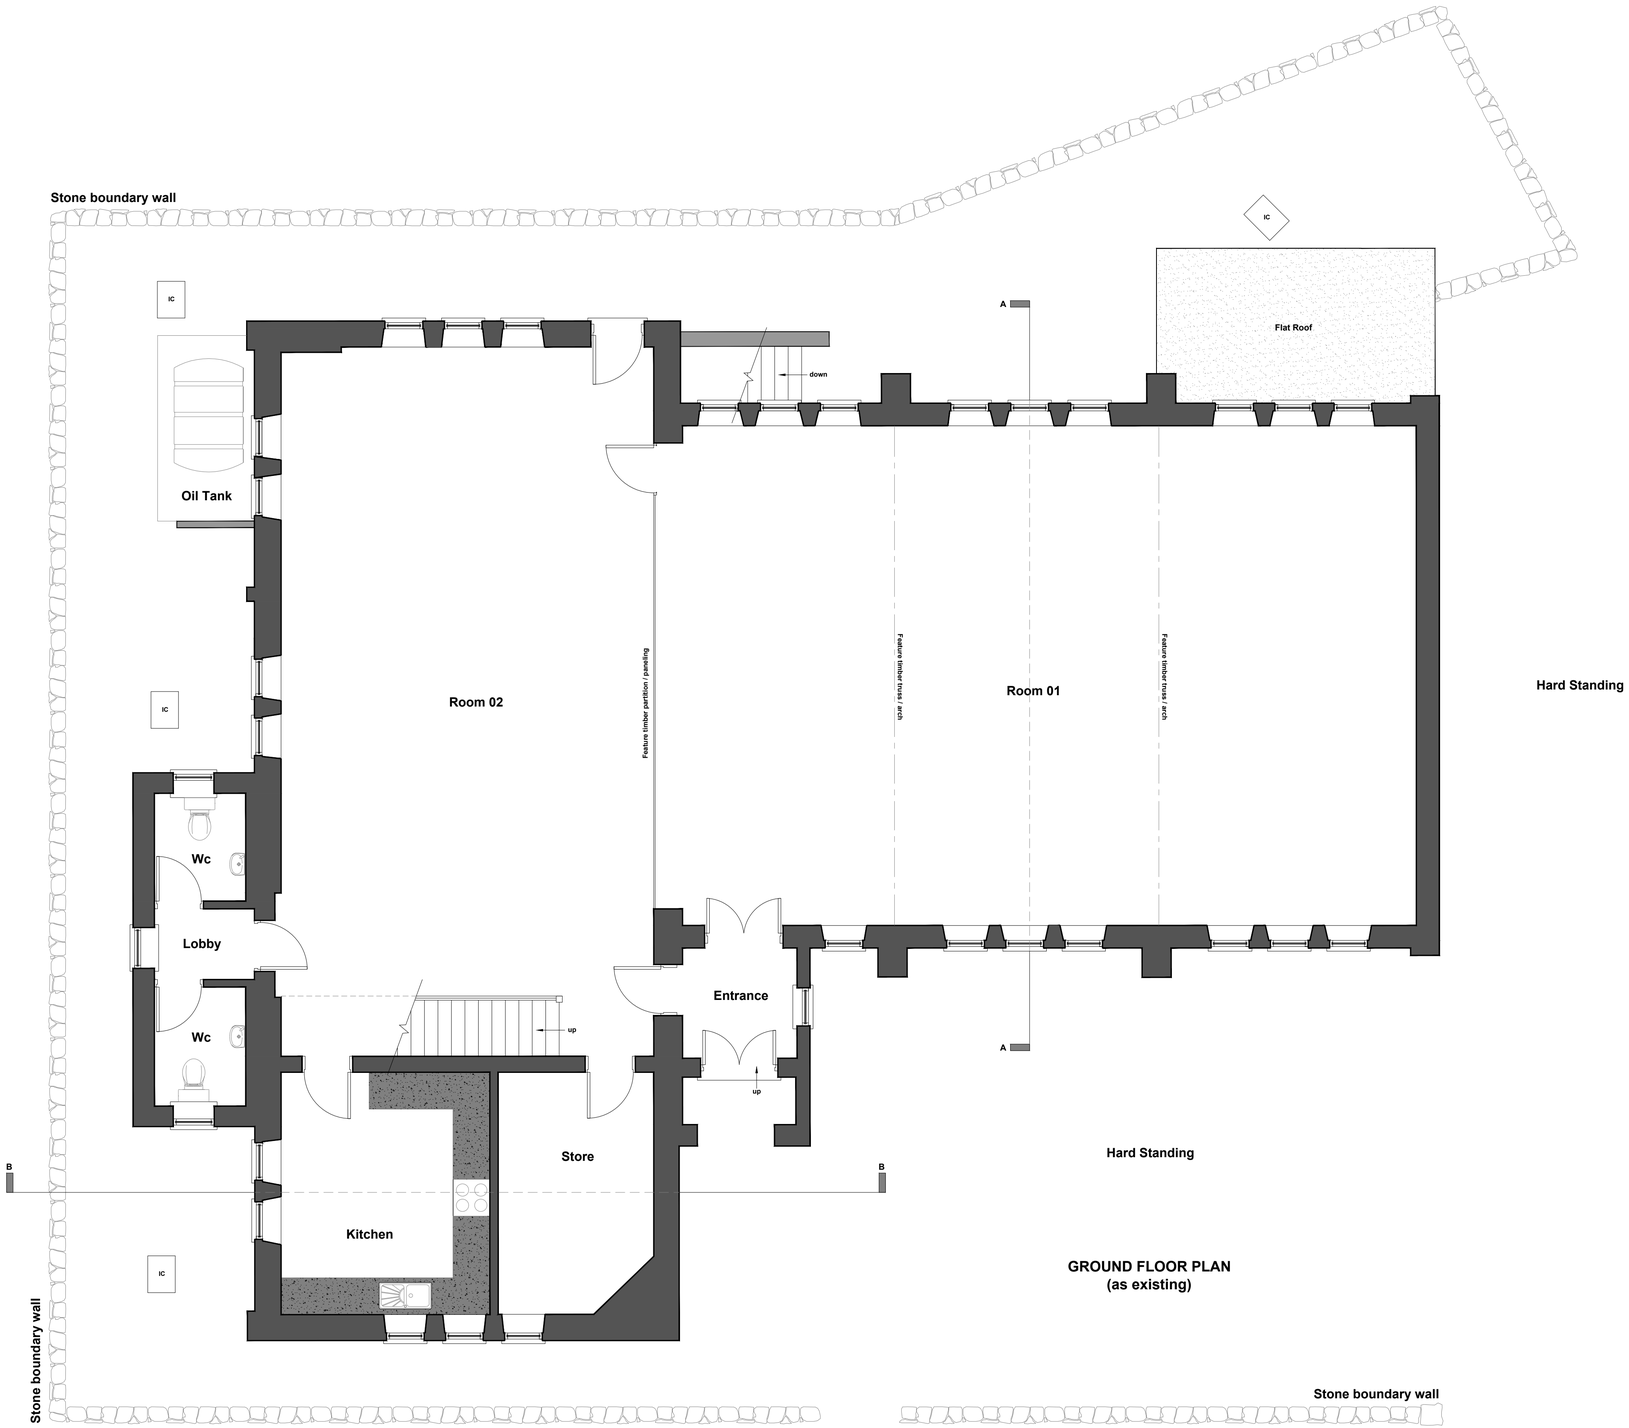

GROUND FLOOR PLAN
(as existing)

1:50

1m 0 1m 2m 3m 4m 5m

Notes

This drawing is not to be used on site unless issued for construction.

Use figured dimensions only. All dimensions to be verified on site prior to the commencement of any work or the production of any fabrication drawings.

All setting out is to be checked and confirmed on site.

All levels are to be checked and confirmed on site.

All discrepancies to be reported to the Architect.

All building work is to comply with the full planning approval, including satisfaction of any stipulated conditions to the satisfaction of the Local Authority Planning Department.

This drawing is to be read in conjunction with all related Architect's and Engineer's drawings and any other relevant information.

This drawing is copyright © of Tom Withers Architecture Ltd.

No.	Revision/Issue	Date:
P0	Client Proposal.	01.07.24

TWA
TOM WITHERS ARCHITECTURE
Tom Withers Architecture Ltd
5 The Courtyard,
Greenfield Industrial Estate,
Back Lane, Congleton,
Cheshire, CW12 4TR
Tel: 01260 277175
Email: info@tomwithersarchitecture.co.uk

Project Details:

Proposed change of use to existing Methodist Chapel to office and Residential Dwelling.

For: Victoria Helen Homes, Rushton Methodist Chapel, Sugar St, Rushton Spencer, Macclesfield, SK11 0SG

Status:	GF Plan As Existing	**Sheet No:**	Planning Drawings 010724-001-P0
Date:	July 2024		
Scale:	1:50 Plans @ A1	**Drawn By:**	TW