Copyright of this drawing is vested in the Designer and it must not be copied or reproduced without consent.

Contractor to check site for any utility locations that may affect any proposals prior to commencement on site

Contractor to check any site dimensions prior to commencement on site

Rev.	Drawn	Comments	Date
A	ME	Footprint reduced slightly & roof pitch changed	Nov 24

Proposed side elevation
Scale 1:100

Proposed front elevation
Scale 1:100

Proposed side elevation
Scale 1:100

Proposed rear elevation
Scale 1:100

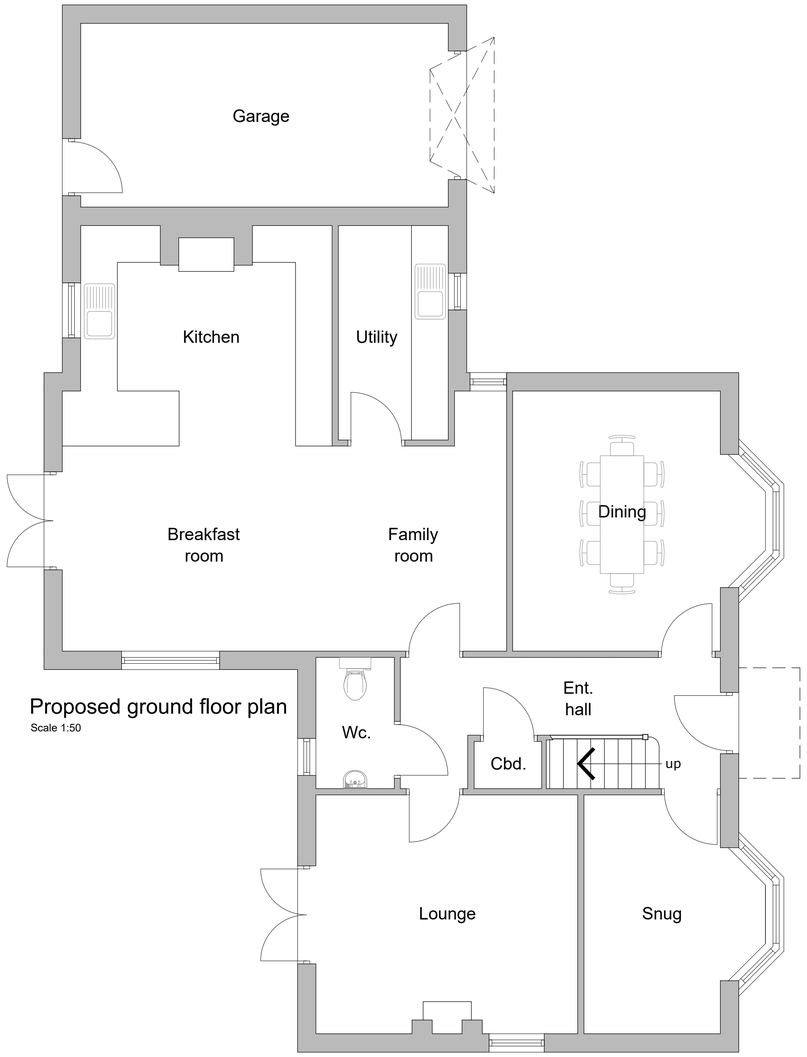

Proposed ground floor plan
Scale 1:50

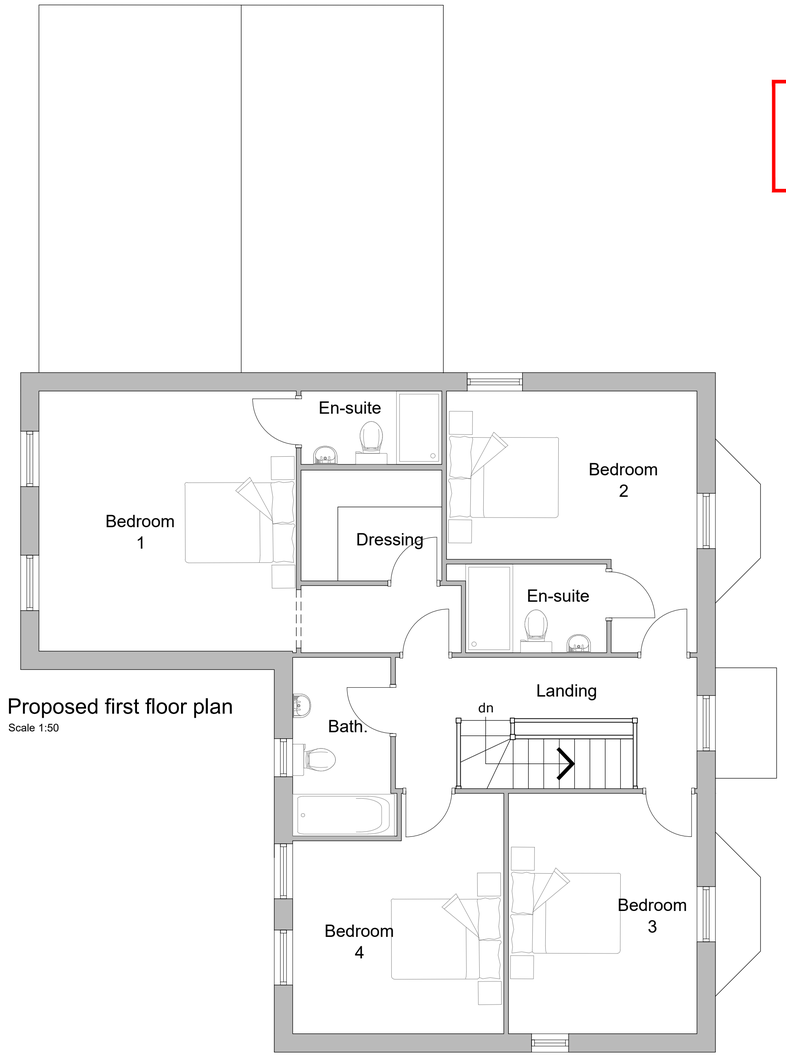

Proposed first floor plan
Scale 1:50

Volume of plot 4 = 767m3
(which includes integral garage & roof structure)

Reproduced from the Ordnance Survey map with the permission of Ordnance Survey on behalf of The Controller of Her Majesty's Stationery Office
Licence No. AL 100001834

ME DESIGN SOLUTIONS
PLANS & EXTENSIONS

Tel: 07889569867
Email: info@MEDesignsolutions.co.uk
www.MEDesignsolutions.co.uk

Client
ASHGREEN

Project
PROPOSED HOUSING DEVELOPMENT ON LAND AT LITTLE GORSTY HILL FARM, GORSTY HILL, TEAN, ST10 4EL

Title
PROPOSED PLANS & ELEVATIONS PLOT 4

Status
PLANNING PERMISSION

Date DECEMBER 2023 Drawn ME

Scale @A1 AS SHOWN Checked

Project No Drawing No.
100-05A Rev

Copyright ©ME Design Sol. 2019. All rights reserved.