




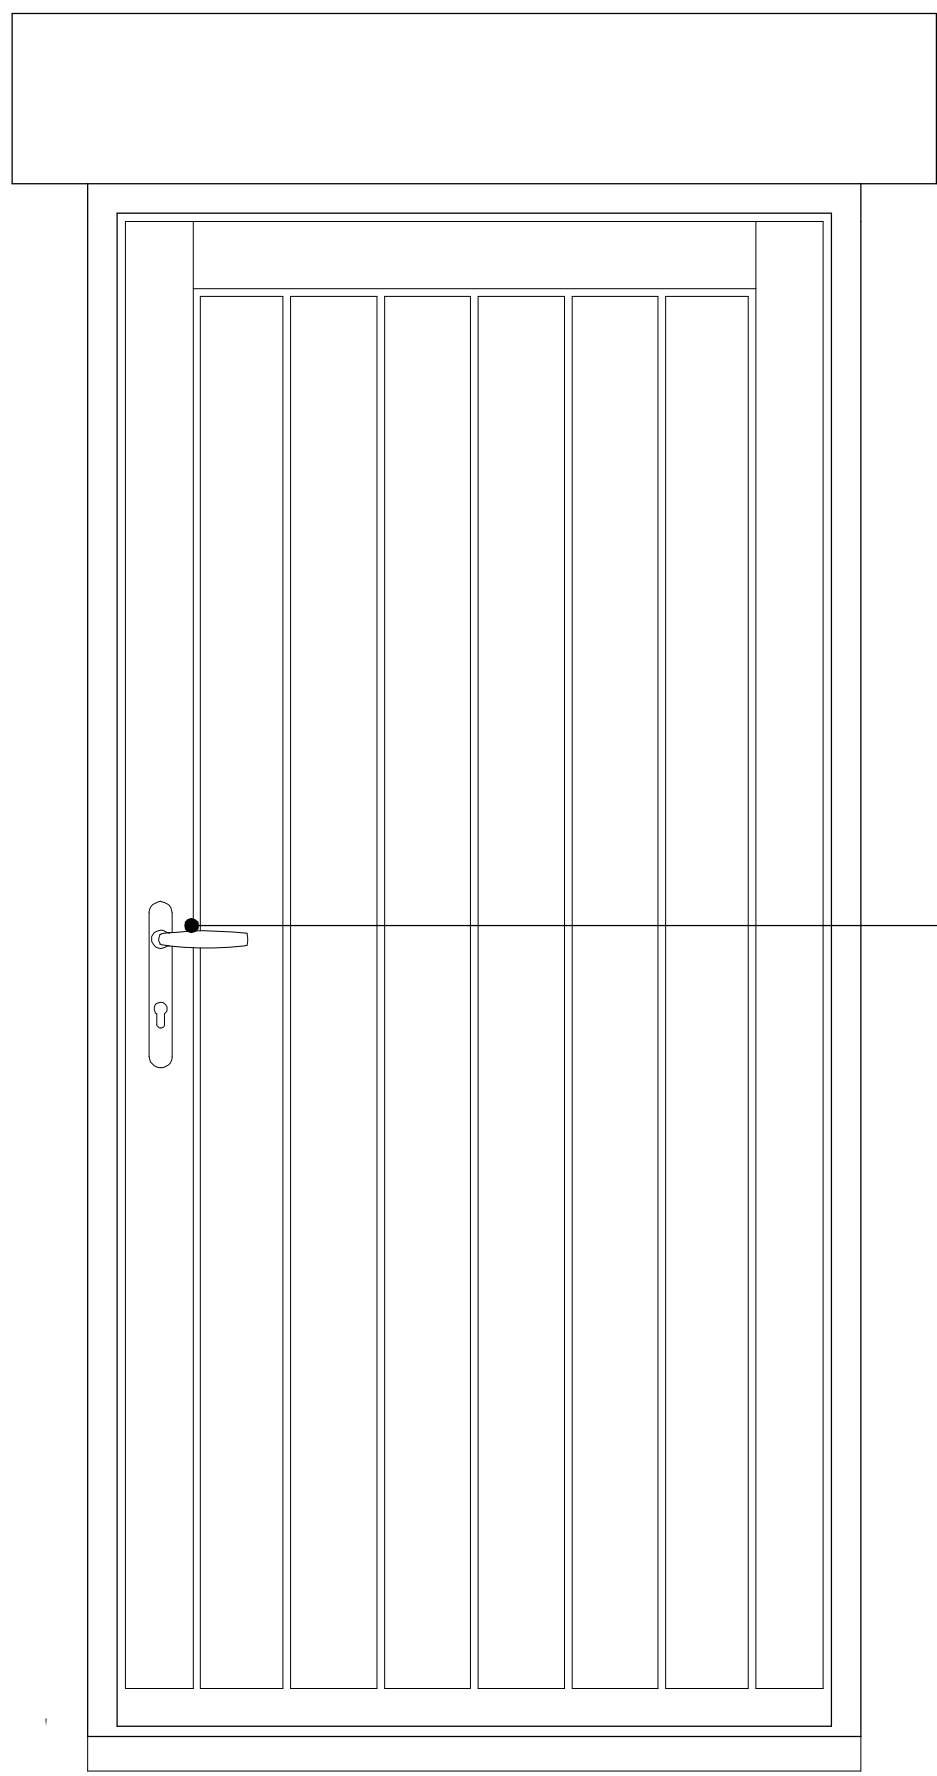


Cottage style door
Elevation

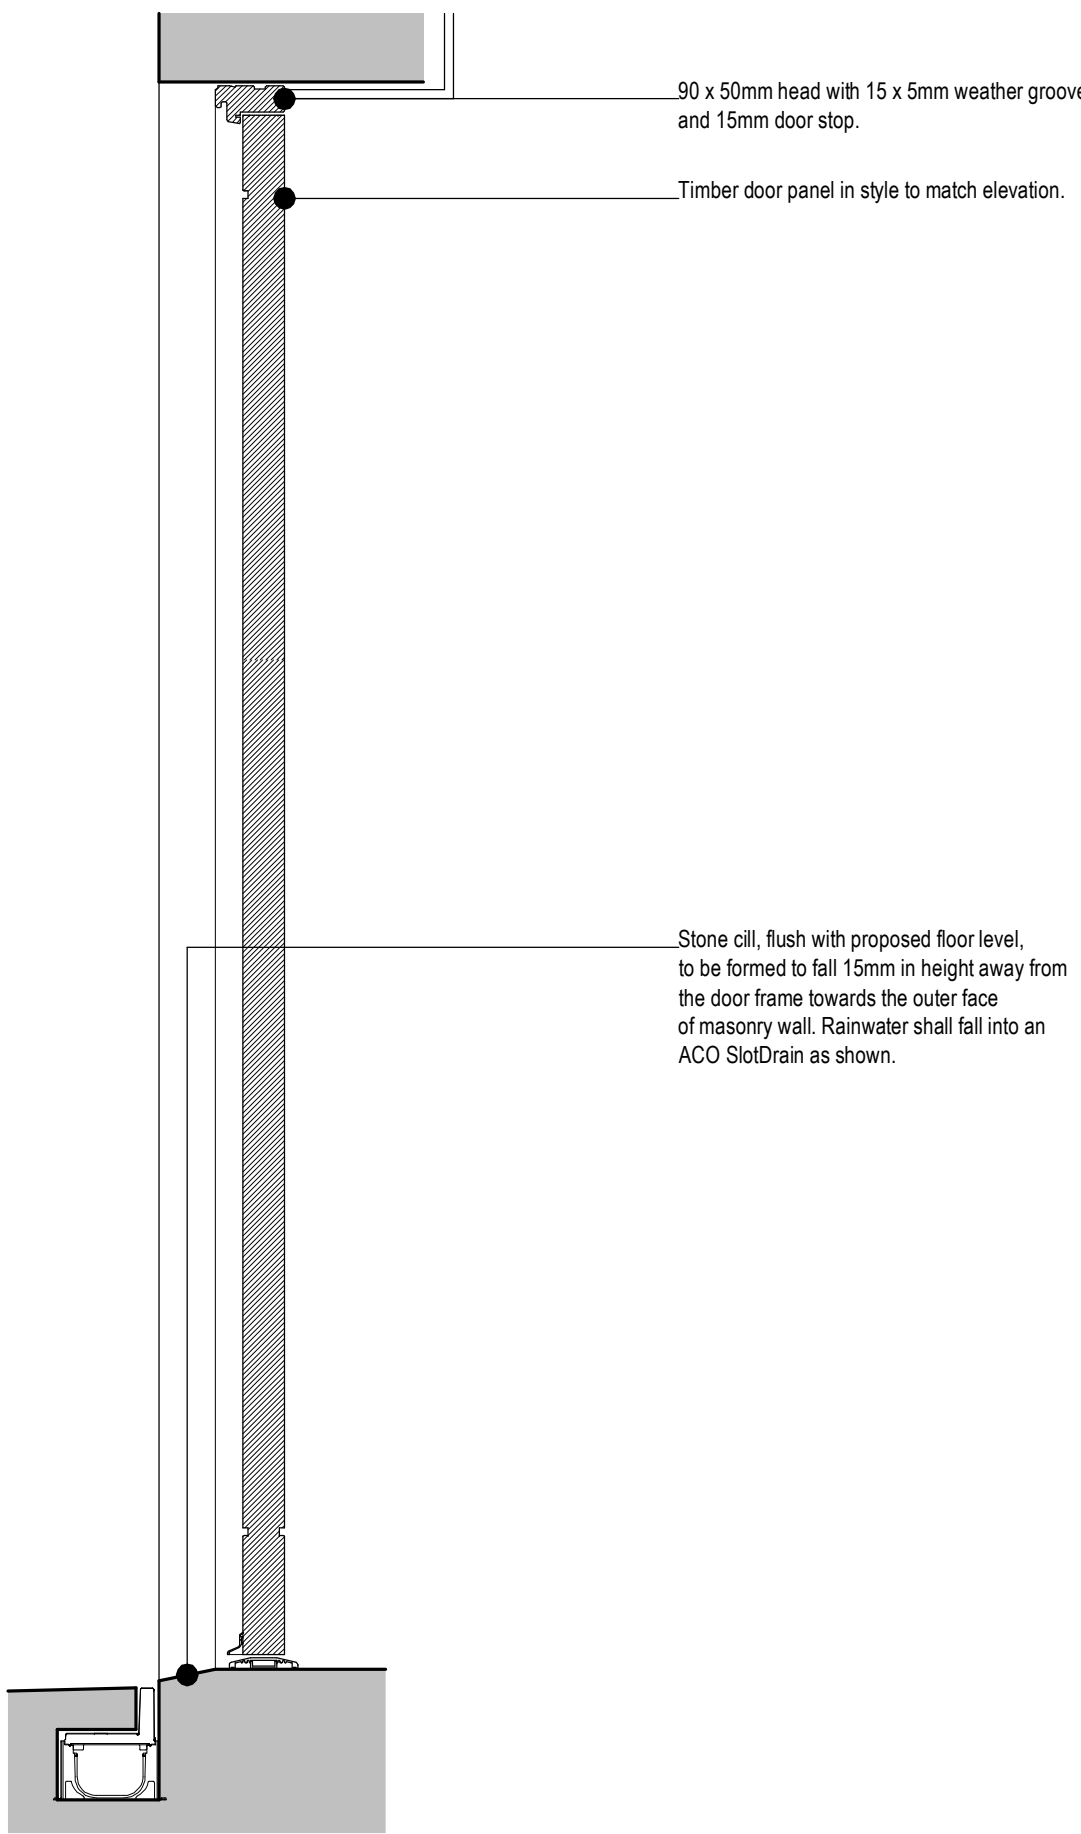


Cottage style door
Section

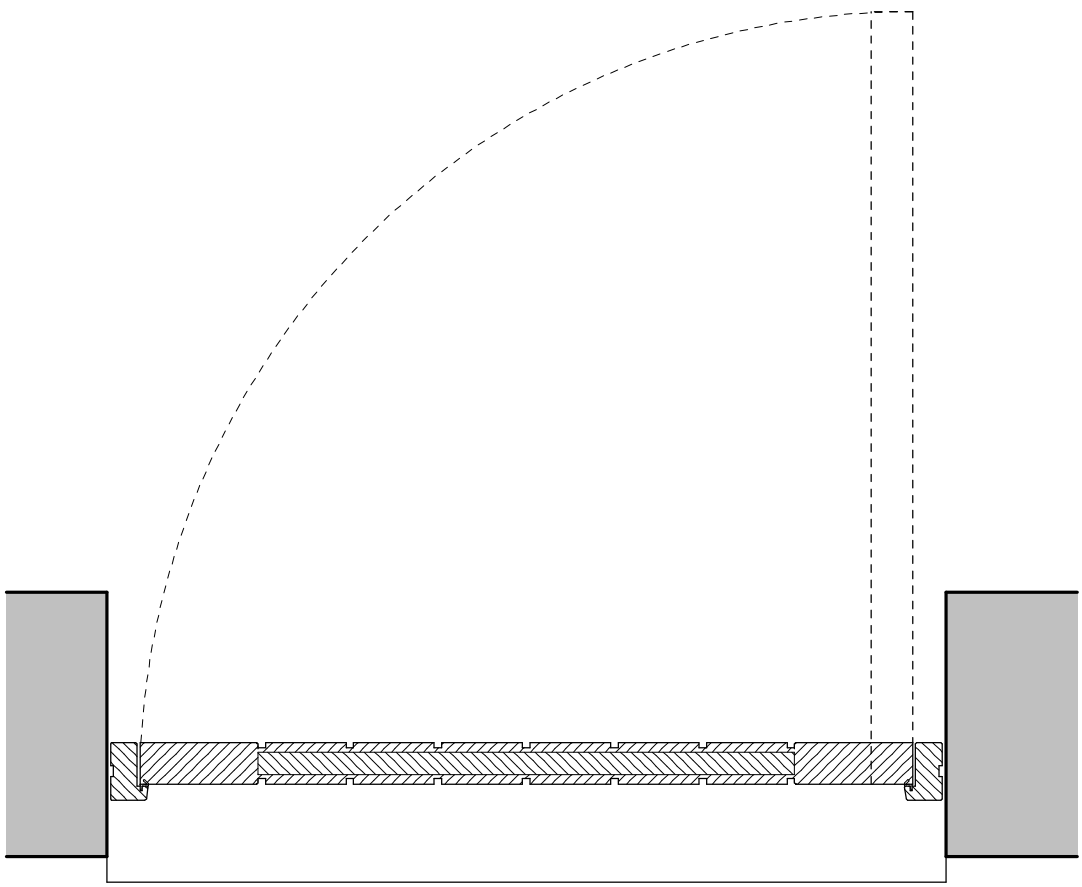


Cottage style door
Plan

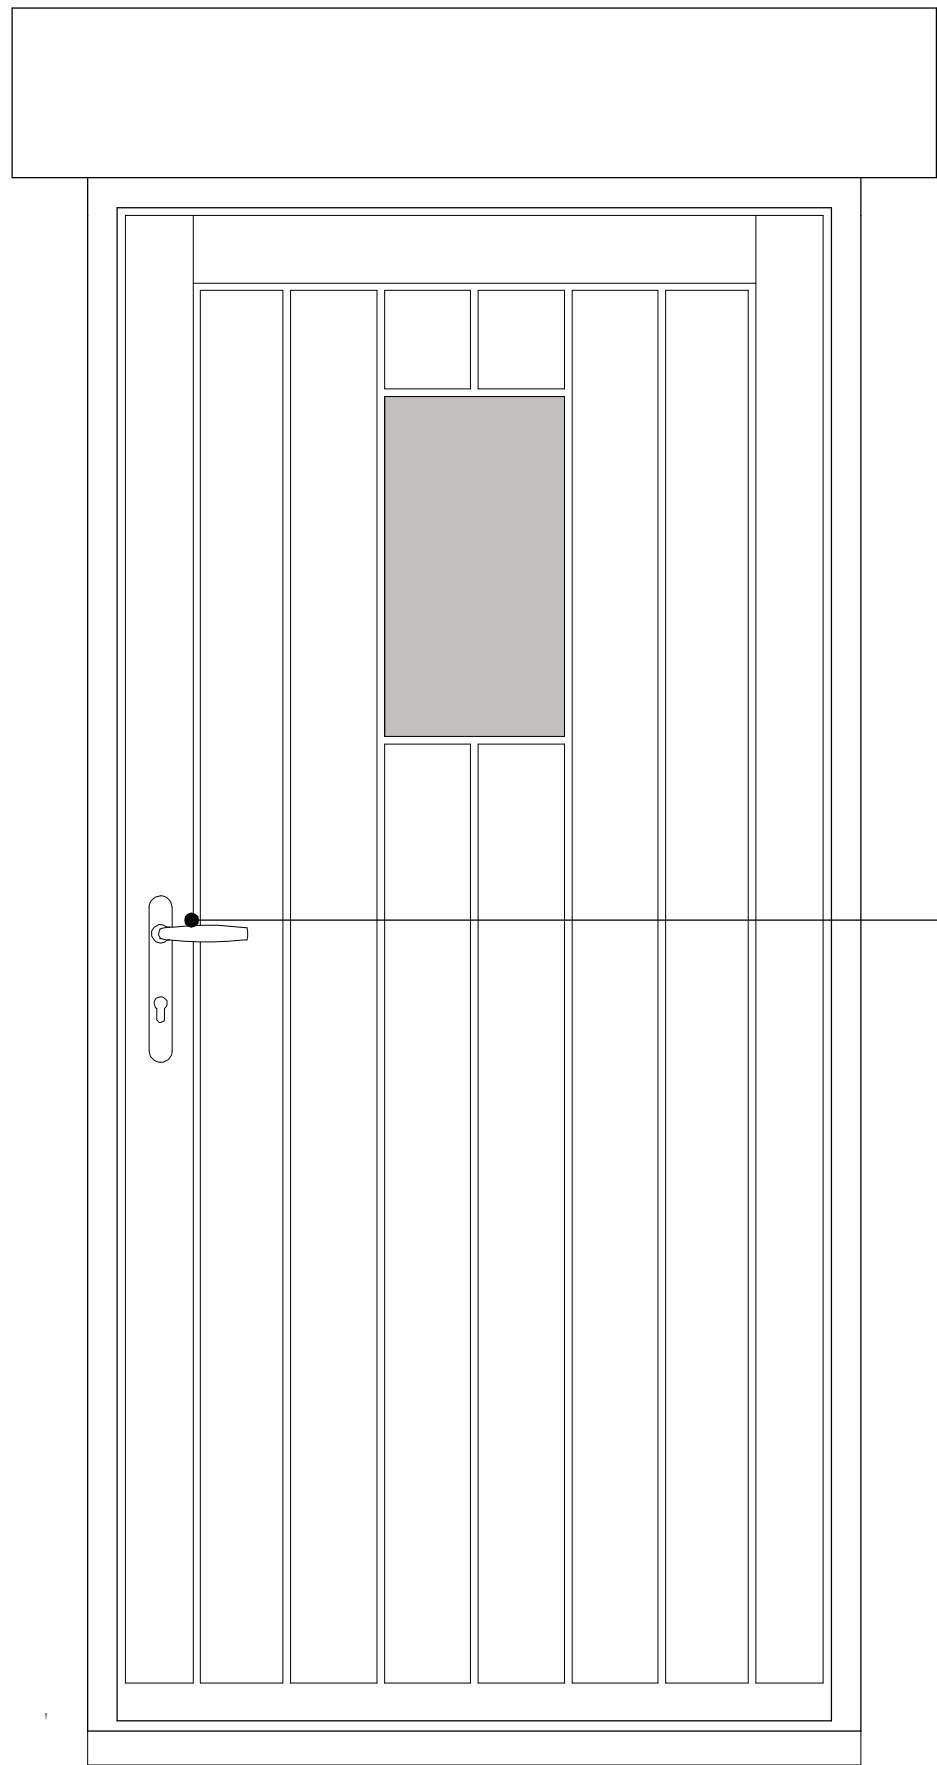

Cottage style door - with glazing
Elevation

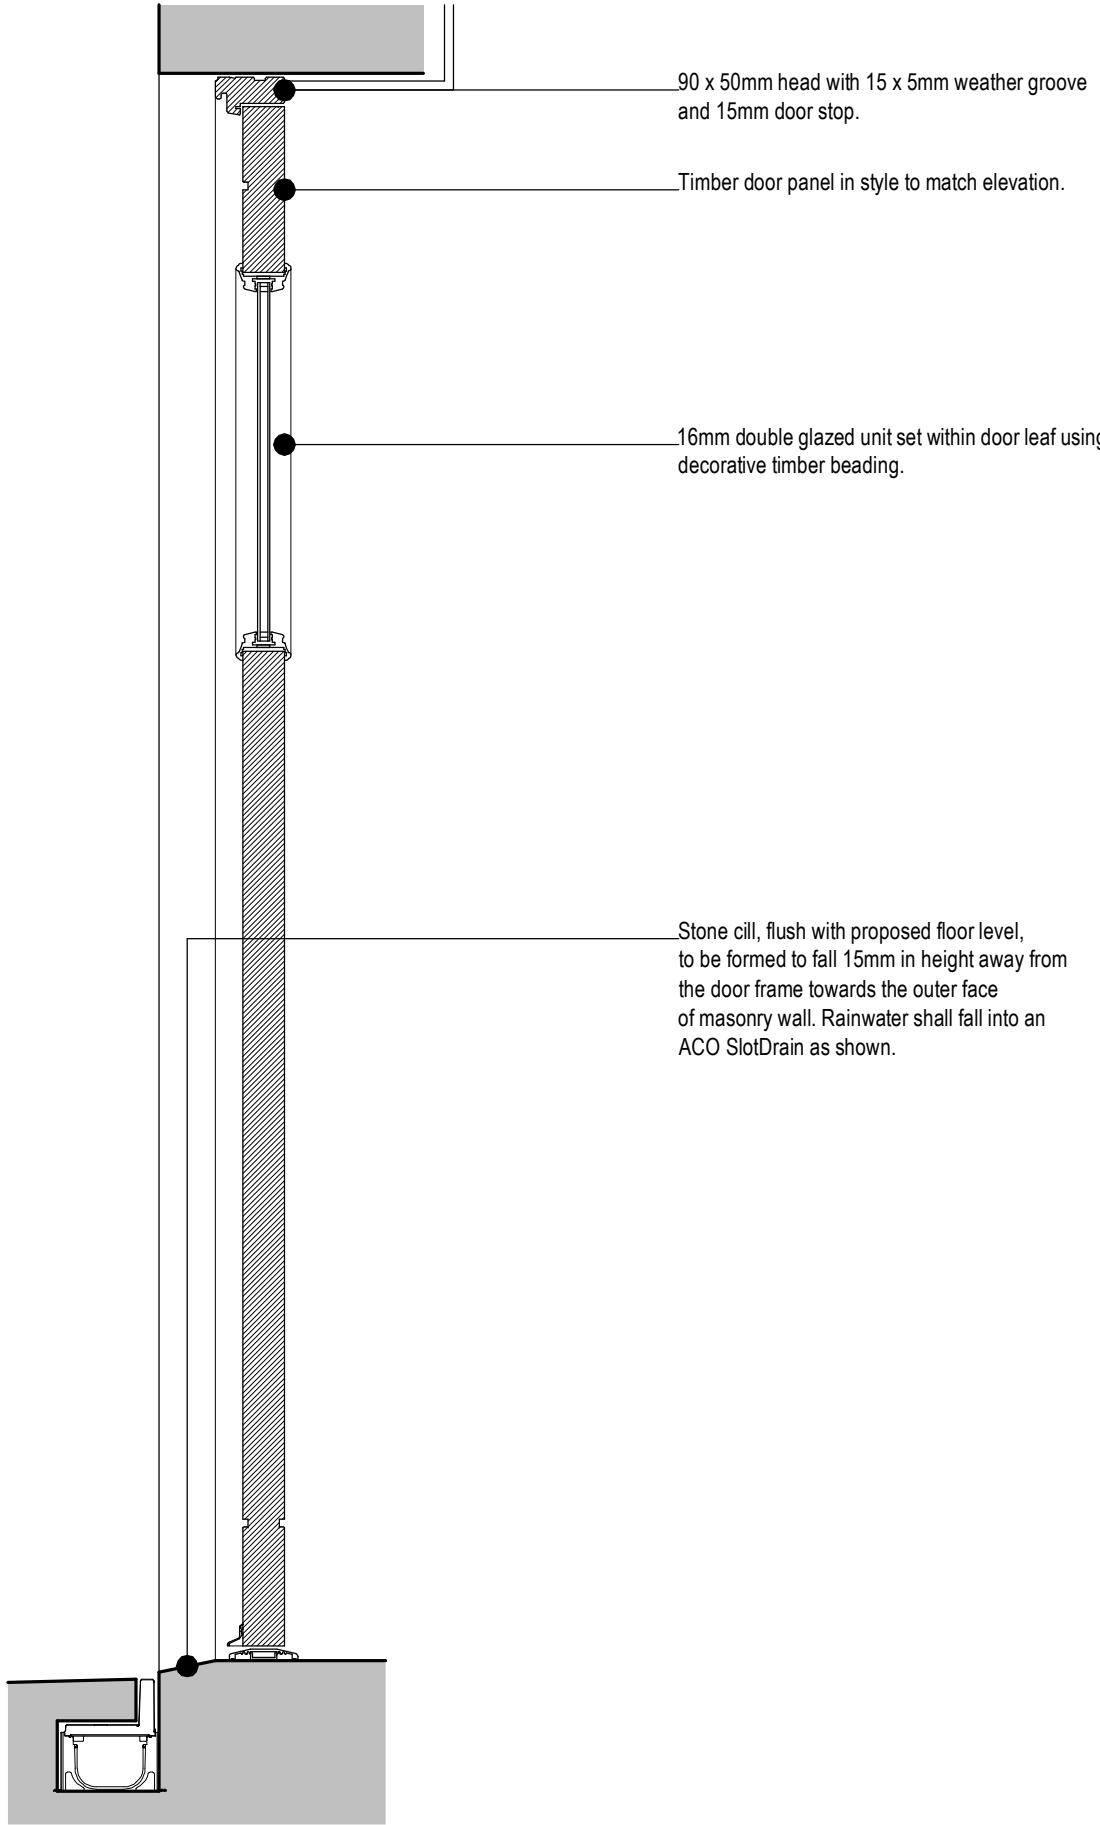

Cottage style door - with glazing
Section

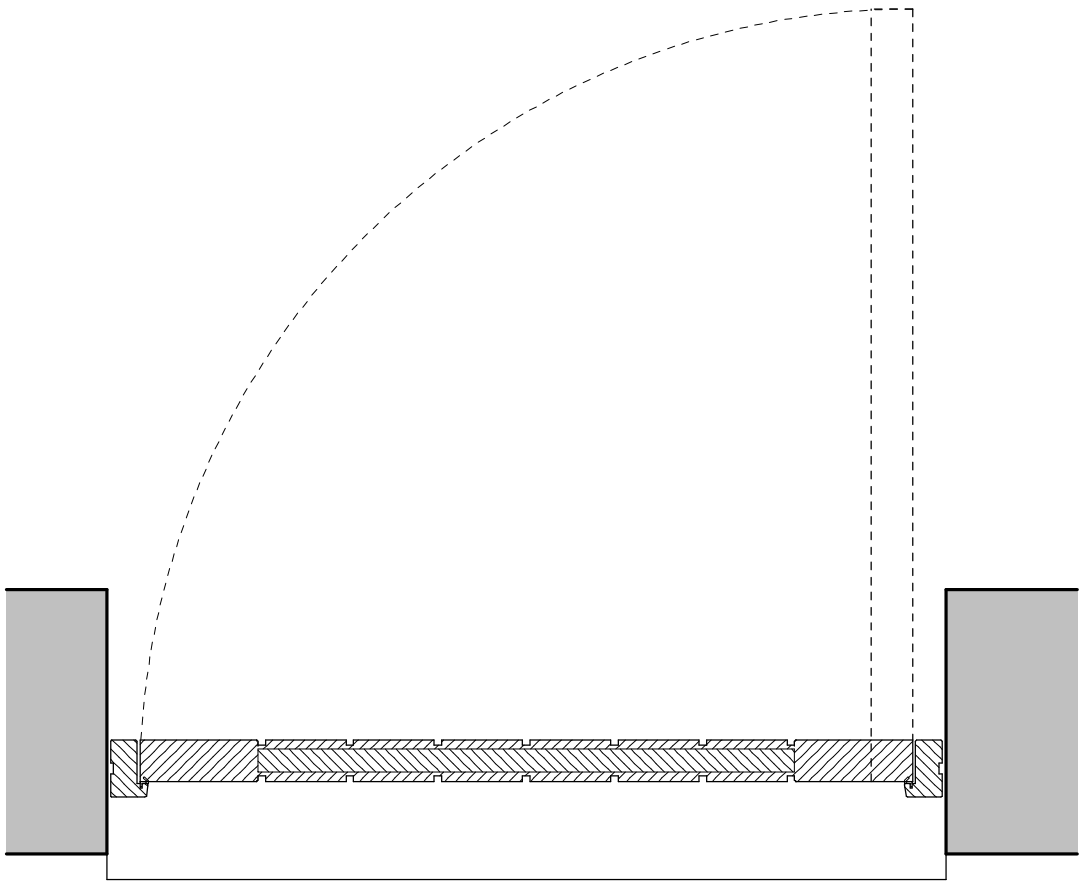


Cottage style door - with glazing
Section

NOTES -
Cottage style doors without glazed panels are applicable for the following plots and should be painted as follows;
• Plot 1 - 'Crown - Into the Blue'.
• Plot 2 - 'Crown - Mellow Sage Green'.

Cottage style doors with glazed panels are applicable for the following plots and should be painted as follows;
• Plot 3 - 'Crown - Soft Duck Egg'.
• Plot 4 - 'Crown - Into the Blue'.
• Plot 5 - 'Crown - Soft Duck Egg'.
• Plot 6 - 'Crown - Mellow Sage Green'.

All sizes shall be measured on site by the manufacturer. Check on site prior to commencement.
These details are to form part of the planning proposal for Staffordshire Moorlands Planning Application ref: SMD/2017/0497

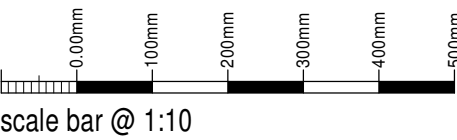

scale bar @ 1:10

Penlee Ltd

Section 96 Application,
Housing Development @
Ivy Cottage, Tythe Barn,
Alton, Stoke-on-Trent,
ST10 4AZ

Cottage Style Door Details

Date	Sheet	Scale
Sept 2023	A1	1:10
Dwg No.	Rev.	Drawn
2014-1983-56	B	NAW

A - 20/09/2023 - VERSION WITHOUT GLAZED PANEL SHOWN. PAINT SCHEME ADDED.
B - 24/02/2025 - TITLE SHEET AMENDED



10 Cawdry Buildings, Fountain Street, Leek, ST13 6JP
Telephone: 01538 386002
E-mail: info@sammonsltd.co.uk
Web: www.sammonsltd.co.uk

This drawing is copyright.
All dimensions must be checked prior to commencement.