


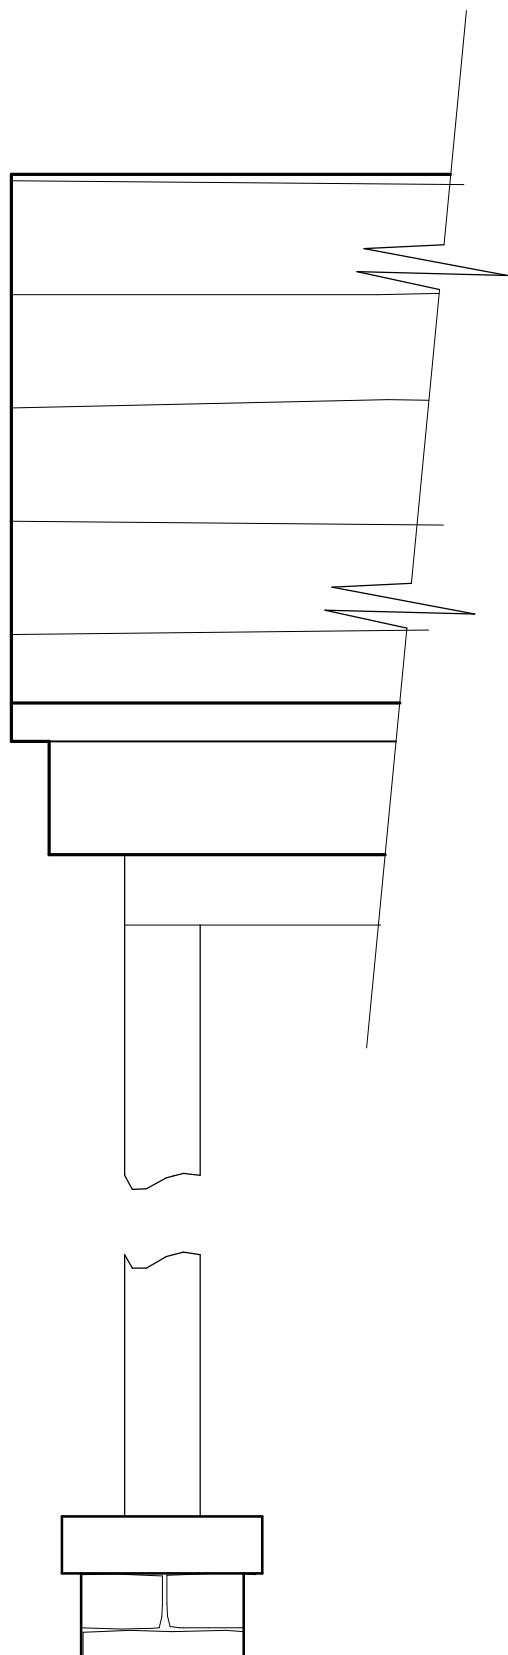


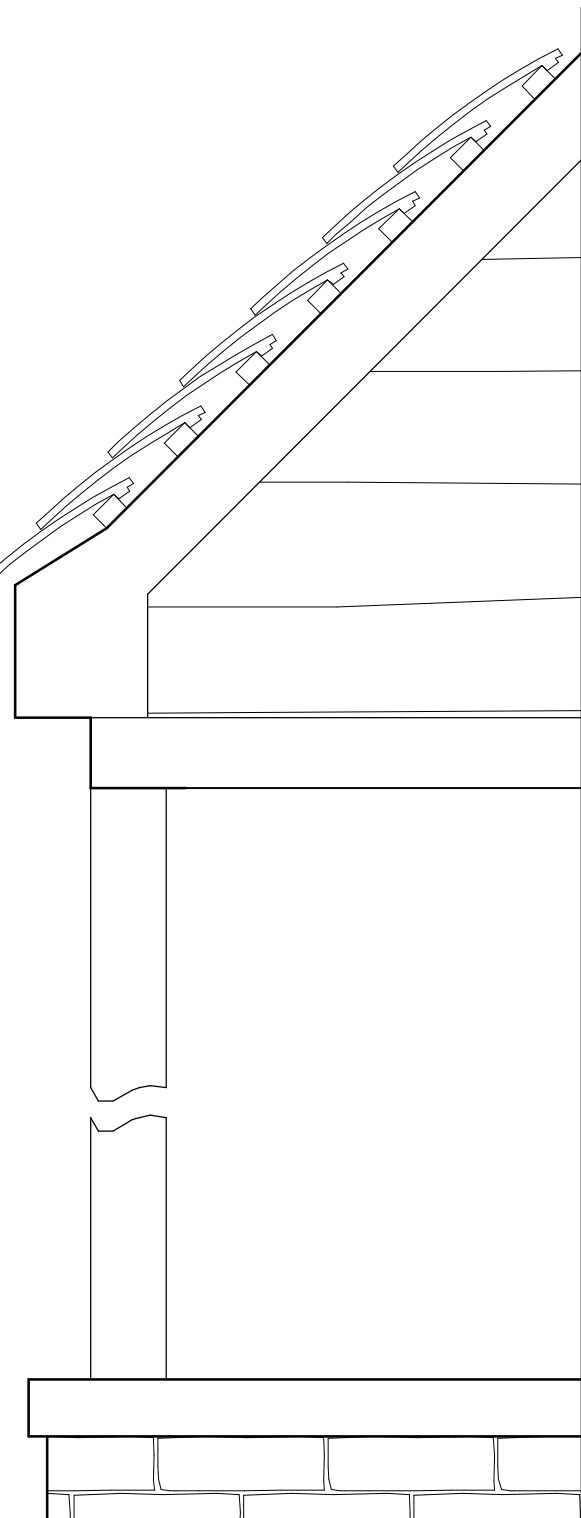

Front Elevation

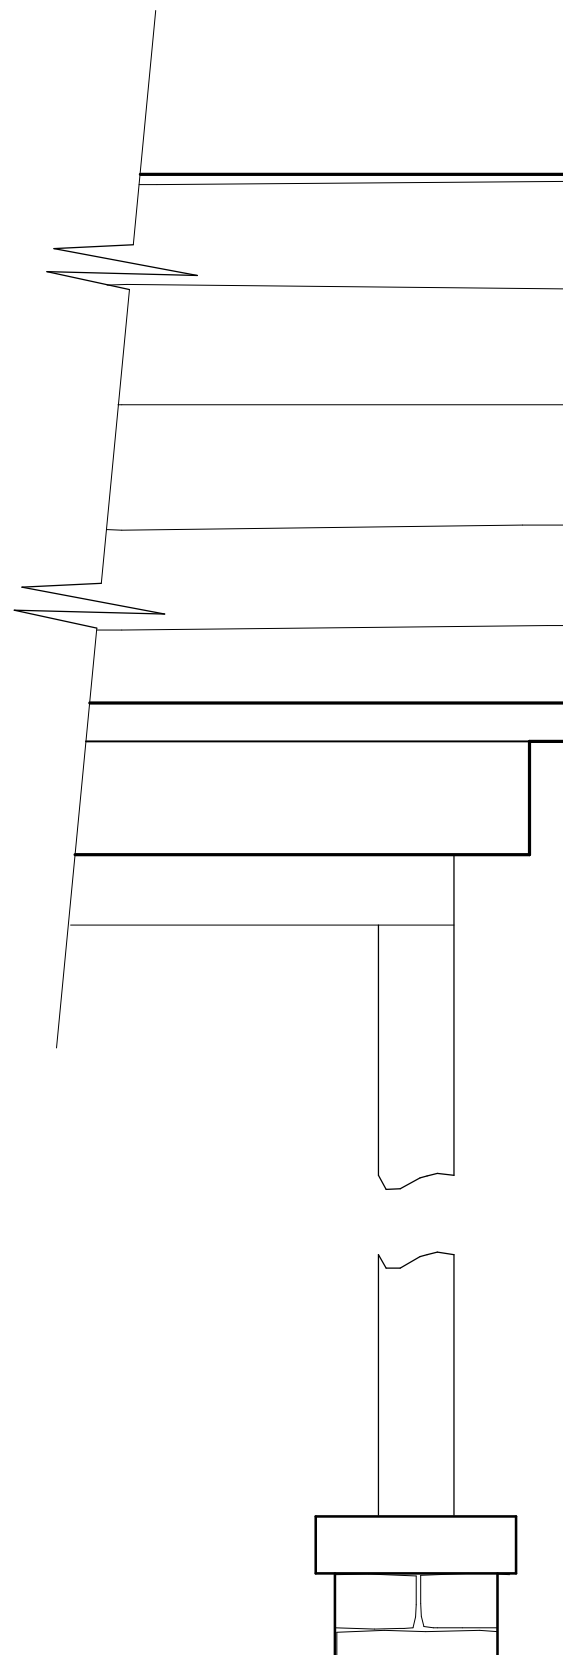

Side Elevation

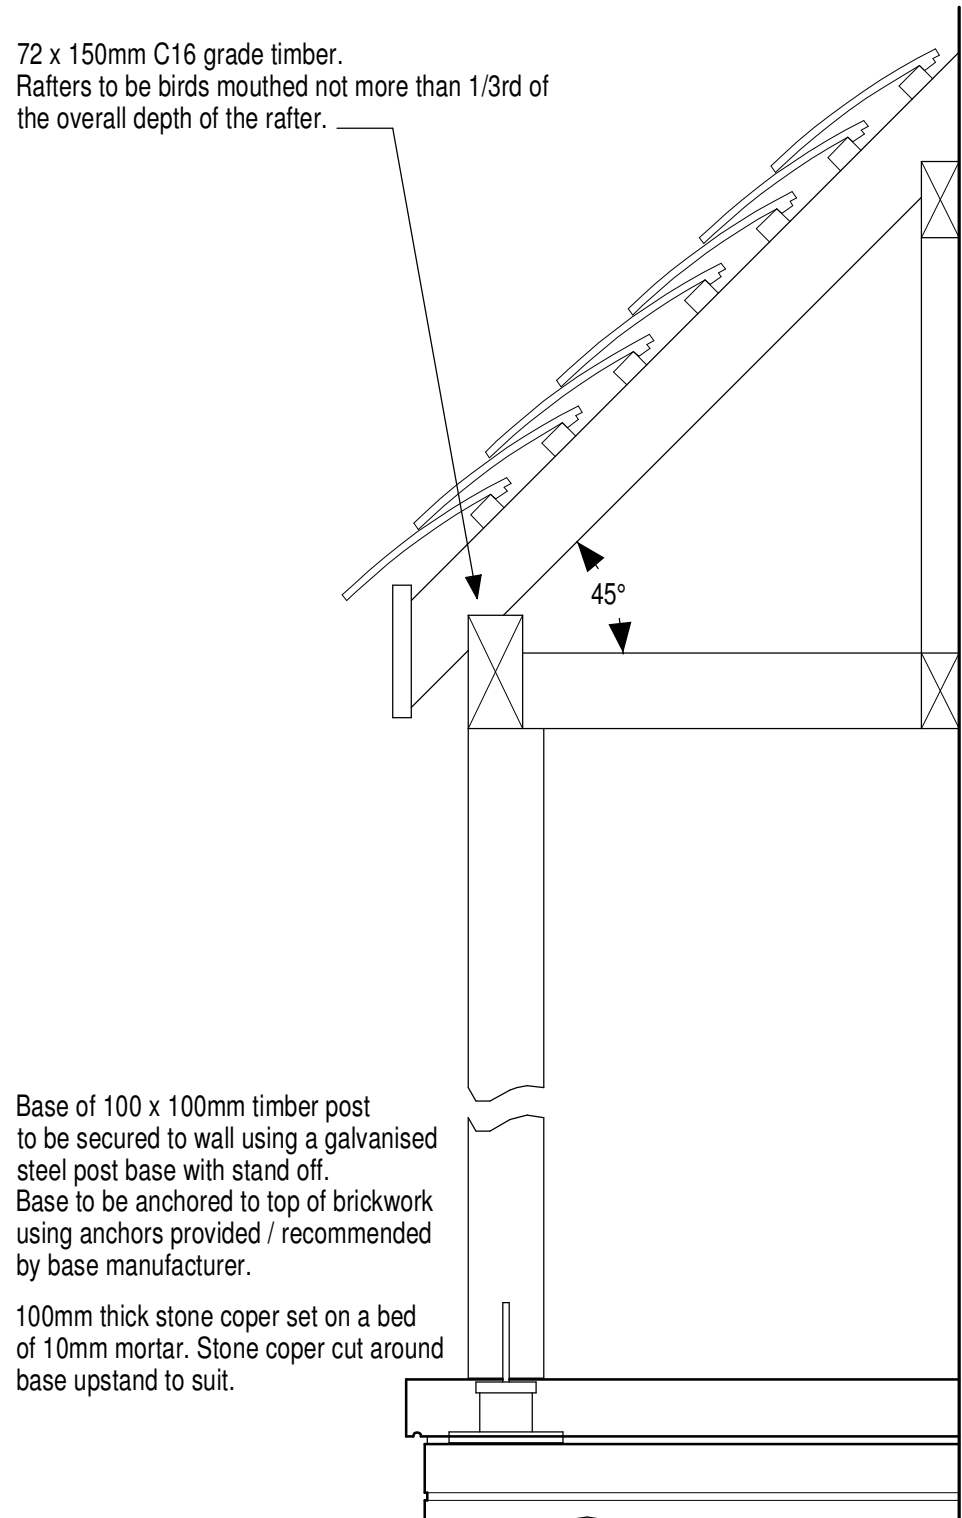


Typical Section

TILES
Dreadnought machine made sand faced clay plain roof tiles in Staffordshire Blue.

RAFTERS
47 x 100mm C16 grade timber rafters at 450mm centres.

FASCIA BOARDS
18 x 175mm (depth and height) timber fascia boards on rafter ends and 18 x 100mm fascia on gable end.
All in a RAL 9010 'Pure White' painted finish.

FRAMEWORK
Comprises of 47 x 100mm C16 grade timbers on the vertical pole plate and horizontal piece.
47 x 100mm timber curved brace between.
Vertical timber to be complete with routed edges and decorative detailing to ends.
All timbers painted RAL 9010 'Pure White'.
Pole plate to be bolted to wall with M10 Rawbolts with 30mm dia. spreader washer to outside face at 450mm staggered centres.

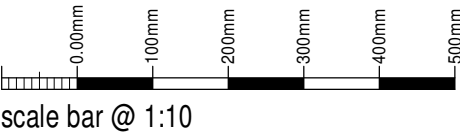

Penlee Ltd

Section 96 Application,
Housing Development @
Ivy Cottage, Tythe Barn,
Alton, Stoke-on-Trent,
ST10 4AZ

Plot 6 Porch Details

Date	Sept 2023	Sheet	A2	Scale	1:10
Org No.	2014-1983-58	Rev.	A	Drawn	NAW

A - 24/02/2025 - TITLE SHEET AMENDED



10 Cawdry Buildings, Fountain Street, Leek. ST13 6JP
Telephone: 01538 386002
E-mail: info@sammonsltd.co.uk
Web: www.sammonsltd.co.uk

This drawing is copyright.
All dimensions must be checked prior to commencement.