


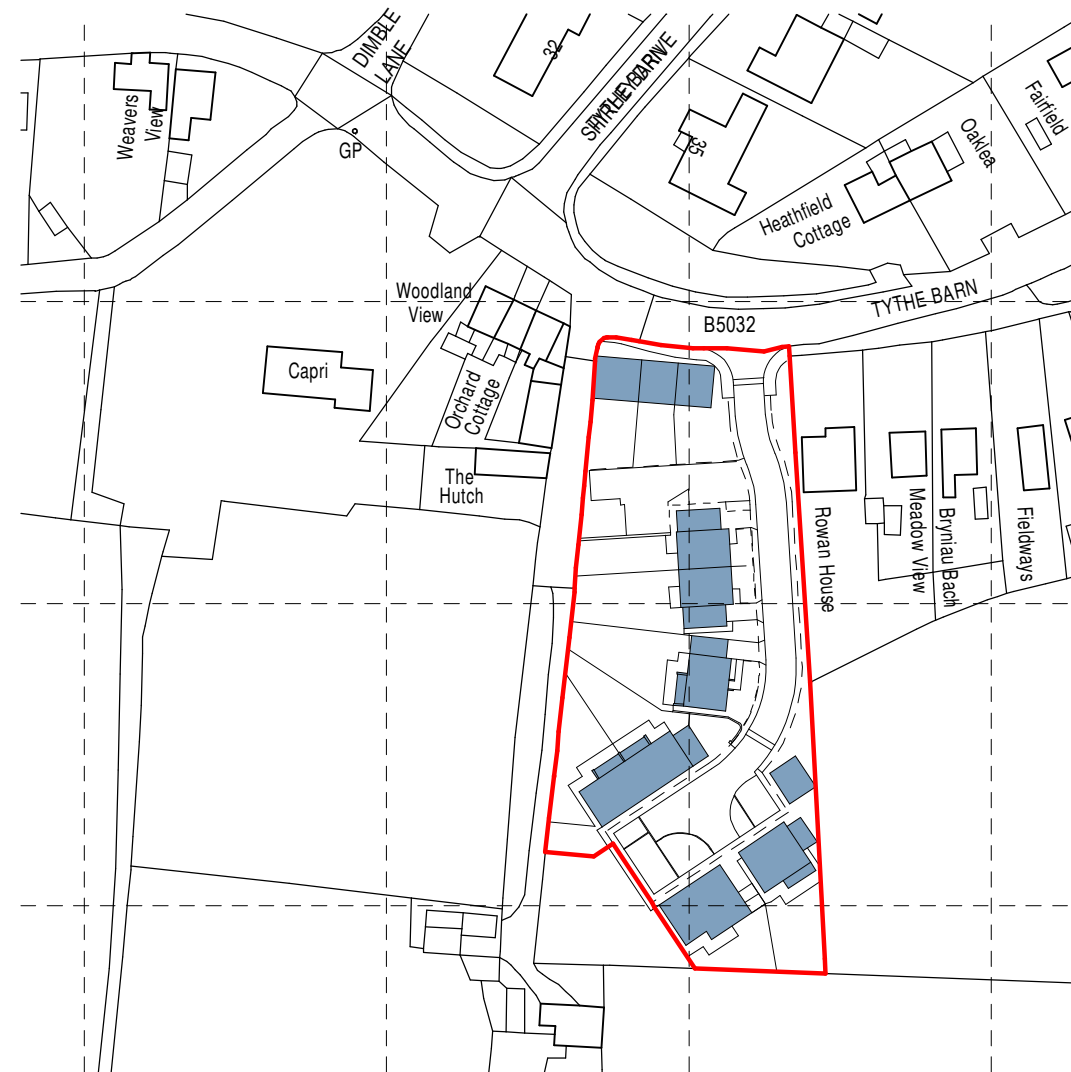


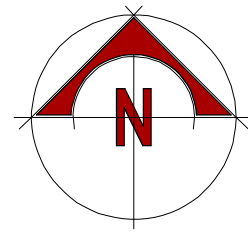

Location Plan

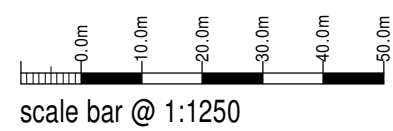

scale bar @ 1:1250

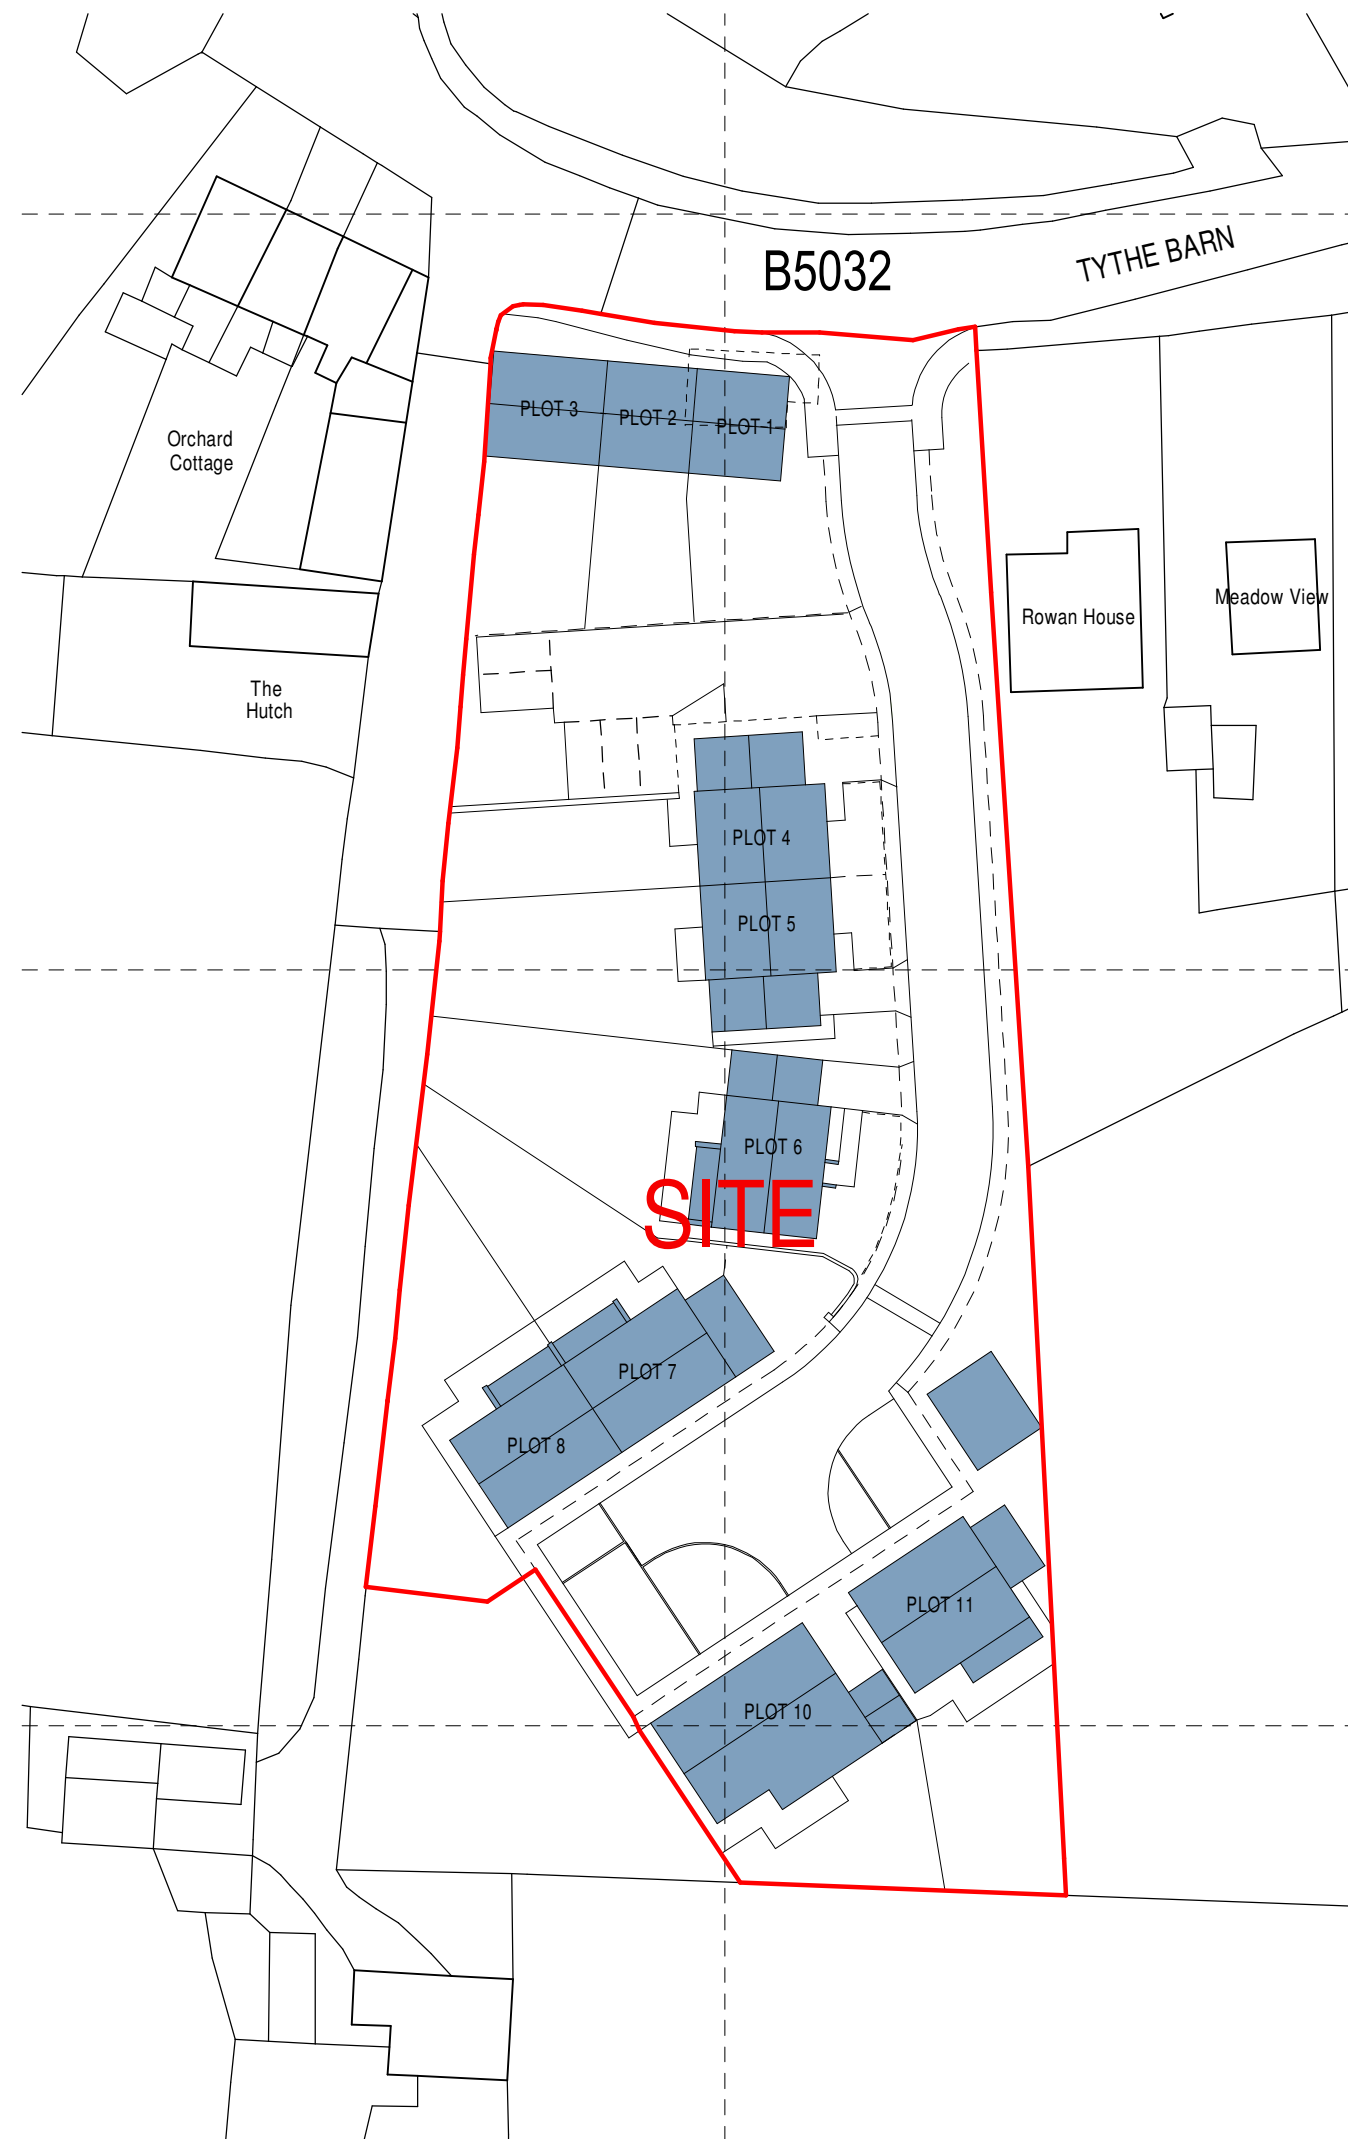

Block Plan



scale bar @ 1:500

©Crown Copyright and database right 2014
Ordnance Survey License: 100048957

Penlee Ltd

Section 96 Application,
Housing Development @
Ivy Cottage, Tythe Barn,
Alton, Stoke-on-Trent,
ST10 4AZ

Planning Proposal
Location and Block Plan

Date	January 2025	Sheet	A2	Scale	1:1250 + 1:500
Dwg No.	2014-1983-146	Rev.	-	Drawn	RG

A:	



10 Cawdry Buildings, Fountain Street, Leek. ST13 6JP
Telephone: 01538 386002
E-mail: info@sammonsltd.co.uk
Web: www.sammonsltd.co.uk

This drawing is copyright.
All dimensions must be checked prior to commencement.