




1:1250 BLOCK PLAN FOR 22 THE AVENUE, BLYTHE BRIDGE, STOKE ON TRENT, ST11 9PY

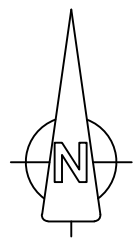

BLOCK PLAN - SCALE 1:500

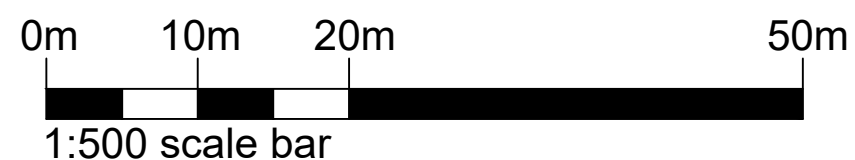

LOCATION PLAN - SCALE 1:1250

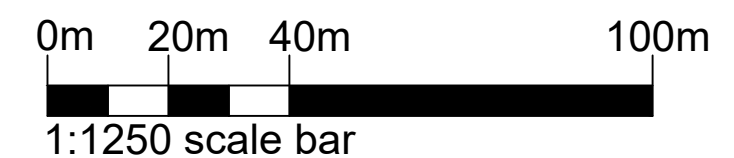

PROJECT: PROPOSED EXTENSION AT
22 THE AVENUE,
BLYTHE BRIDGE
STOKE ON TRENT
ST11 9PY

CLIENT: MASTER L. SULLIVAN

Drawing Title

BLOCK PLAN

Drawing No.
2428-BR-07

Date:
FEB 2025

Scale:
1:1250 @ A3

Revision:

Issue:
BUILDING REGS

Renaissance Studio, No 1 Derby St, Leigh, Lancashire WN7 4PF
Telephone: 01942 676360 . Fax: 01942 682084
Email: info@pabarchitects.co.uk . www.pabarchitects.co.uk