

Reproduced from Ordnance Survey Land-Line.Plus data with the permission of the controller of Her Majesty's Stationery Office. Ordnance Survey and Land-Line.Plus are registered trademarks.
© Crown Copyright 2025
This map is derived from surveys at one or more of the following scales: 1:1 250, 1:2 500, 1:10 000. It is the source scale that largely defines specification and accuracy.
The representation of a road, track or path is no evidence of a right of way.
The alignment of tunnels is approximate.
Altitudes of bench marks and spot heights are given in metres above applicable Ordnance Survey Datum.




Biddulph Town 123

Biddulph Town 122

Biddulph Town 124

Well House Farm

Well House Cottage

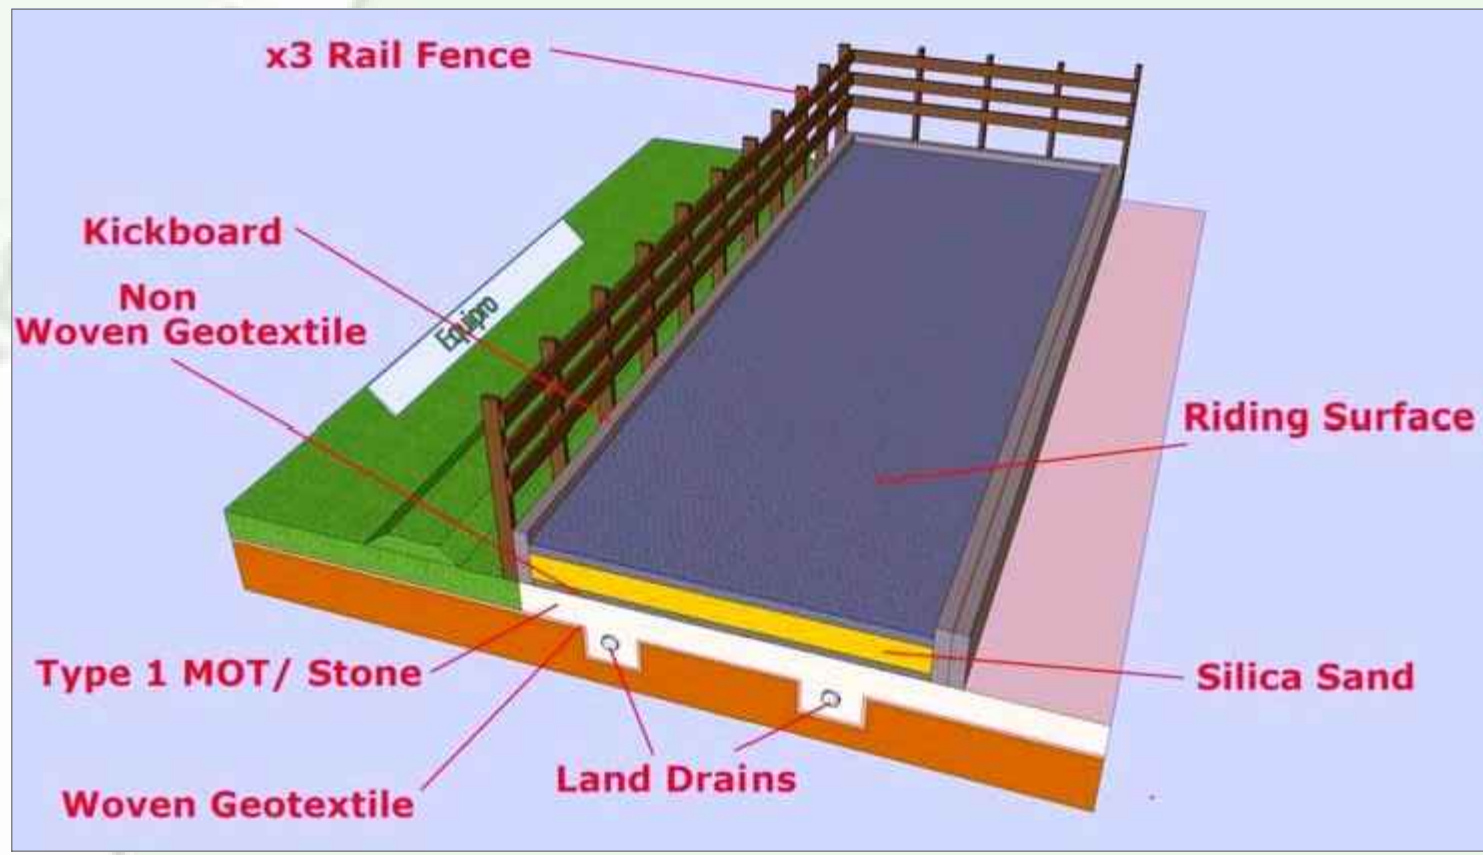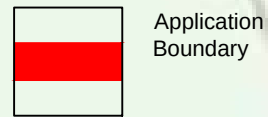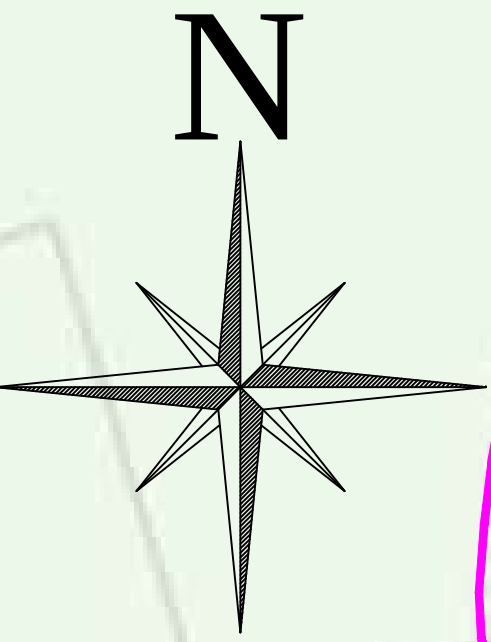

BLOCK PLAN

General Notes

No.	Revision/Issue	Date

Firm Name and Address
Design Construction
Management Services Ltd
597 Etruria Road
Basford
Stoke on Trent
ST4 6HP

Project Name and Address
Land on Well House Farm
Rudyard Lane
Biddulph Moor
ST8 7JW

Project	2025 Well House Farm	
Date	24.02.2025	Sheet
Scale	1:200@A1	2a