



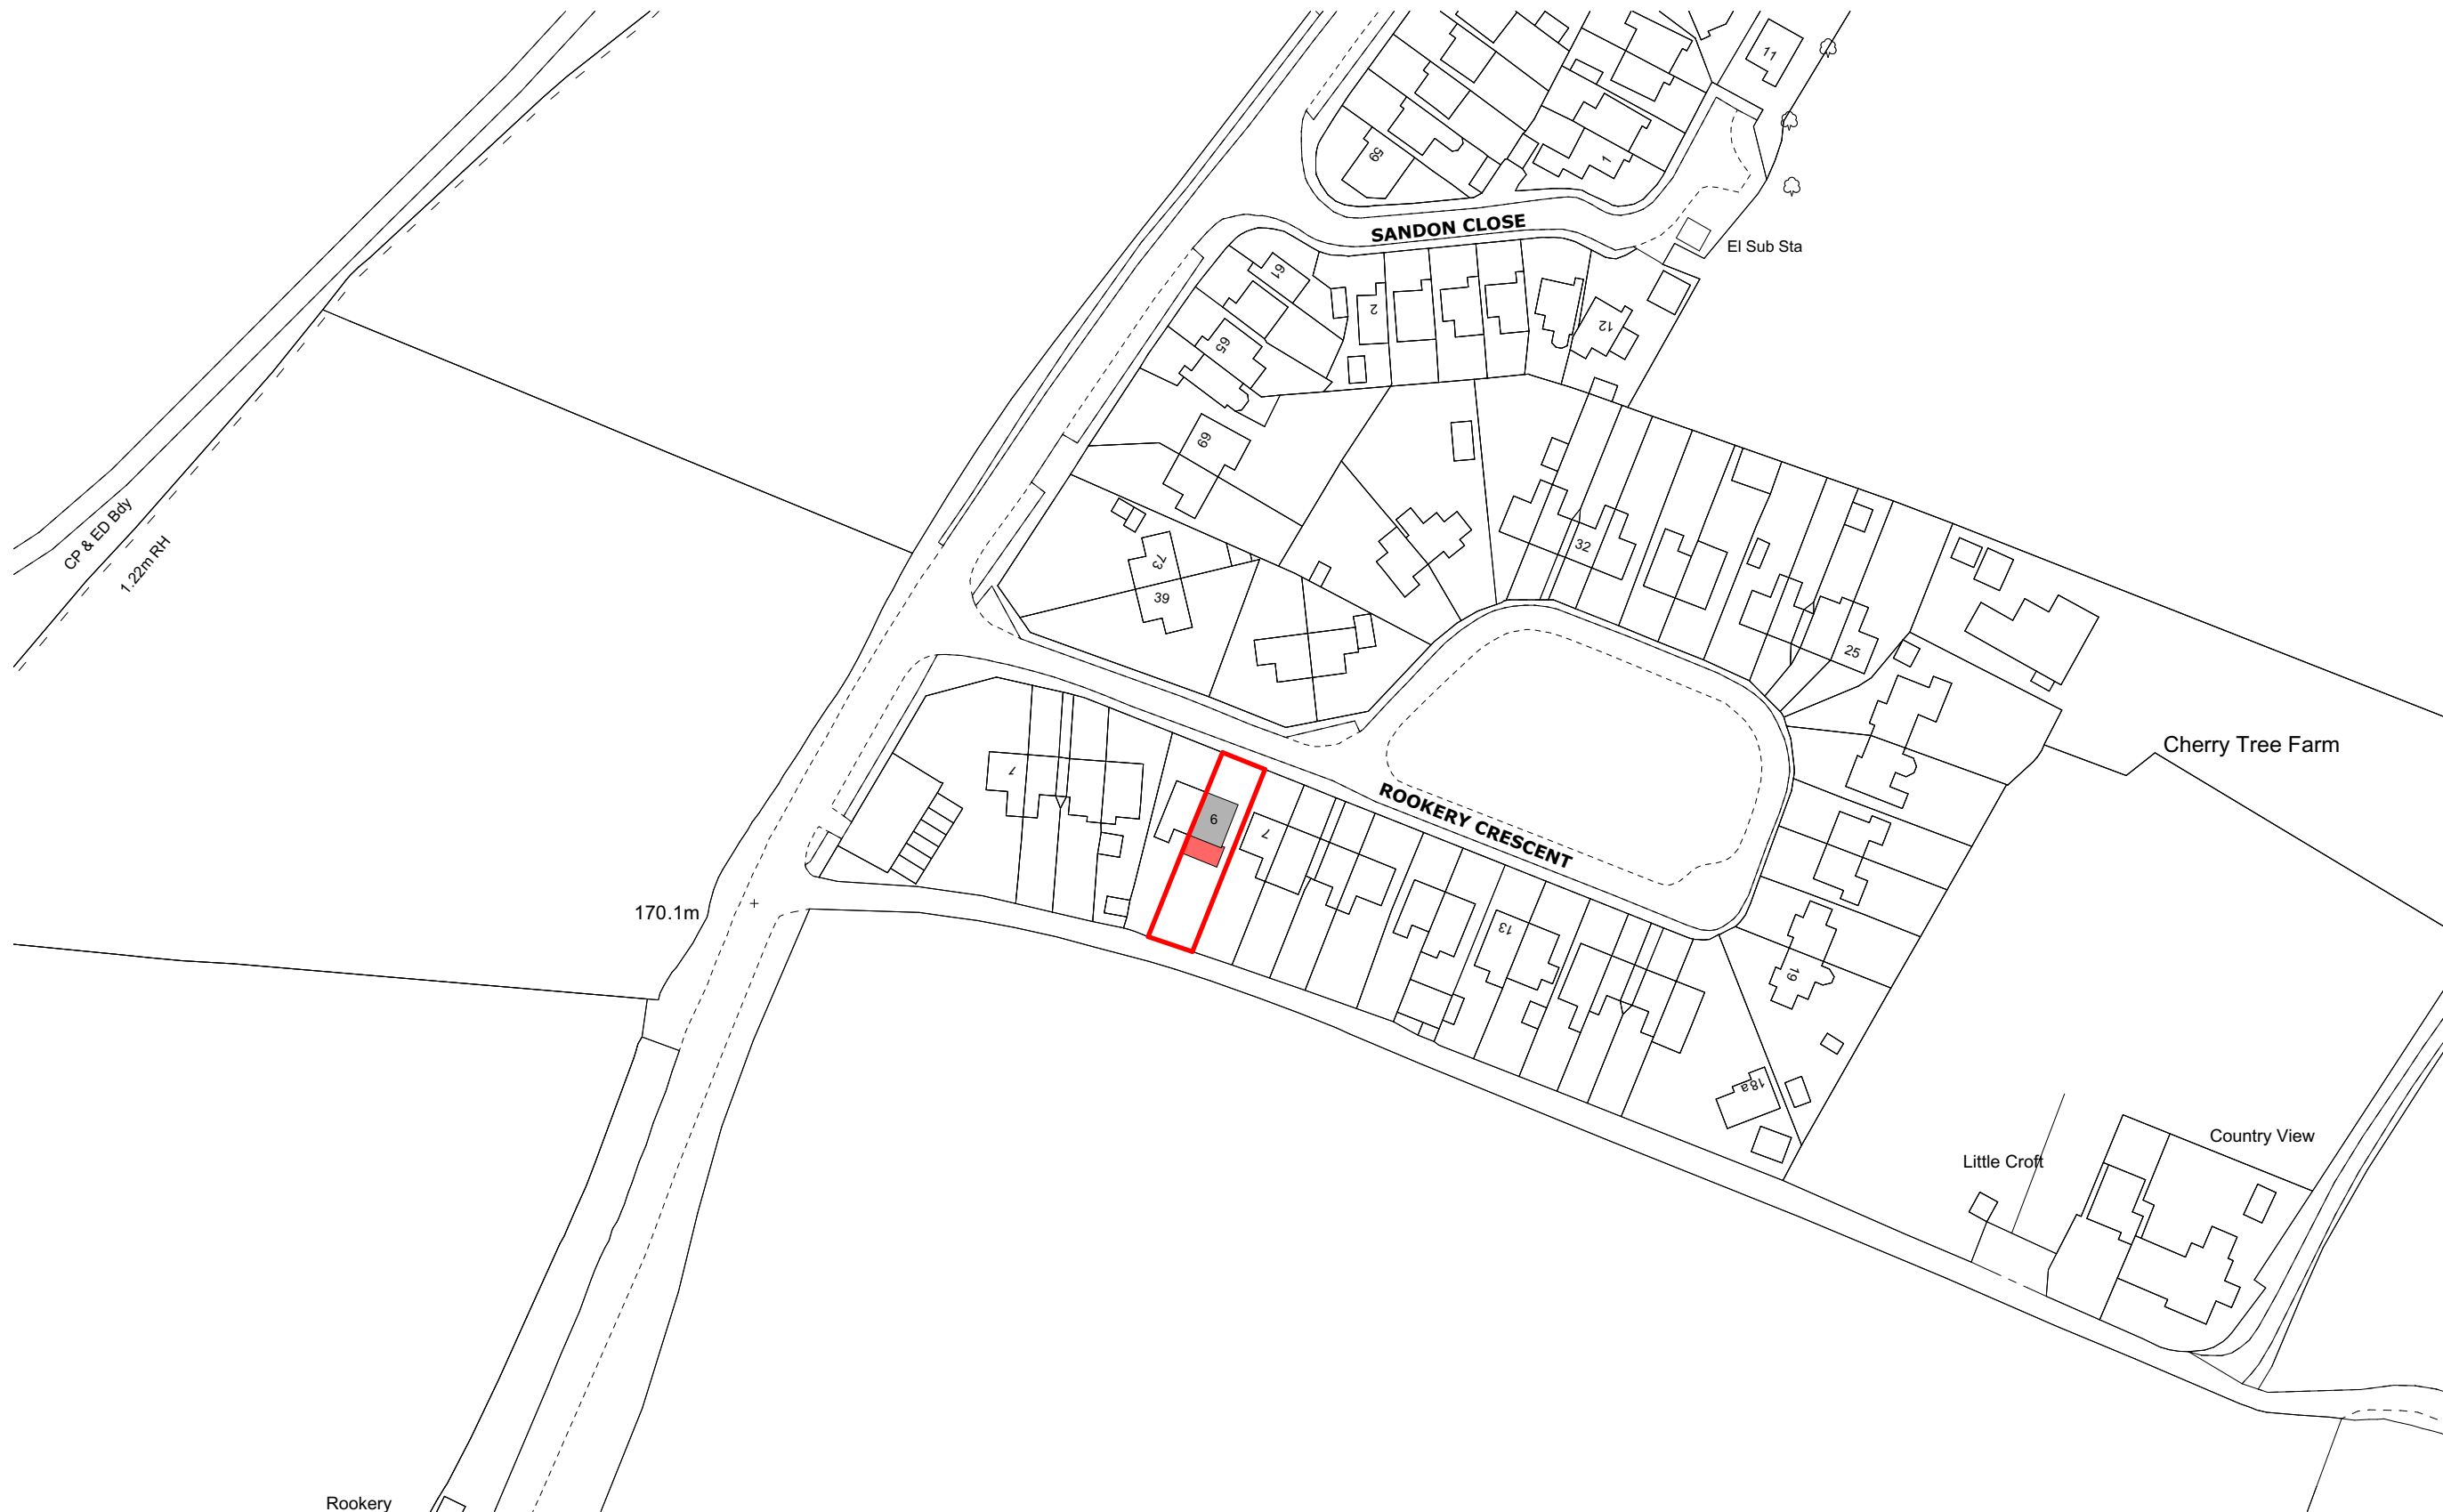

Rookery

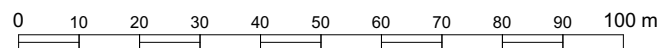

Client. 6 Rookery Crescent, Cresswell		Title. Location Plan	
Project. Proposed extension to dwelling		Scale 1:1250	Sheet Size A3
		Drawing Number / (Revision) RC-01-09	