


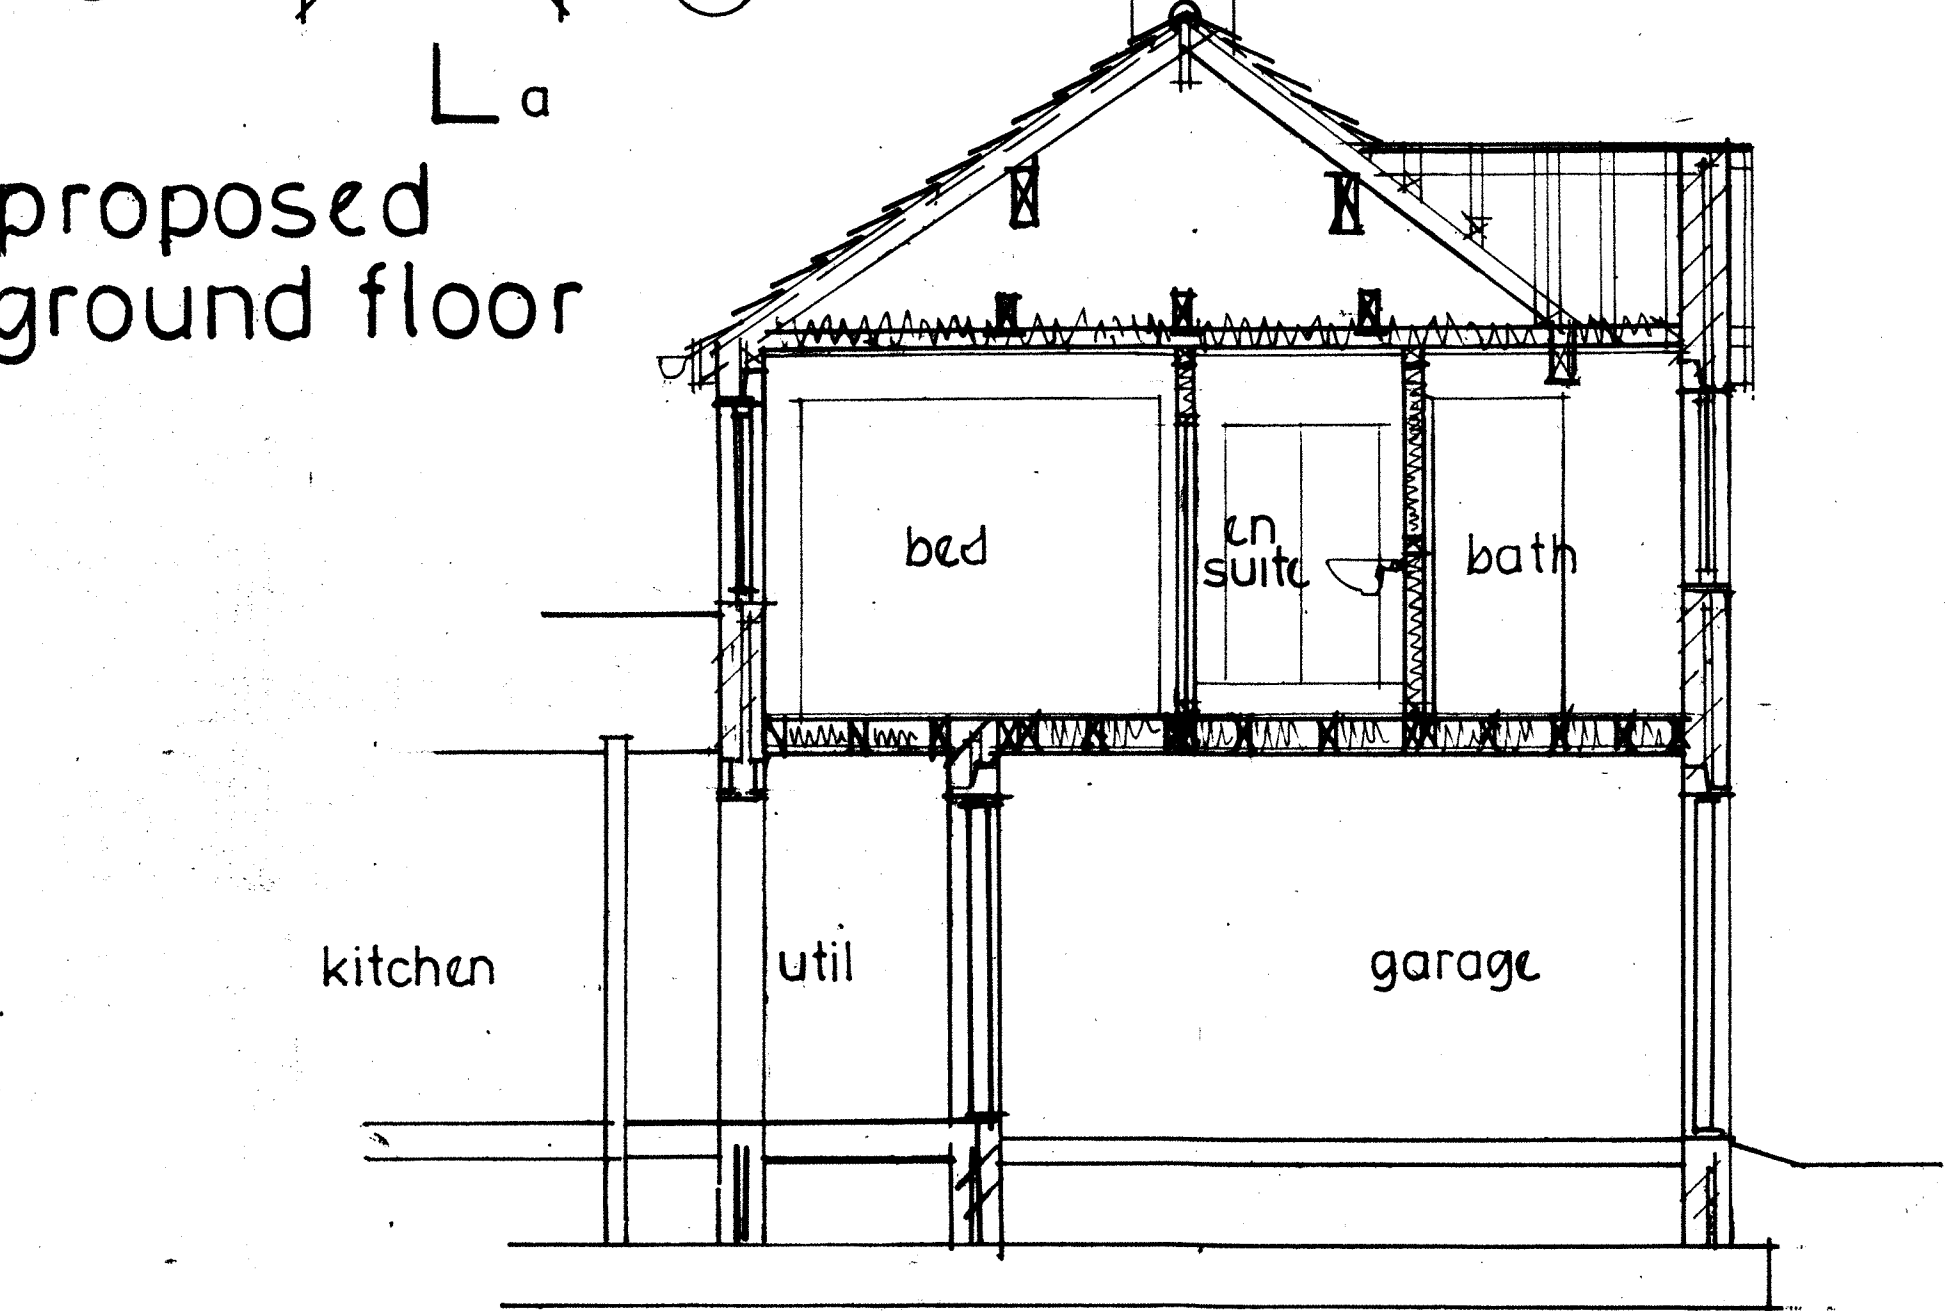


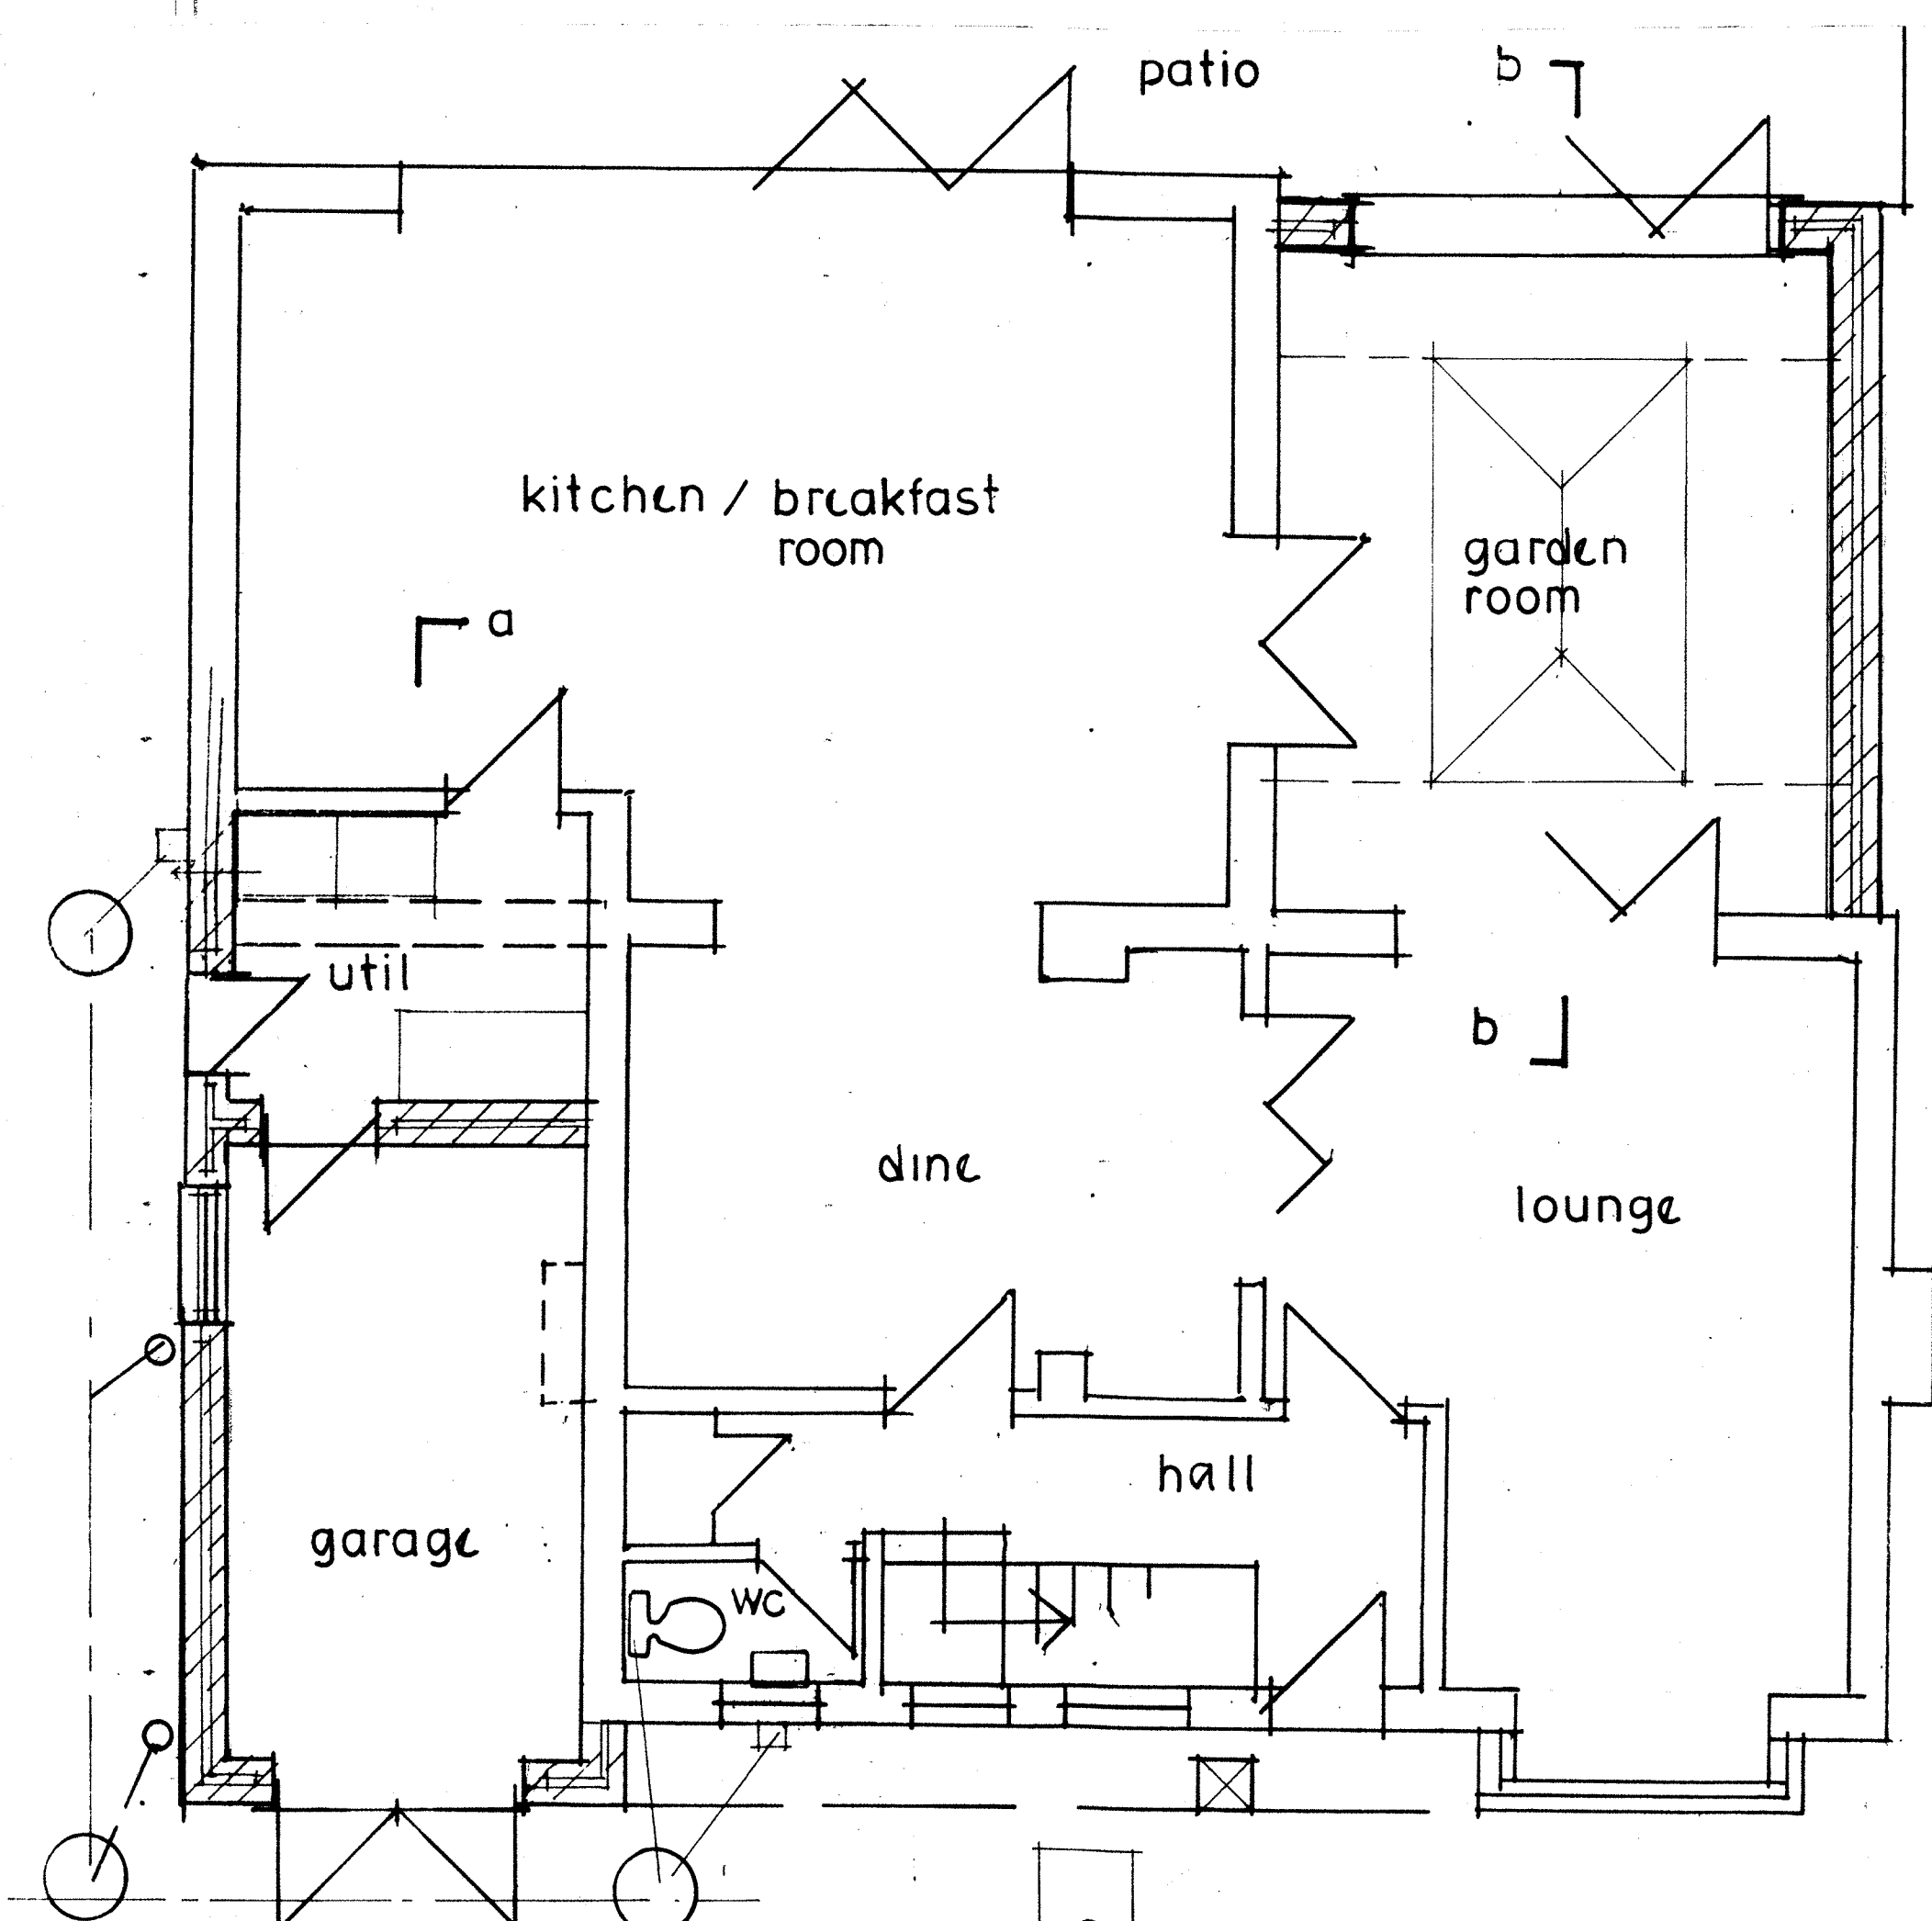

section a-a

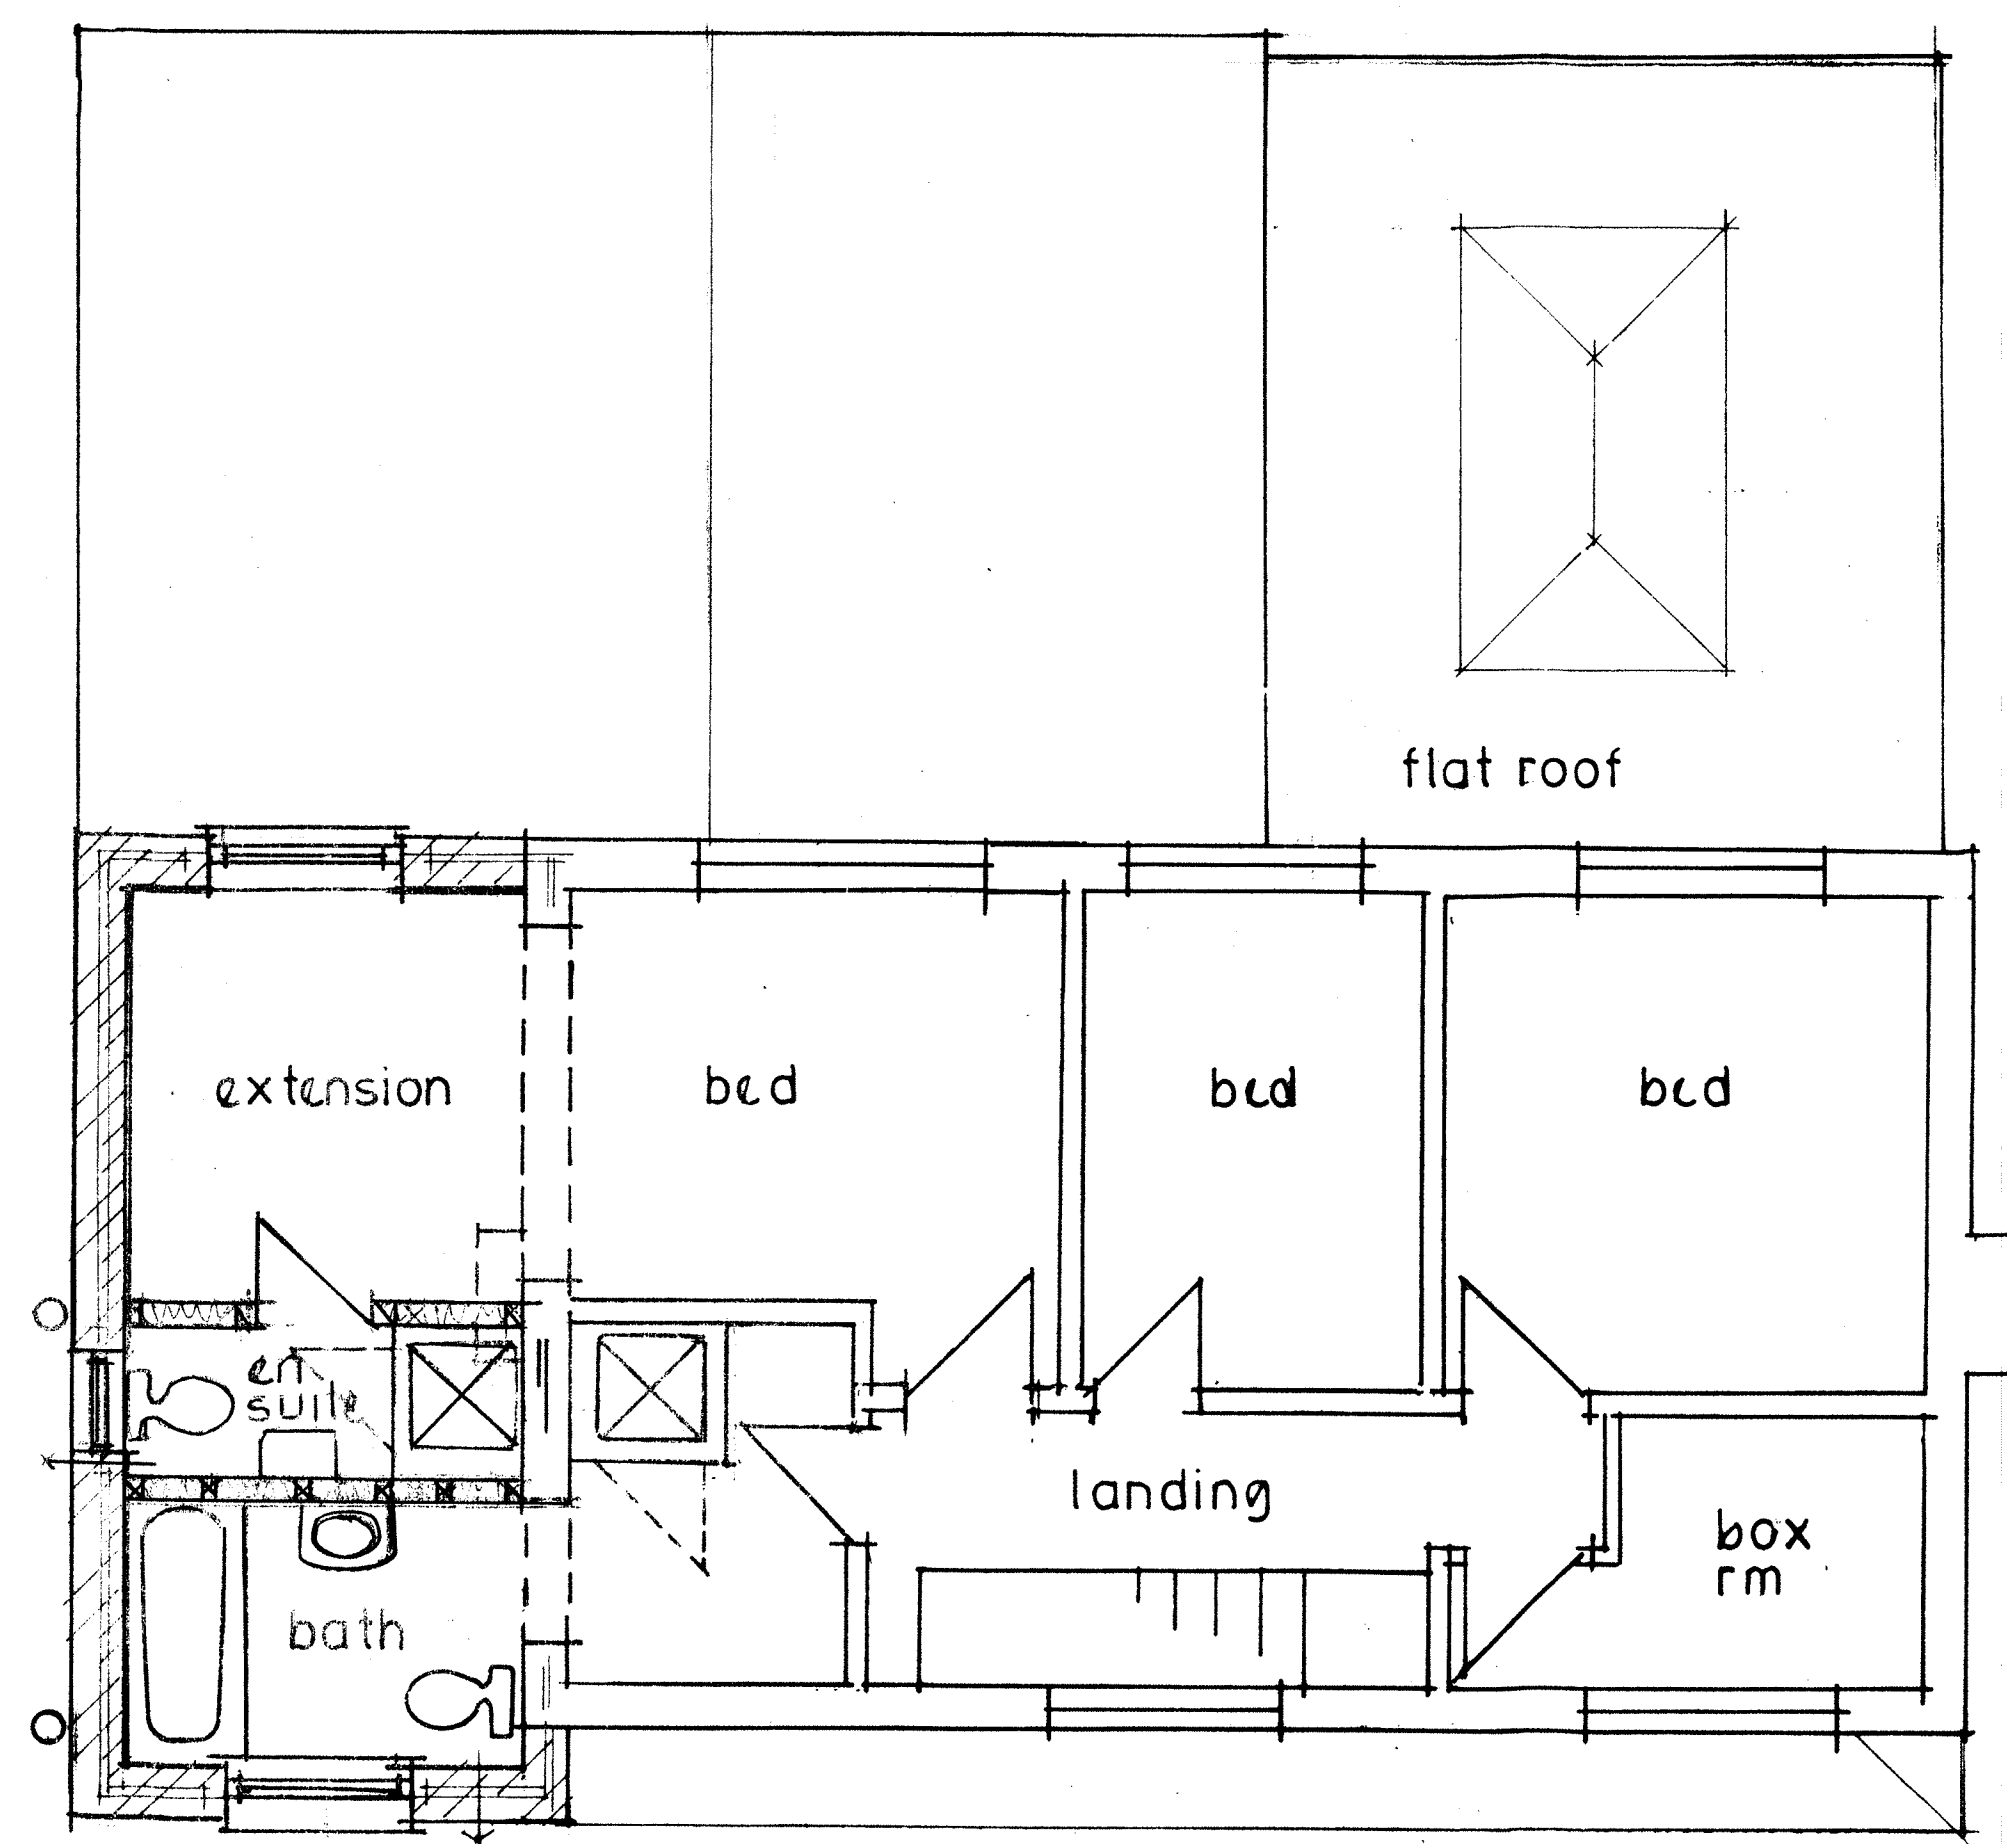


proposed 1st floor

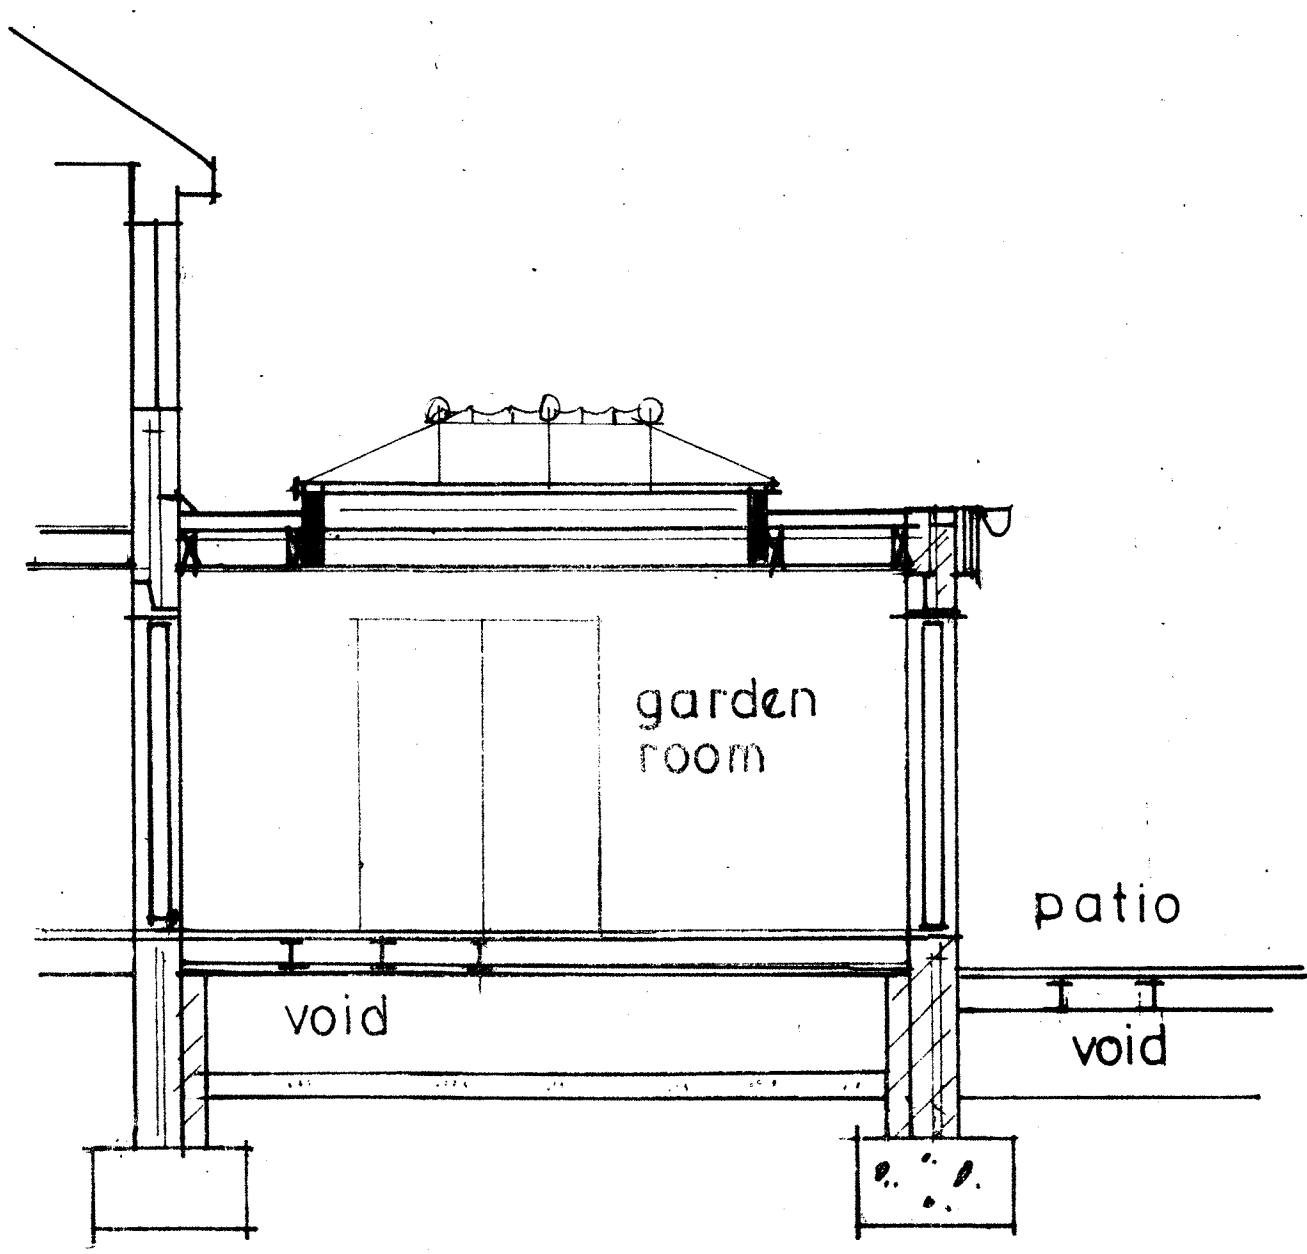


section b-b




front elevation

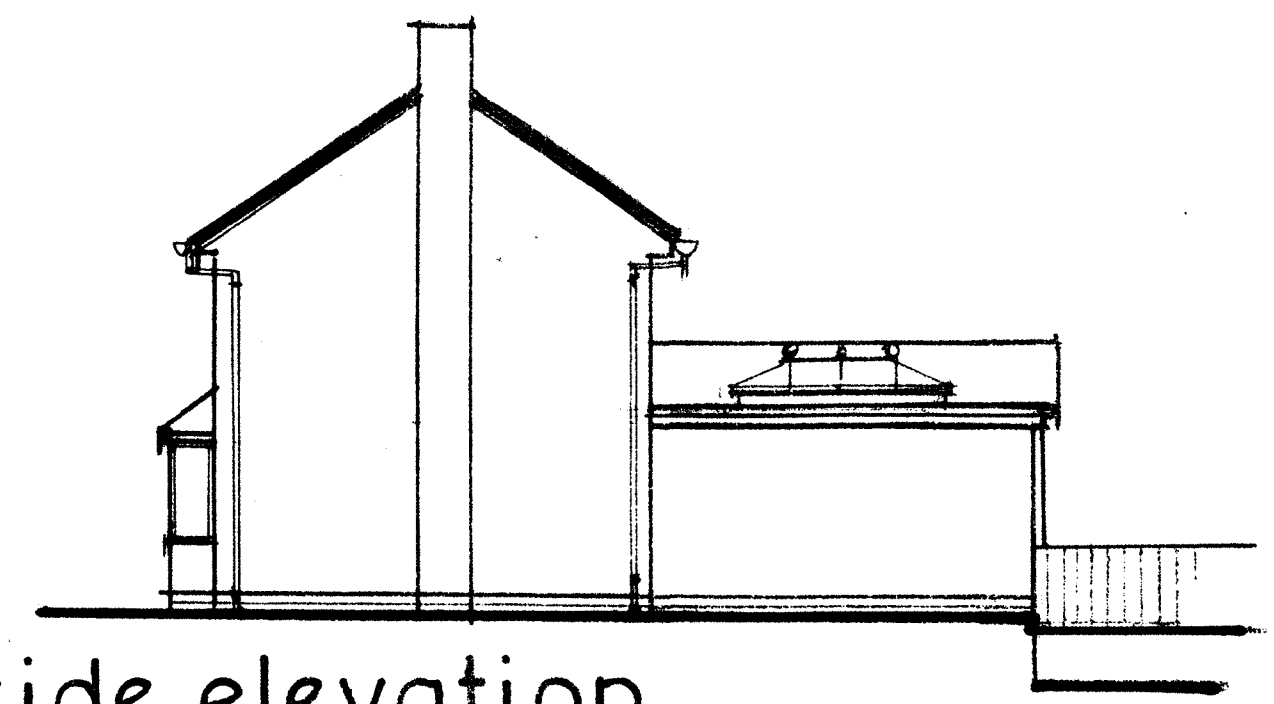

side elevation

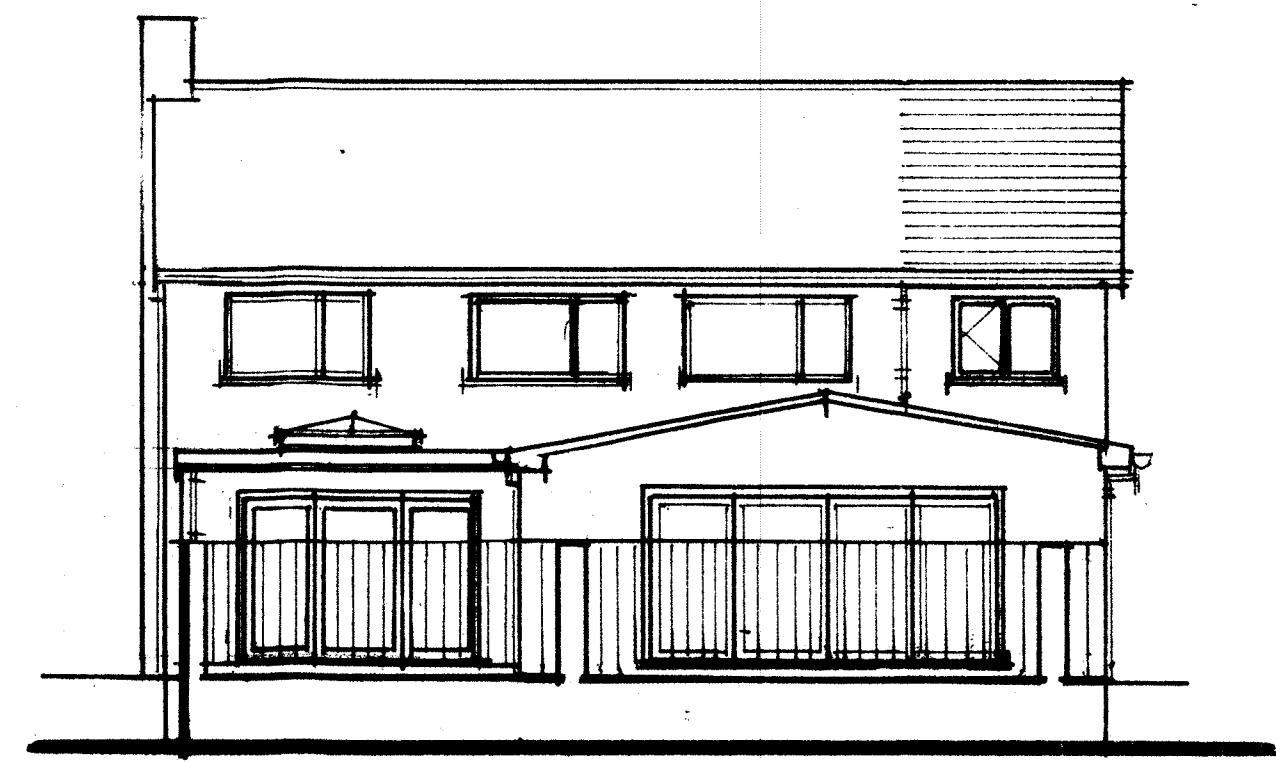

rear elevation

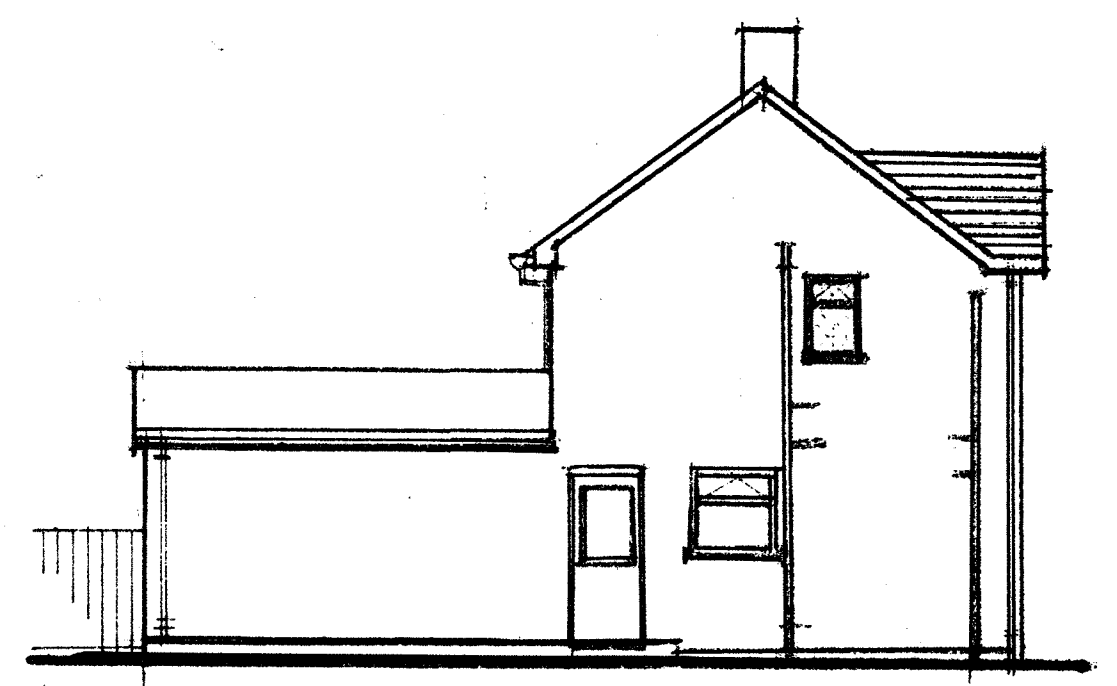

side elevation

proposed extensions to 5, spinney close, endon.

