


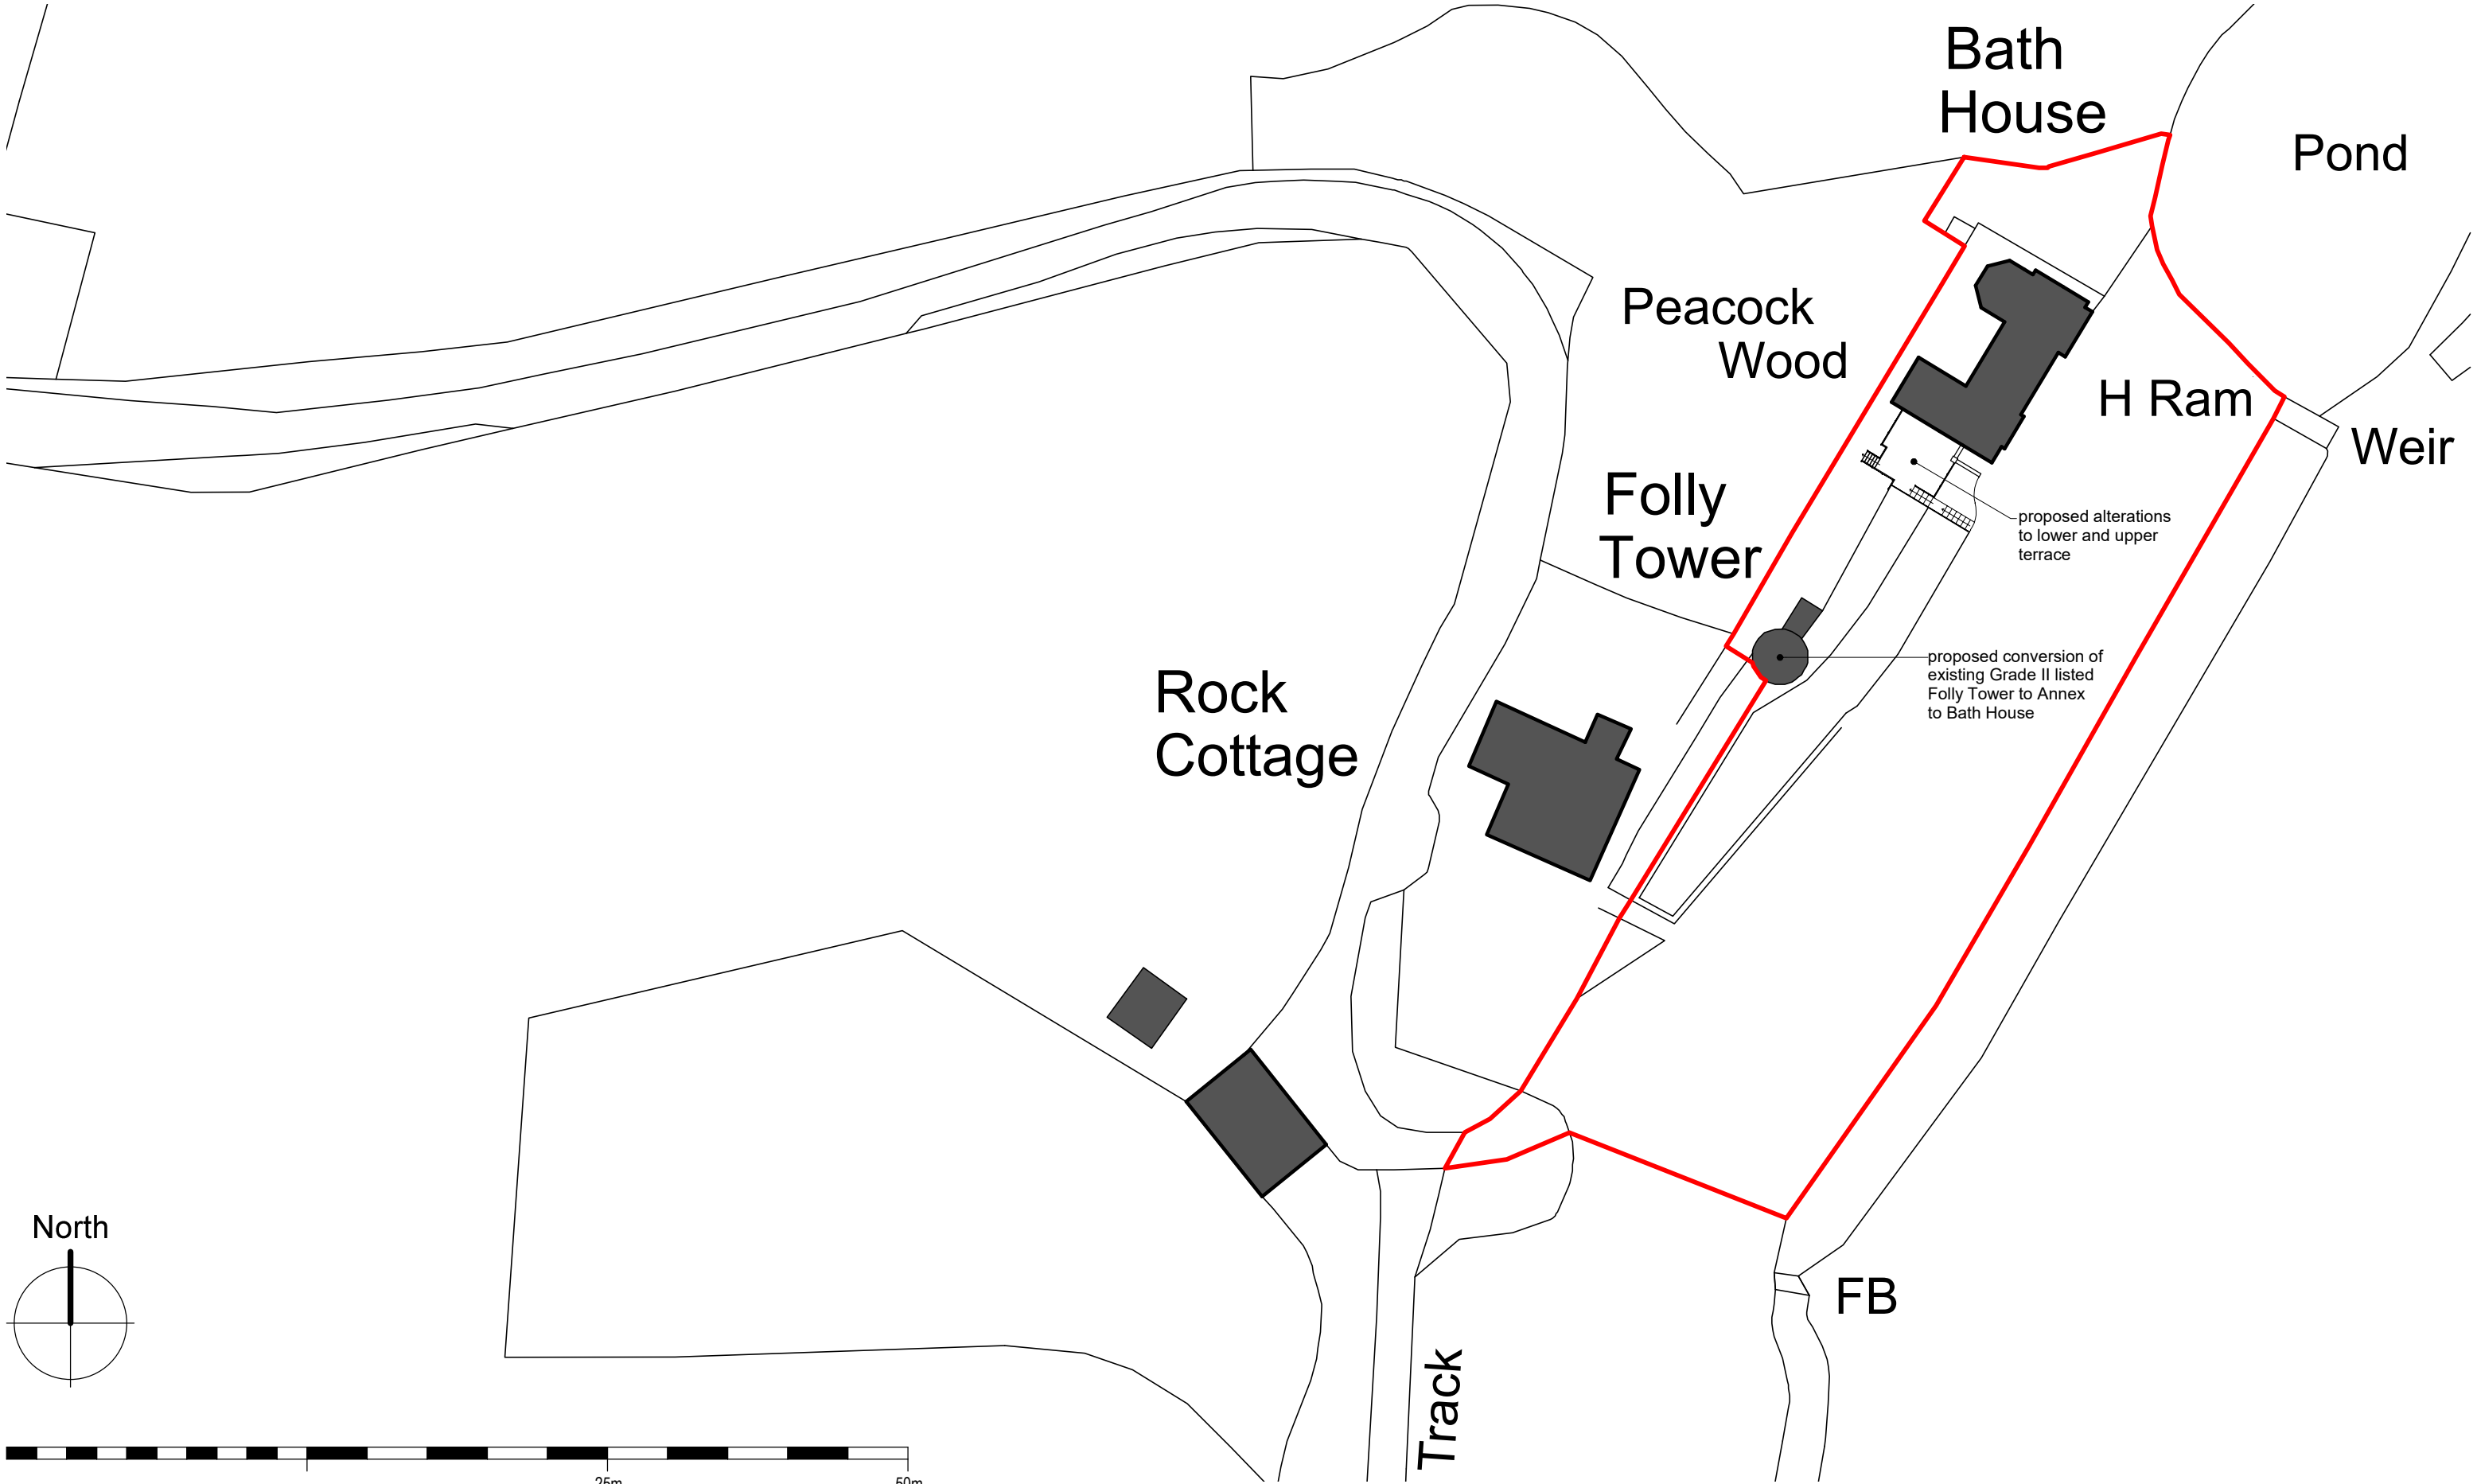

A				20/03/2025				CgH				Annotation for proposed alterations to lower & upper terrace added															
Rev				Date				Drawn				Description															
ctdarchitects Clerk Bank House Clerk Bank LEEK Staffordshire ST13 5HE t : 01538 373477 e : info@ctdarchitects.co.uk f : 01538 386503 w : www.ctdarchitects.co.uk				ctd architects © 2024 This drawing is copyright. All dimensions to be checked on site before proceeding. Contractor must notify the architect of any discrepancies before proceeding. Contractor to check/adjust dimensions of new work to suit existing conditions. Do not assume existing structure or details are plumb, square or level. All drawings to be read in conjunction with all other consultants drawings and specs.				Client Mr. W. Scott-Moncrieff				Project				Scale											
												Folly Tower Basford Green Road, Cheddleton, Staffordshire, ST13 7ER				1:500				Size							
																A3				Drawn							
												Title				Site Block Plan				Status				CgH			
																				P L A N N I N G / L B C				Chk'd			
Job No.				2438				Drawing No.				KL															
								AL02				Date															
Rev.												14/10/24															
												A															

ctdarchitects

Clerk Bank House

Clerk Bank

LEEK

Staffordshire

ST13 5HE

t : 01538 373477

f : 01538 386503

e : info@ctdarchitects.co.uk

w : www.ctdarchitects.co.uk

ctd architects © 2024

This drawing is copyright.

All dimensions to be checked on site before proceeding.

Contractor must notify the architect of any discrepancies before proceeding.

Contractor to check/adjust dimensions of new work to suit existing conditions. Do not assume existing structure or details are plumb, square or level.

All drawings to be read in conjunction with all other consultants drawings and specs.