




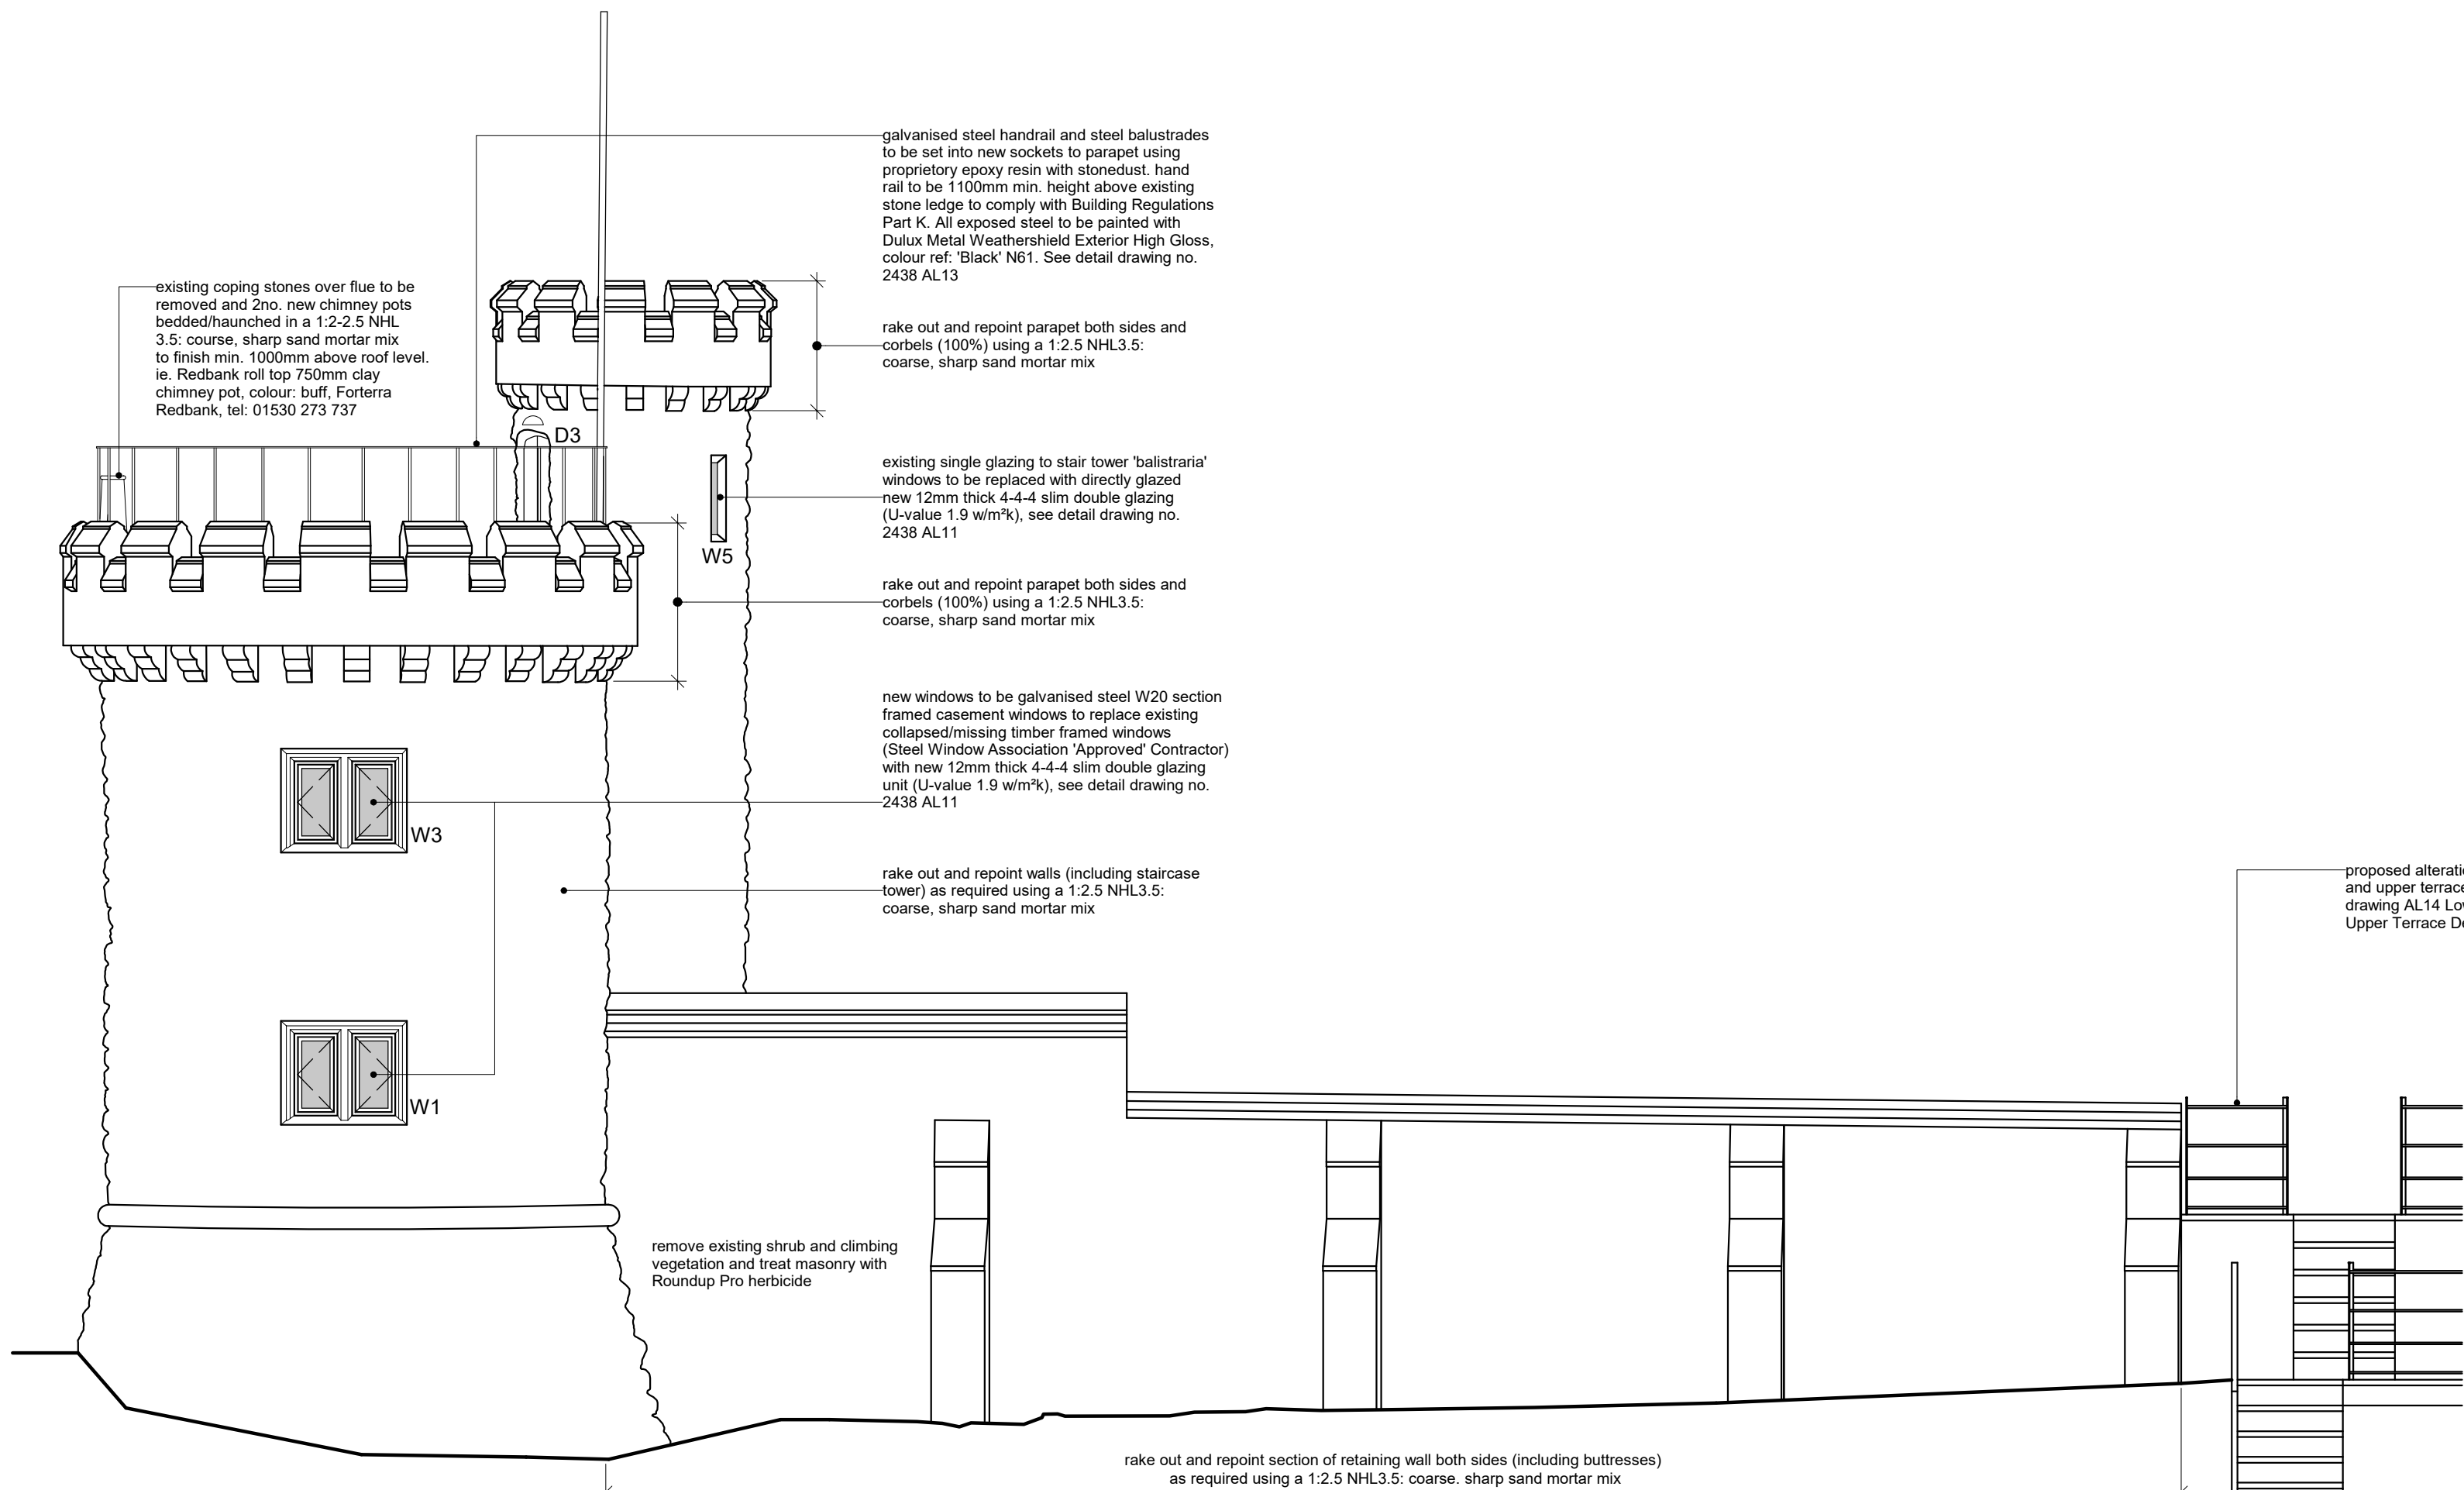


South-East Elevation

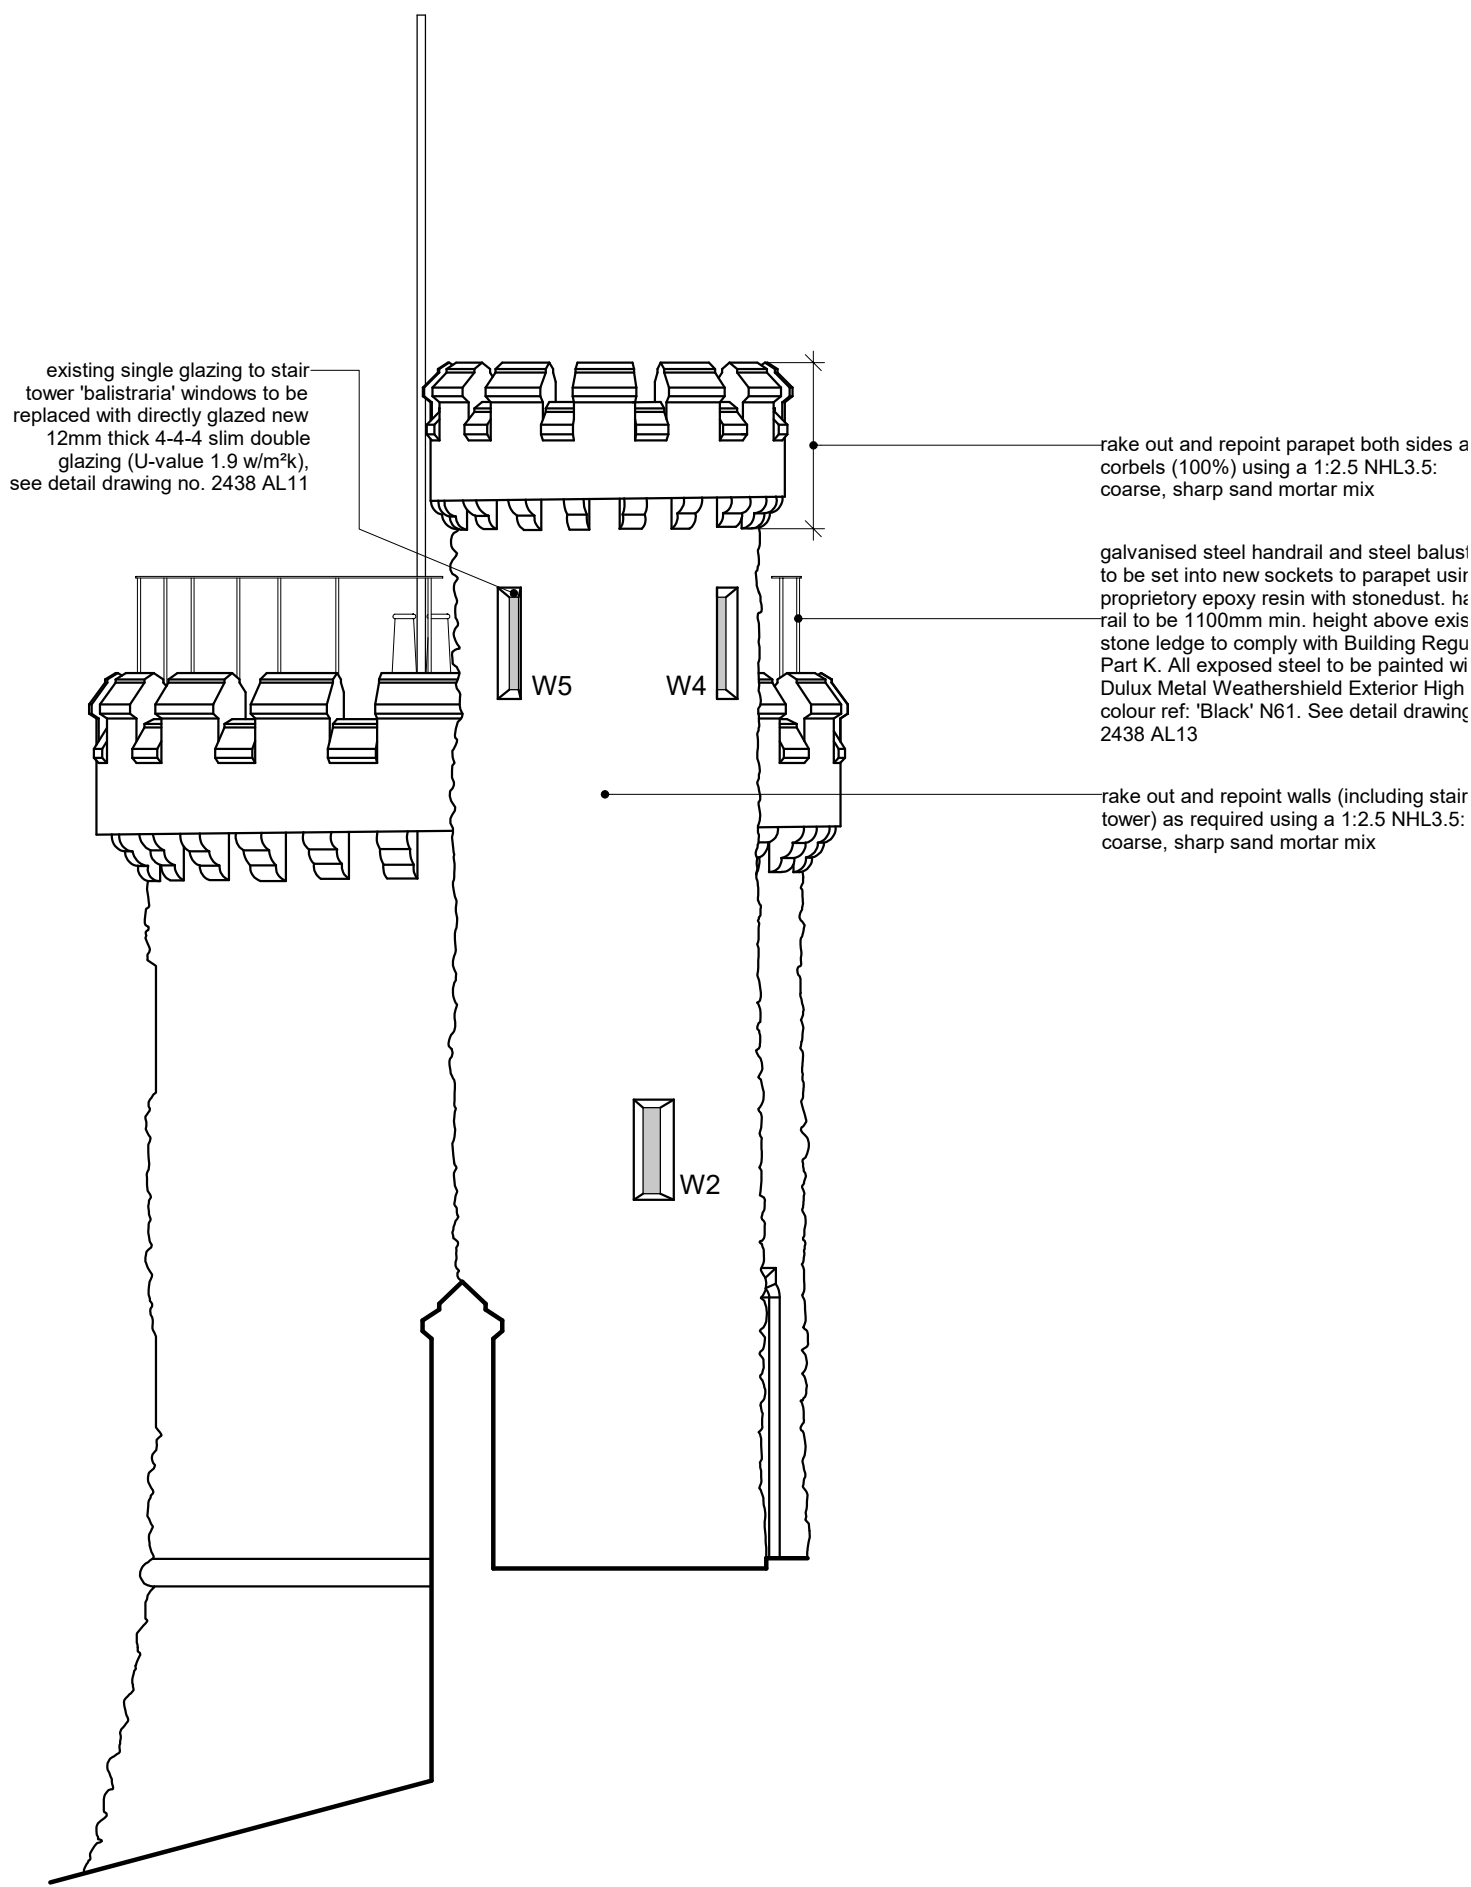

North-East Elevation

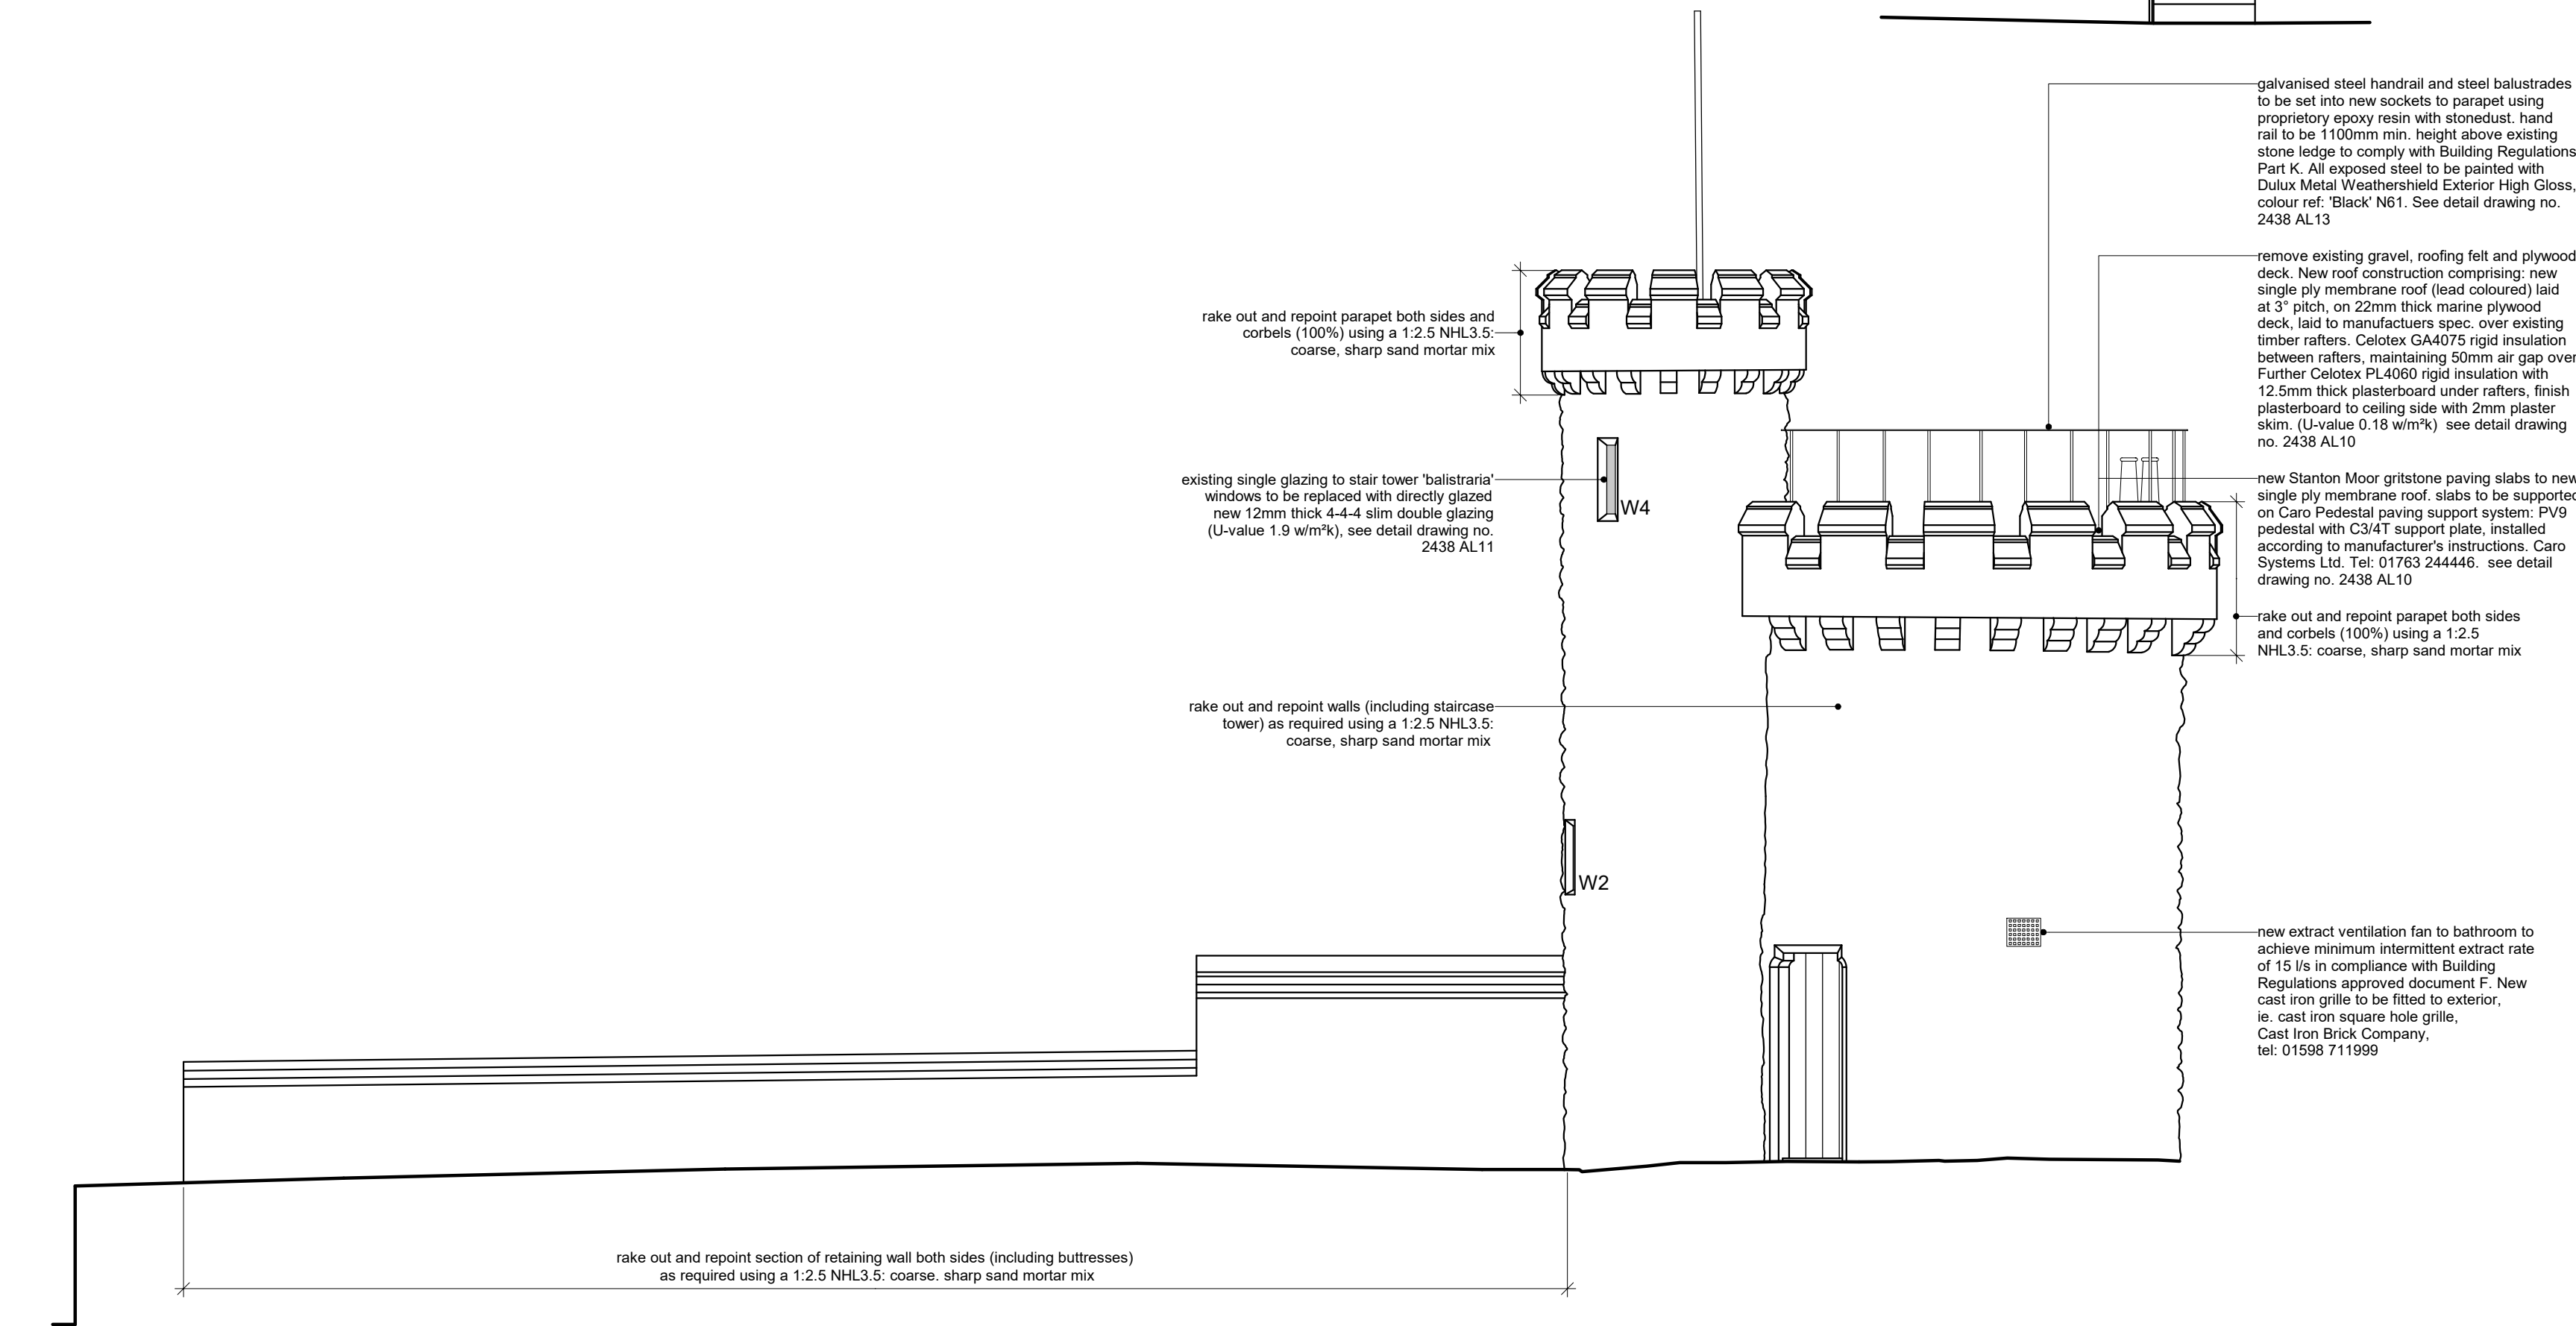

North-West Elevation

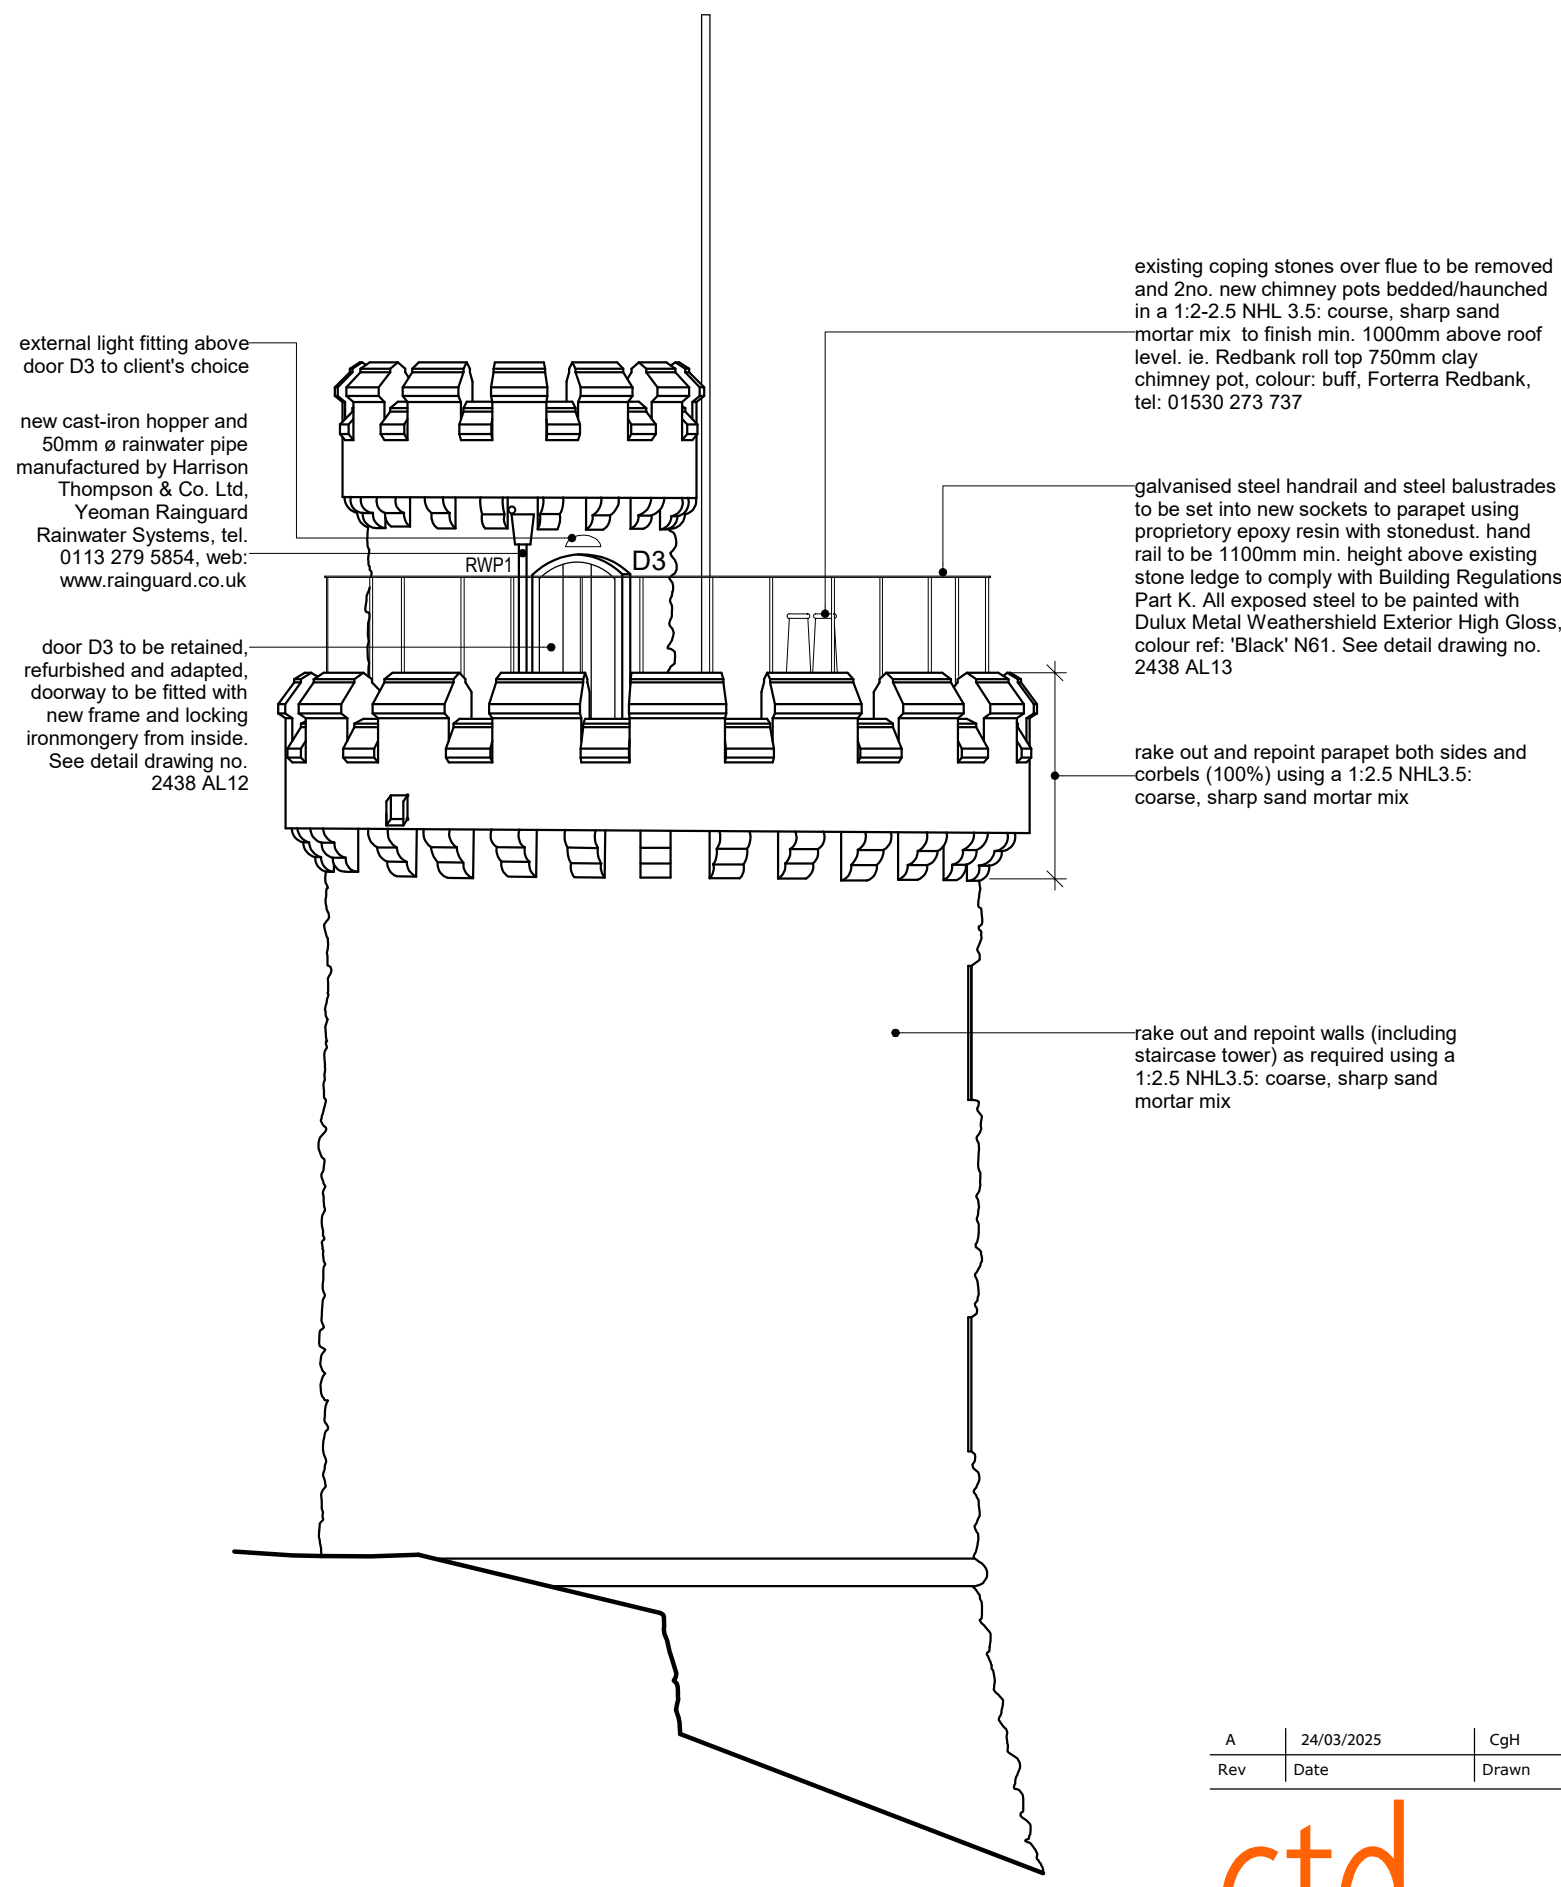

South-West Elevation



A		24/03/2025	CgH	South-East Elevation amended to include adjacent steps to Lower & Upper Terrace																															
Rev	Date		Drawn	Description																															
				Clerk Bank House Clerk Bank LEEK Staffordshire ST13 5HE t : 01538 373477 e : info@ctdarchitects.co.uk w : www.ctdarchitects.co.uk					ctd architects © 2024 • This drawing is copyright. • All dimensions to be checked on site before proceeding. • Contractor must notify the architect of any discrepancies before proceeding. • Contractor to check/adjust dimensions of new work to suit existing conditions. Do not assume existing structure or details are purely, square or level. • All drawings to be read in conjunction with all other consultants drawings and specs.																										
				Client										Project		Scale		1:50		Size		A1		Drawn		CgH		Chk'd		KL		Date		14/10/24	
				Mr. W. Scott-Moncrieff										Title		Status		P L A N N I N G / L B C																	
														Job No		2438										AL09		Rev.		A					
														Elevations 'as proposed'																					