


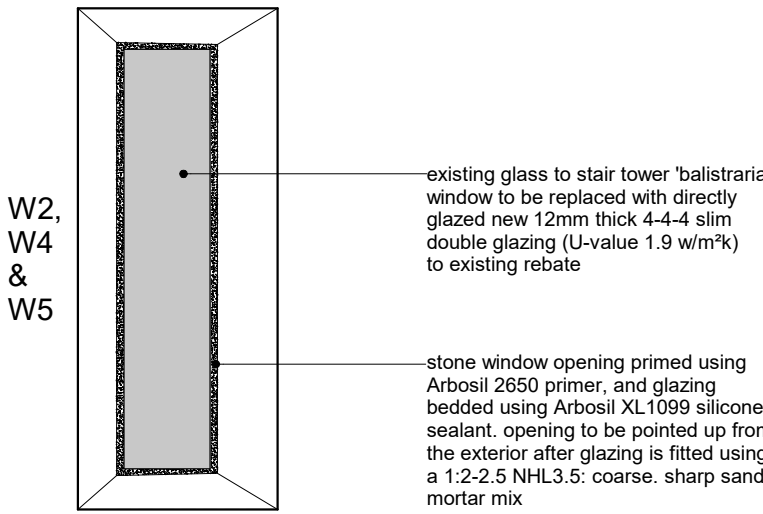


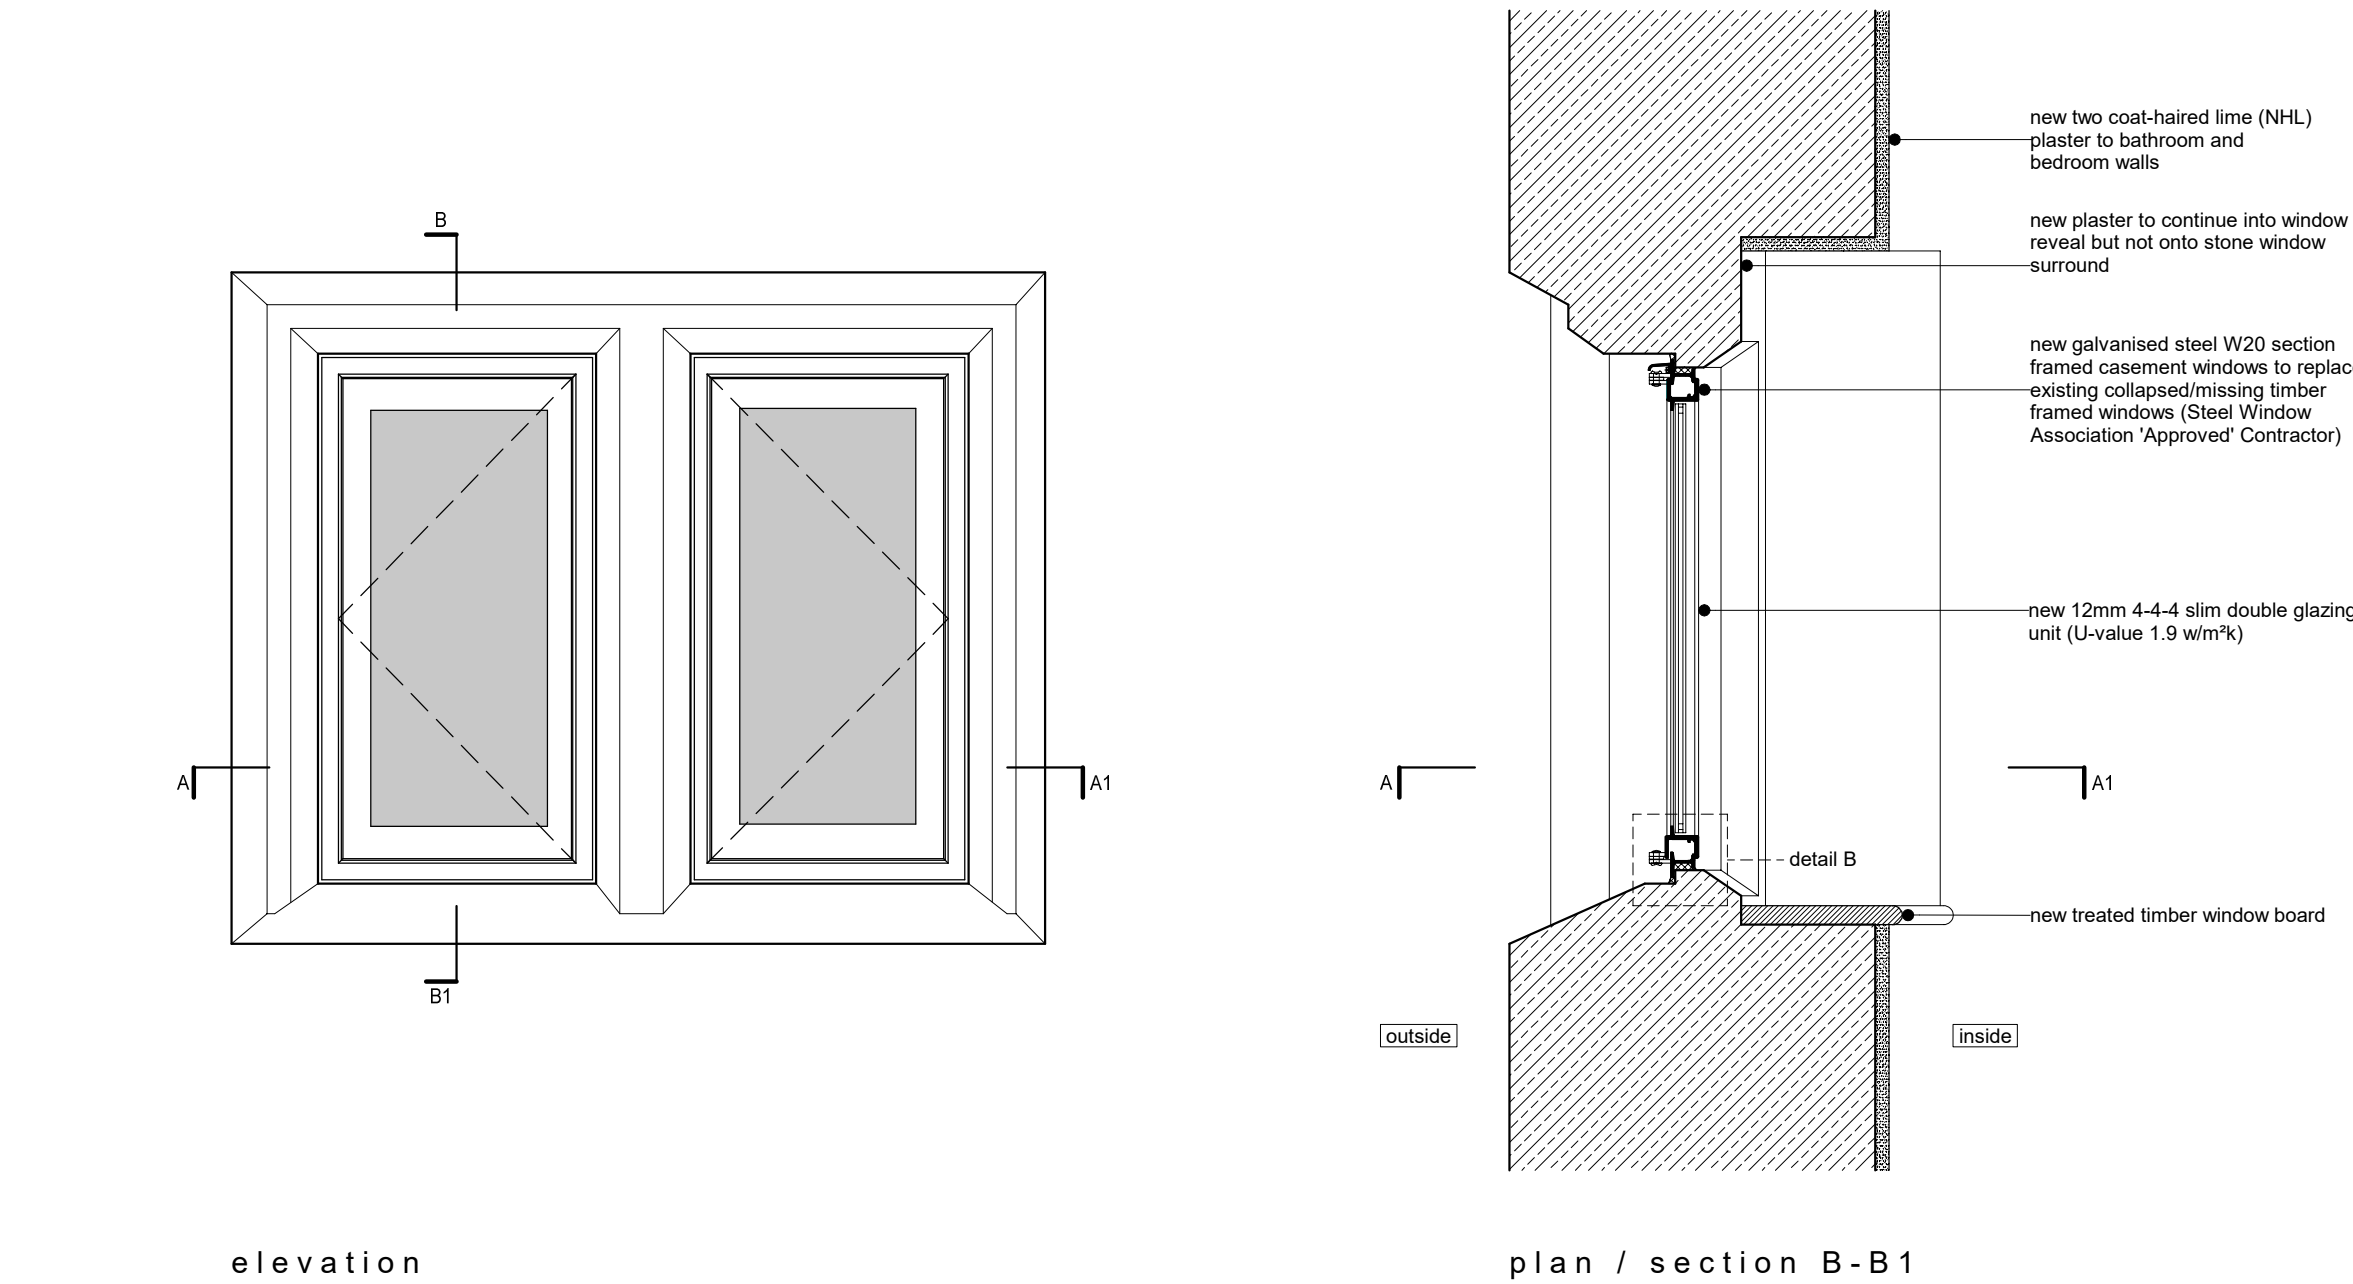


windows W2, W4 & W5 elevation

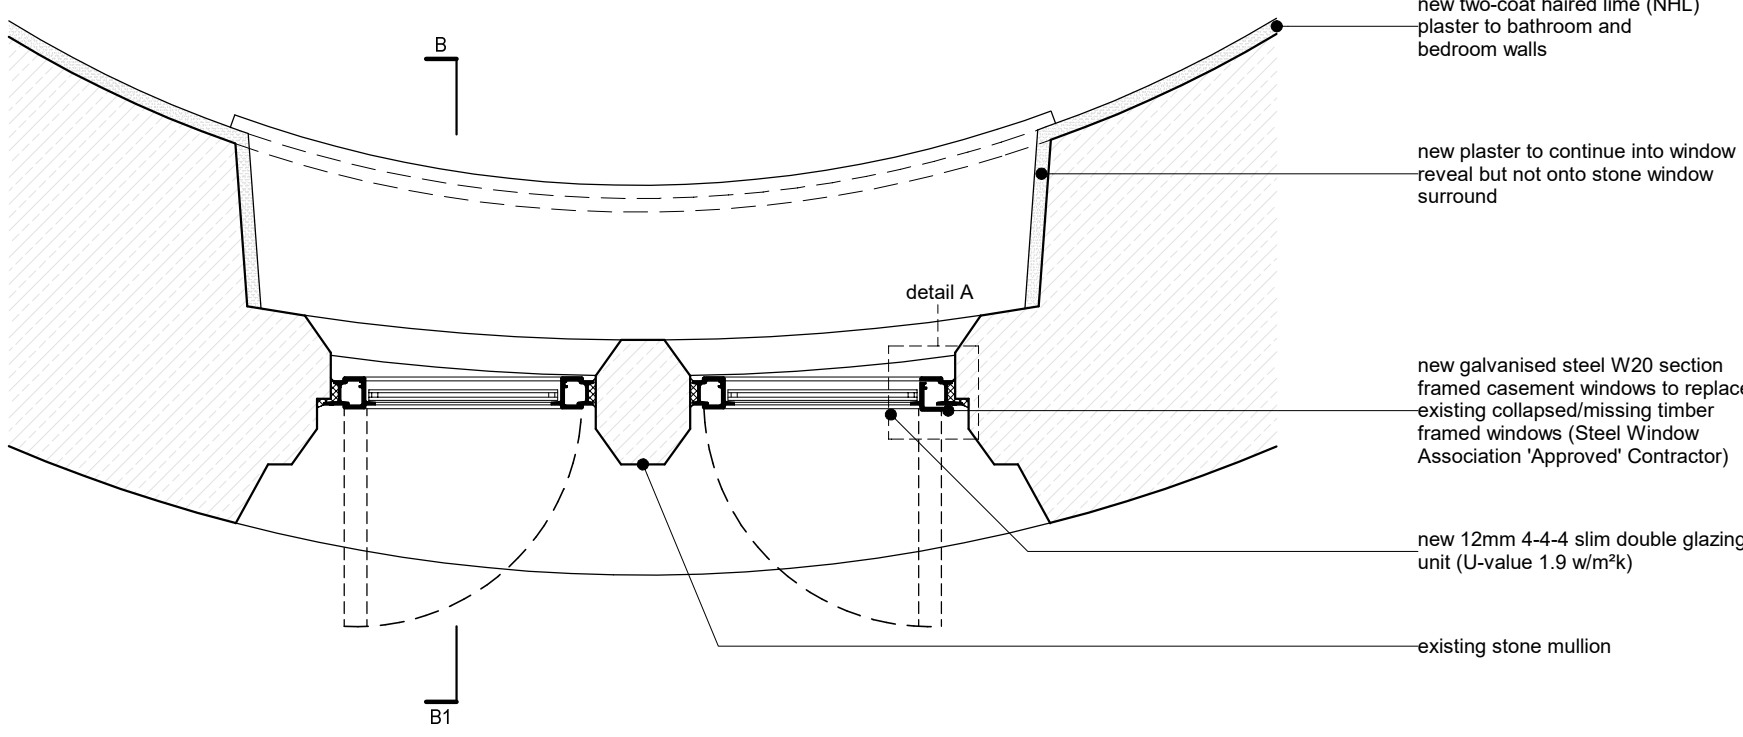


plan / section A-A1

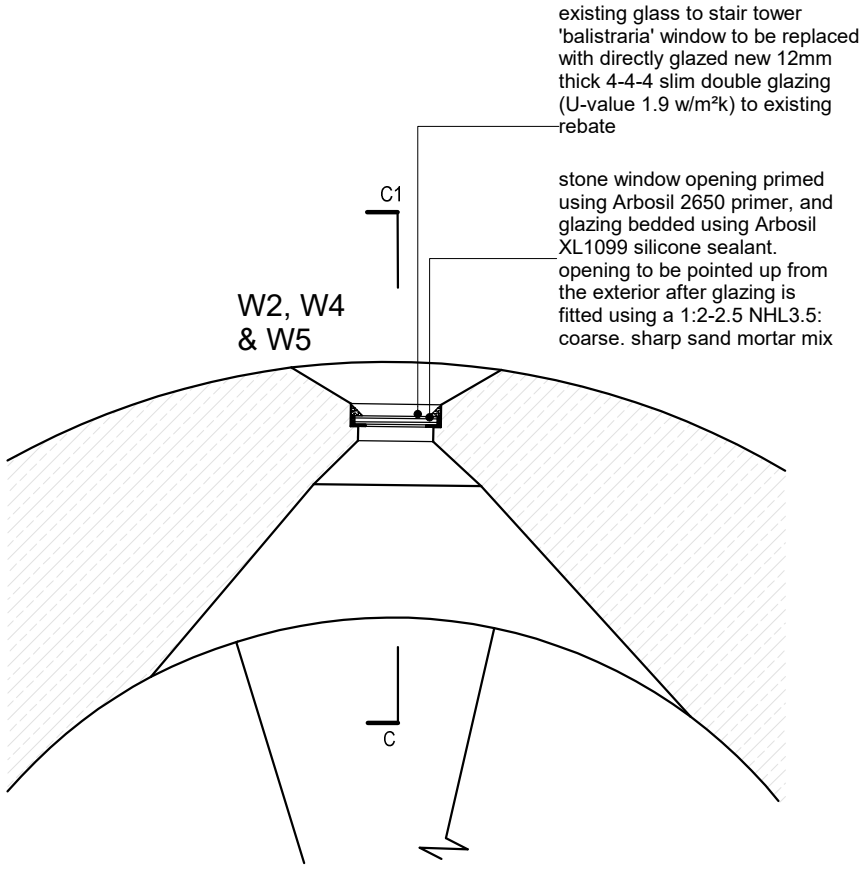


plan

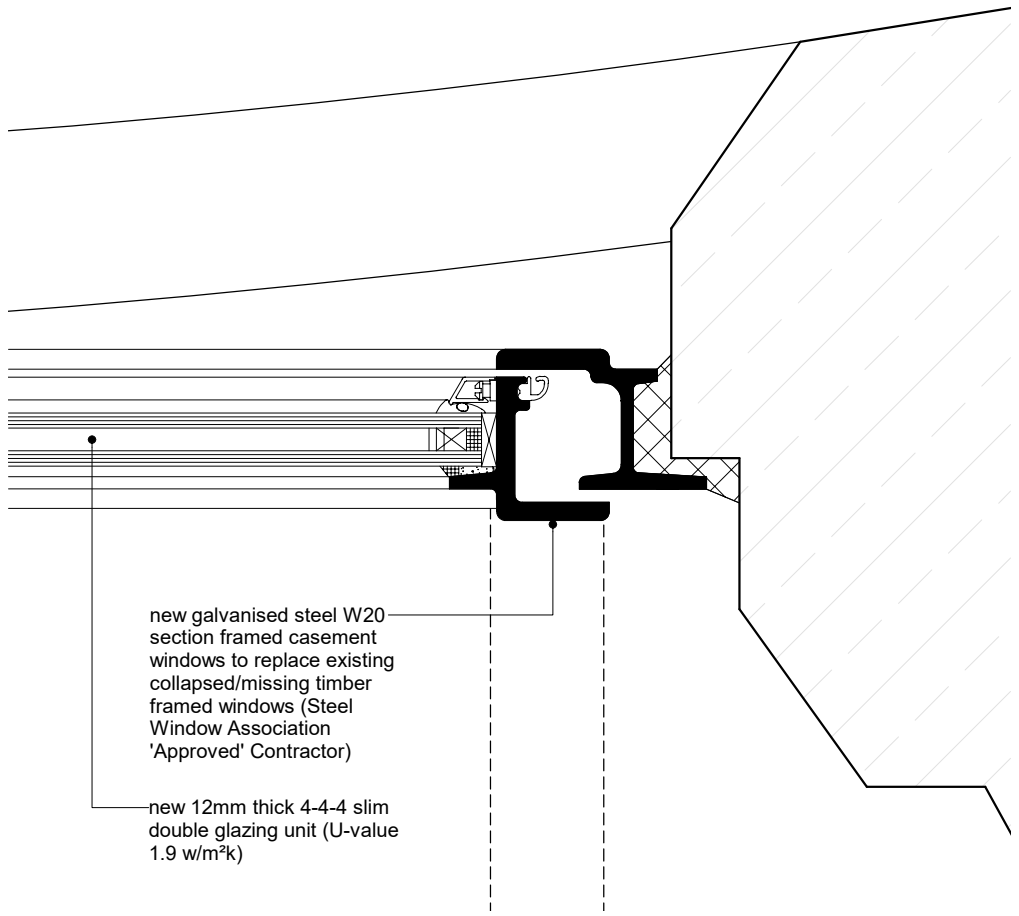

detail A
1:2

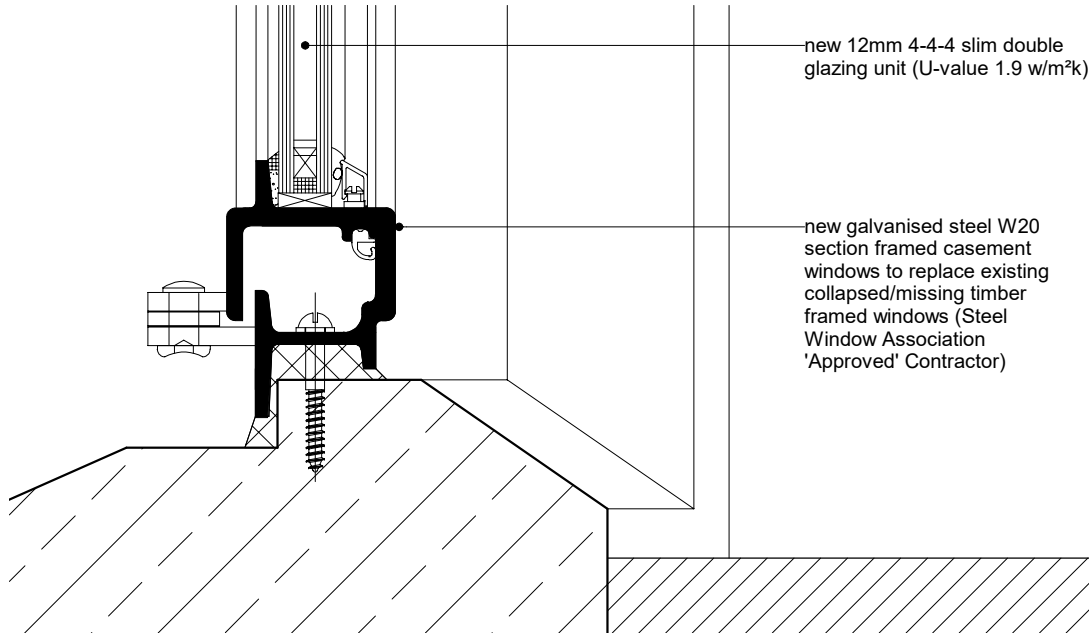

detail B
1:2

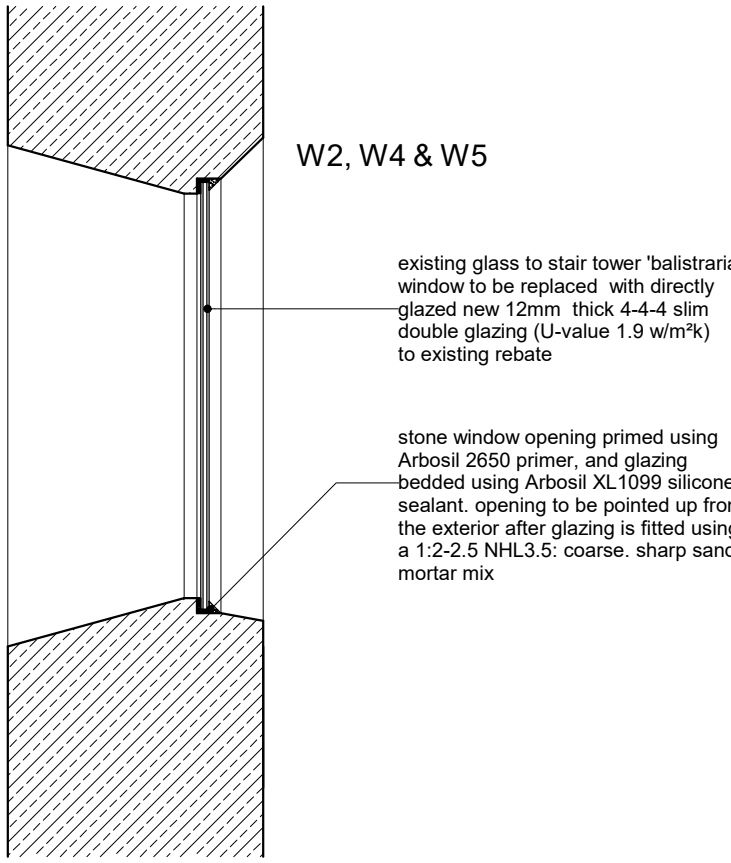

section C-C1

detail B
new windows W1 & W3

detail C
'Ballistraria' Windows
W2, W4 & W5 Details

All new metal windows to be finished with polyester powder coated to BS6497, colour: Black

Scale 1:10
0m 1m

Scale 1:2
0m 100 mm 200 mm

A	20/03/2025	CgH	Window finish & colour added		
	Rev	Date	Drawn	Description	
			Clerk Bank House Clerk Bank LEEK Staffordshire ST13 5HE		
			ctd architects © 2024 • This drawing is copyright. • All dimensions to be checked on site before proceeding. • Contractor must notify the architect of any discrepancies before proceeding. • Contractor to check/adjust dimensions of new work to suit existing conditions. Do not assume existing structure or details are precise, square or level. • All drawings to be read in conjunction with all other consultants drawings and specs.		
			t : 01538 373477 e : info@ctdarchitects.co.uk f : 01538 386503 w : www.ctdarchitects.co.uk		
Client			Project	Scale	1:10/2
			Folly Tower Basford Green Road, Cheddleton, Staffordshire, ST13 7ER	Size	A1
				Drawn	CgH
				Chk'd	KL
				Date	14/10/24
Mr. W. Scott-Moncrieff			Status	P L A N N I N G / L B C	
			Title	Job No.	Drawing No.
			Window Details 'as proposed'	2438	AL11
					A