

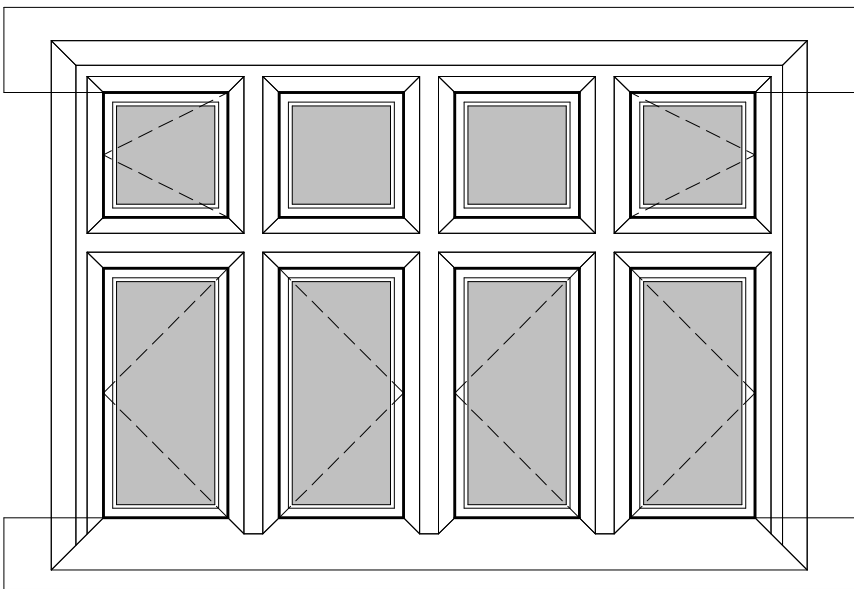
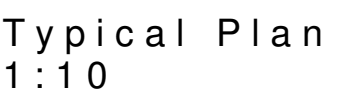
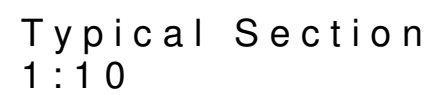
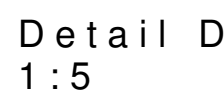


Wind
1:20

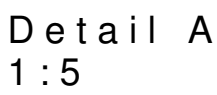

1 : 20

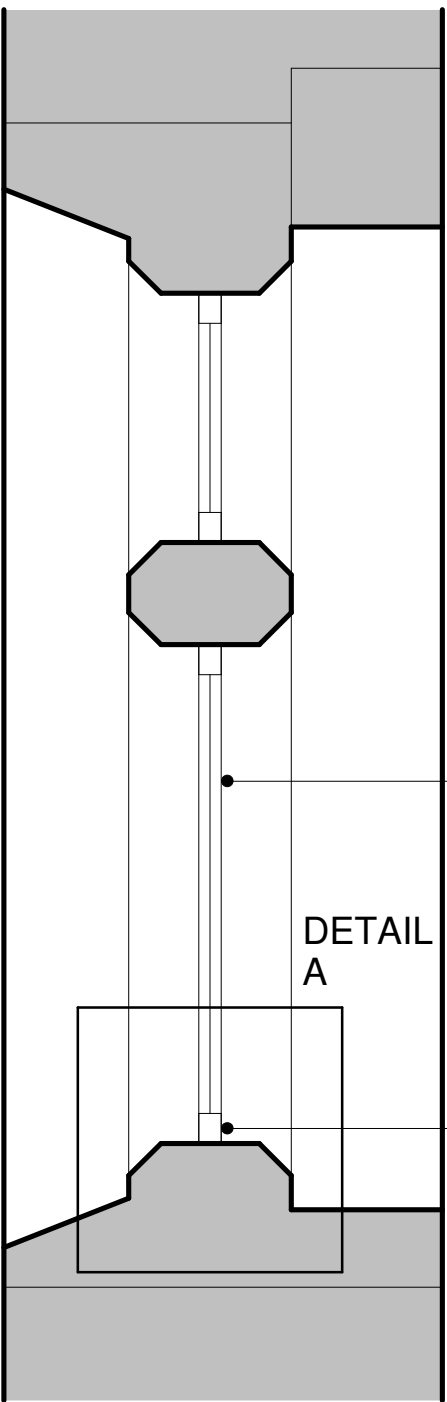

ctd architects