

proposed conditions plans and elavations and block plan scales 1:50 and 1:500 A1 format pdf




NO WORKS OR ALTERATIONS AFFECT THE FRONT ELEVATION



rear elevation

part side elevation

part side elevation

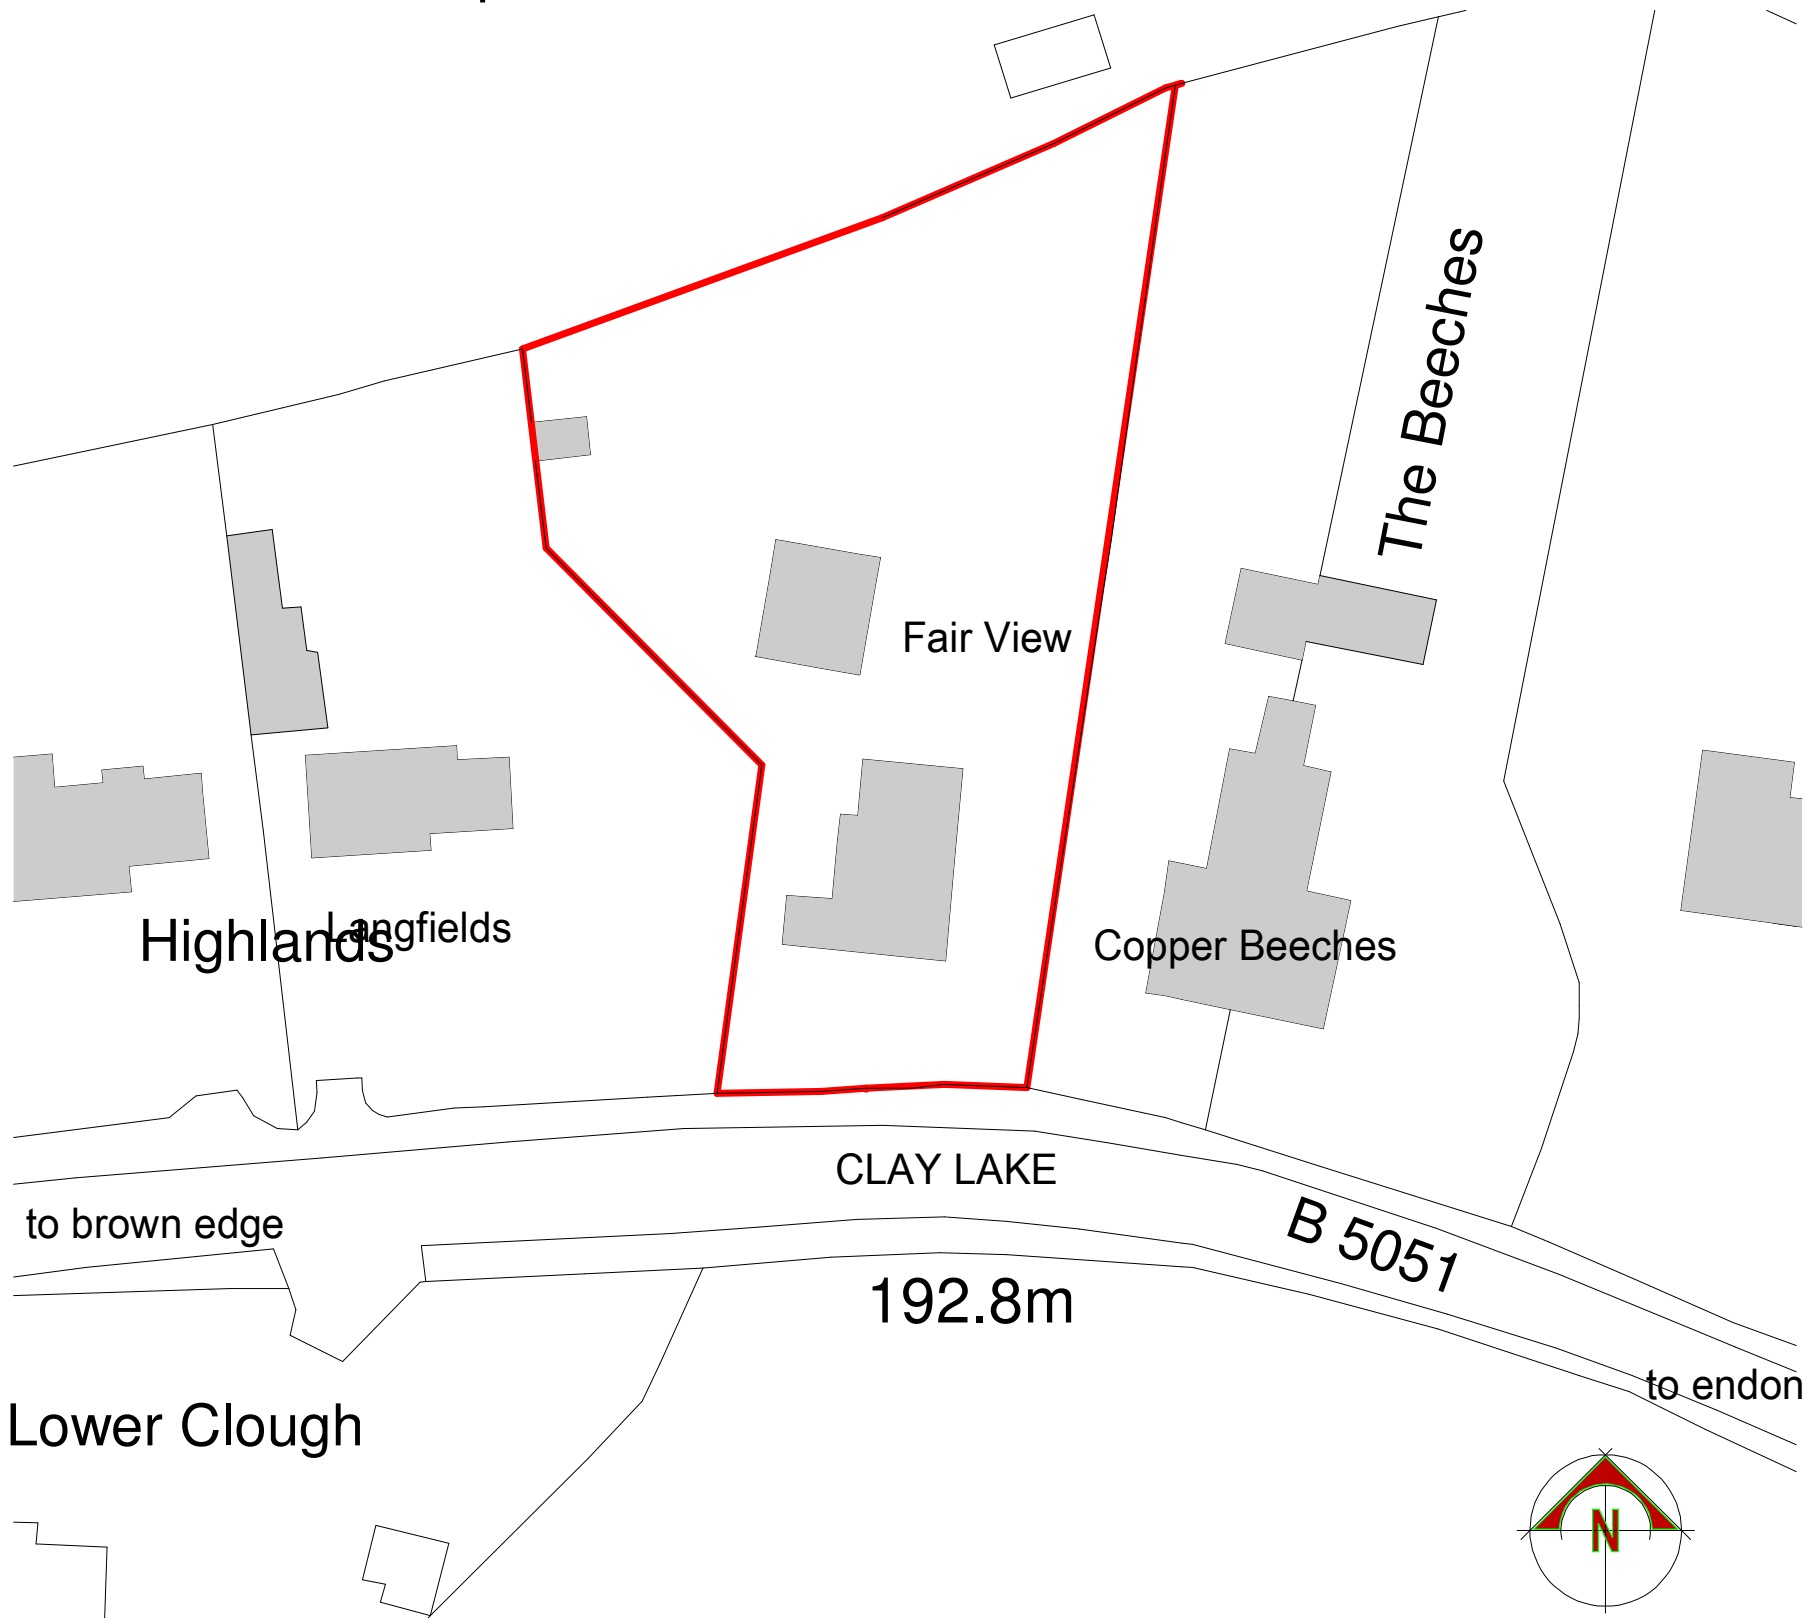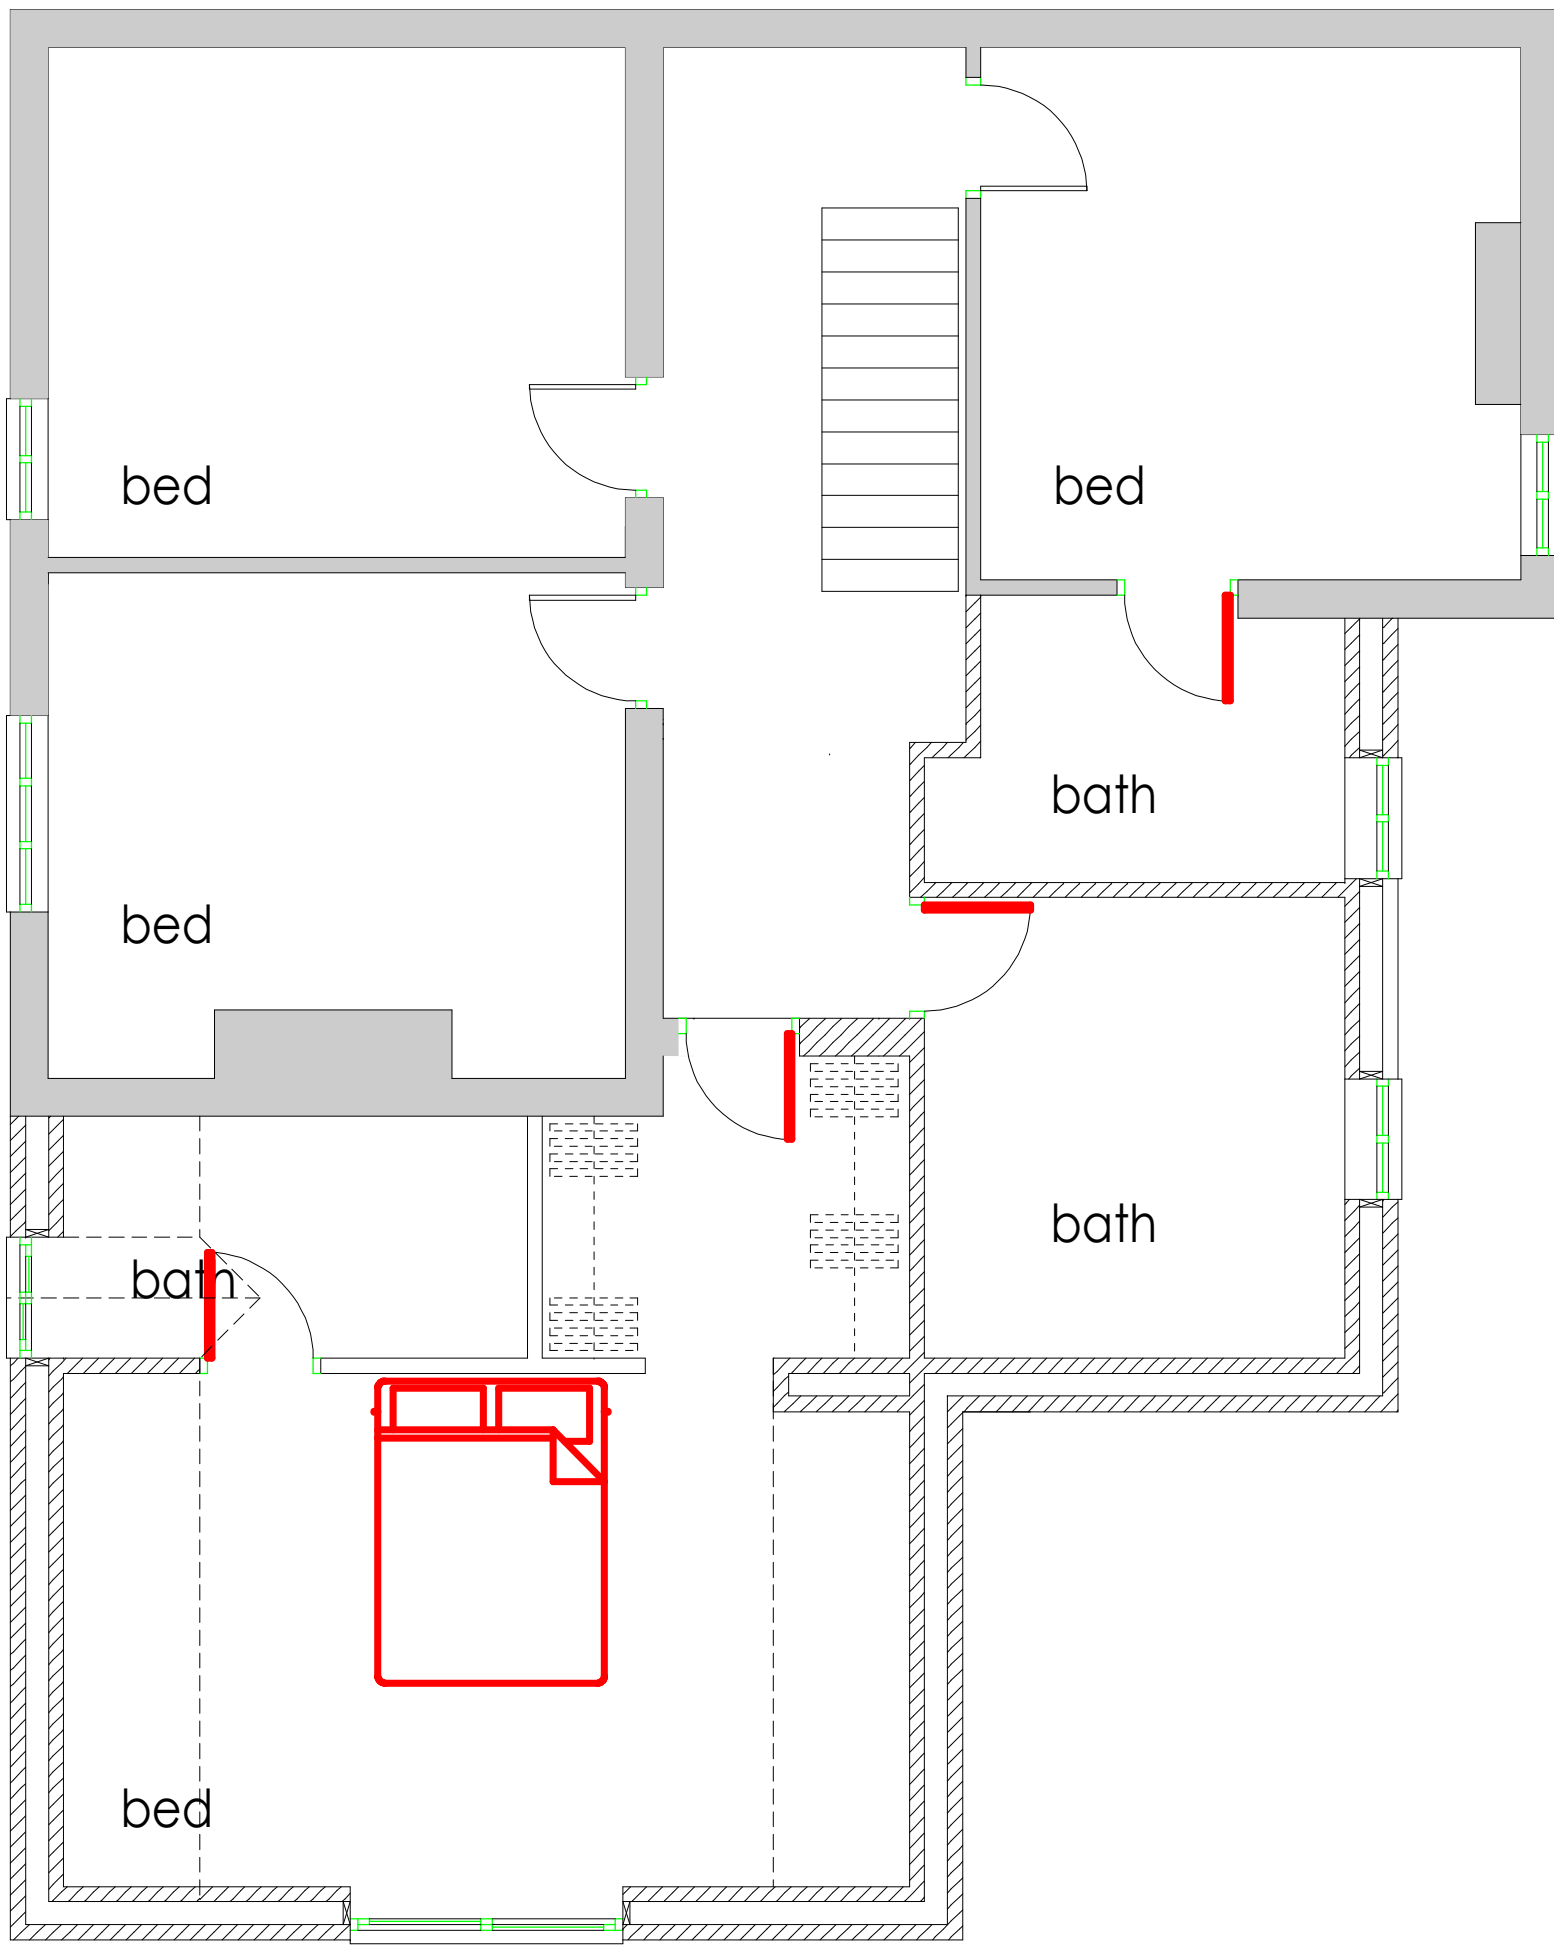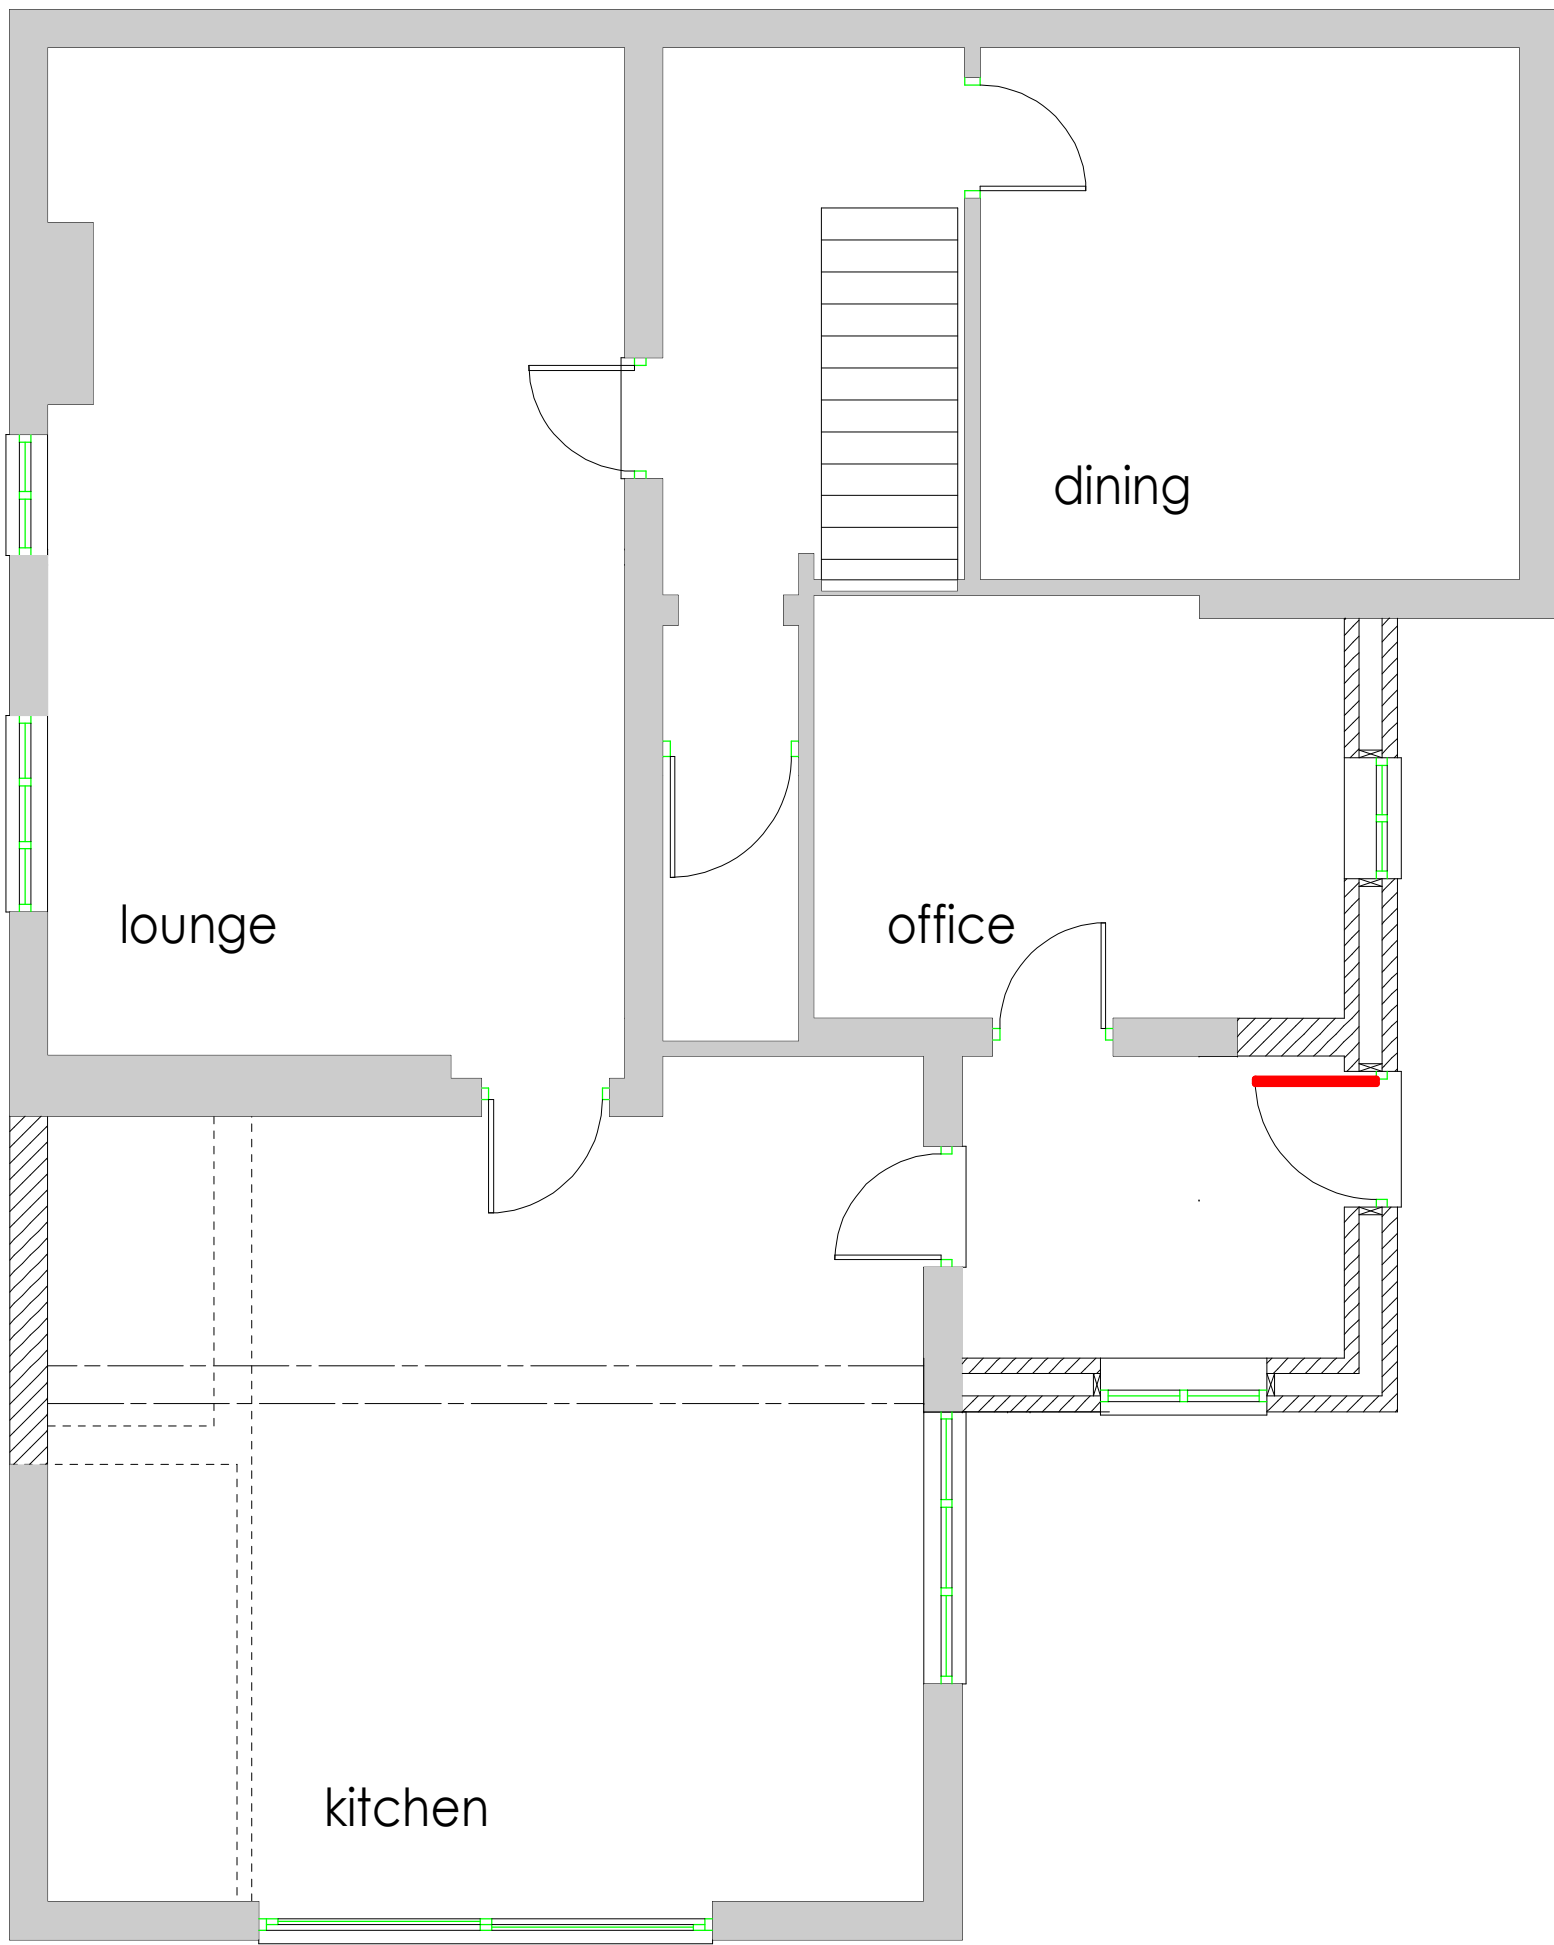

Ordnance Survey, (c) Crown Copyright 2024. All rights reserved. Licence number 100022432

floor plans

floor plans

PROPOSED ALTERATIONS AND EXTENSIONS TO FAIR VIEW CLAY LAKE ENDON ST9 9DD

