B-B

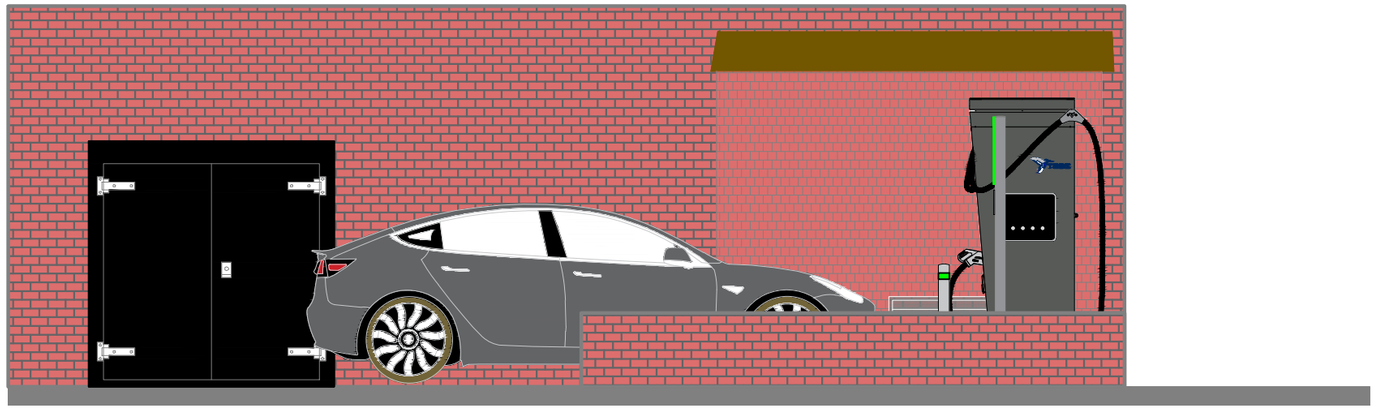

1:50

1m 0 1m 2m

A-A

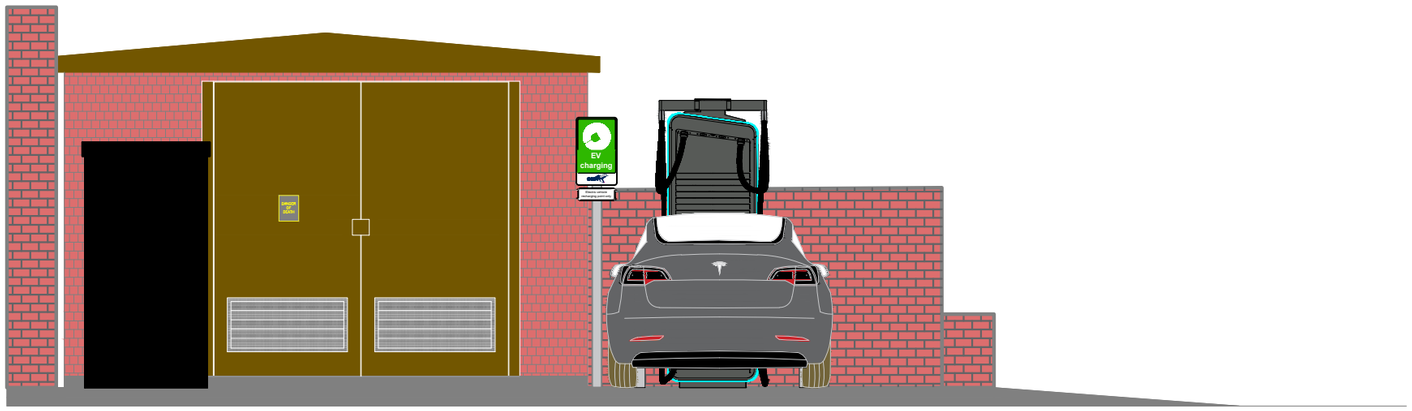

1:50

1m 0 1m 2m

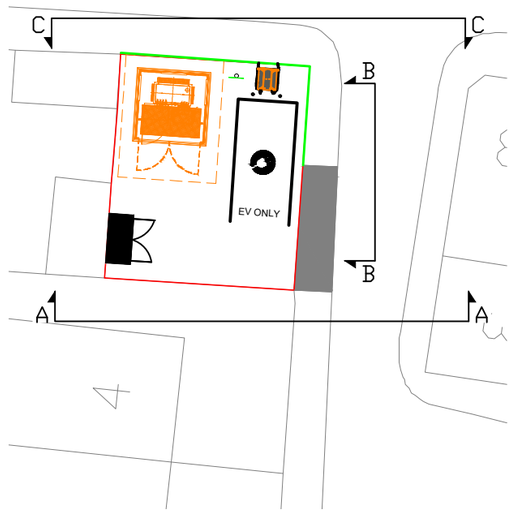

SITE LOCATION PLAN - 1:1250

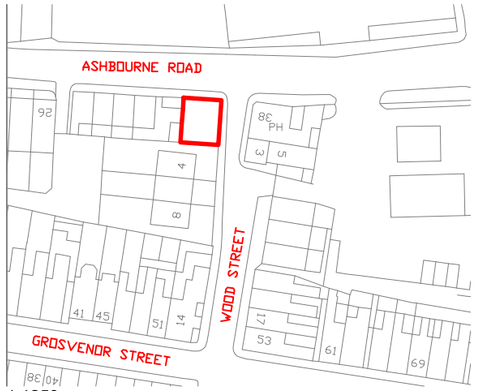

1:1250

25m 0 25m 50m

N
W E
S

REV	DATE	BY	DESCRIPTION	CHK	APD
M	14/03/25	AS	WALL HEIGHT & SIGN POST CHANGED	JH	IC
L	17/02/25	AS	WALL CHANGED TO STEP DOWN	JH	IC
K	26/11/24	AS	WALL CHANGED TO 600mm FROM 5FT	JH	IC
J	01/11/24	AS	SUBSTATION CHANGED TO BRICK BUILT	JH	IC
H	11/09/24	MM	ROTATED THE SUBSTATION & MOVED BAY	JH	IC
G	06/09/24	MM	ROTATED THE SUBSTATION & MOVED F.P.	JH	IC
F	23/08/24	MM	REMOVED ONE EV BAY	JH	IC

ZEST

Zest Eco Ltd, Bond House, The Bourse,
Boar Lane, Leeds, LS1 5EN
web–Zest.uk.com email–operations@zest.uk.com

CLIENT
—

DESIGN
ZEST

SCALE	DATE	DRAWN	CHECKED	APPROVED	SHT
1:50	MAR'24	MM			A3

DRAWING No.
ZST–0000–09

PROJECT
WOOD STREET, LEEK
ST13 5AT

TITLE
SITE PROPOSED ELEVATION