
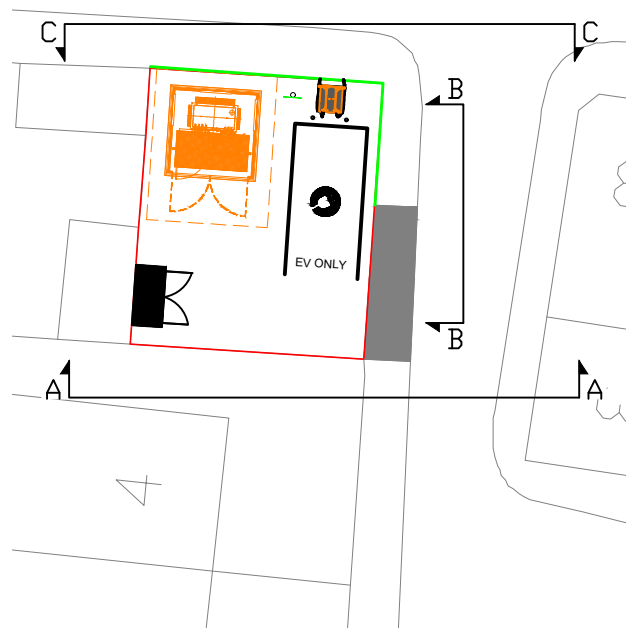
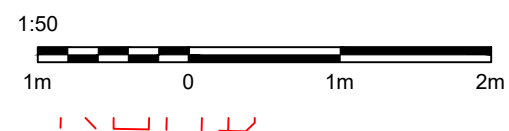



M	14/03/25	AS	WALL HEIGHT & SIGN POST CHANGED	JH	IC
L	17/02/25	AS	WALL CHANGED TO STEP DOWN	JH	IC
K	26/11/24	AS	WALL CHANGED TO 600mm FROM 5FT	JH	IC
J	01/11/24	AS	SUBSTATION CHANGED TO BRICK BUILT	JH	IC
H	11/09/24	MM	ROTATED THE SUBSTATION & MOVED BAY	JH	IC
G	06/09/24	MM	ROTATED THE SUBSTATION & MOVED F.P.	JH	IC
F	23/08/24	MM	REMOVED ONE EV BAY	JH	IC
REV	DATE	BY	DESCRIPTION	CHK	APD

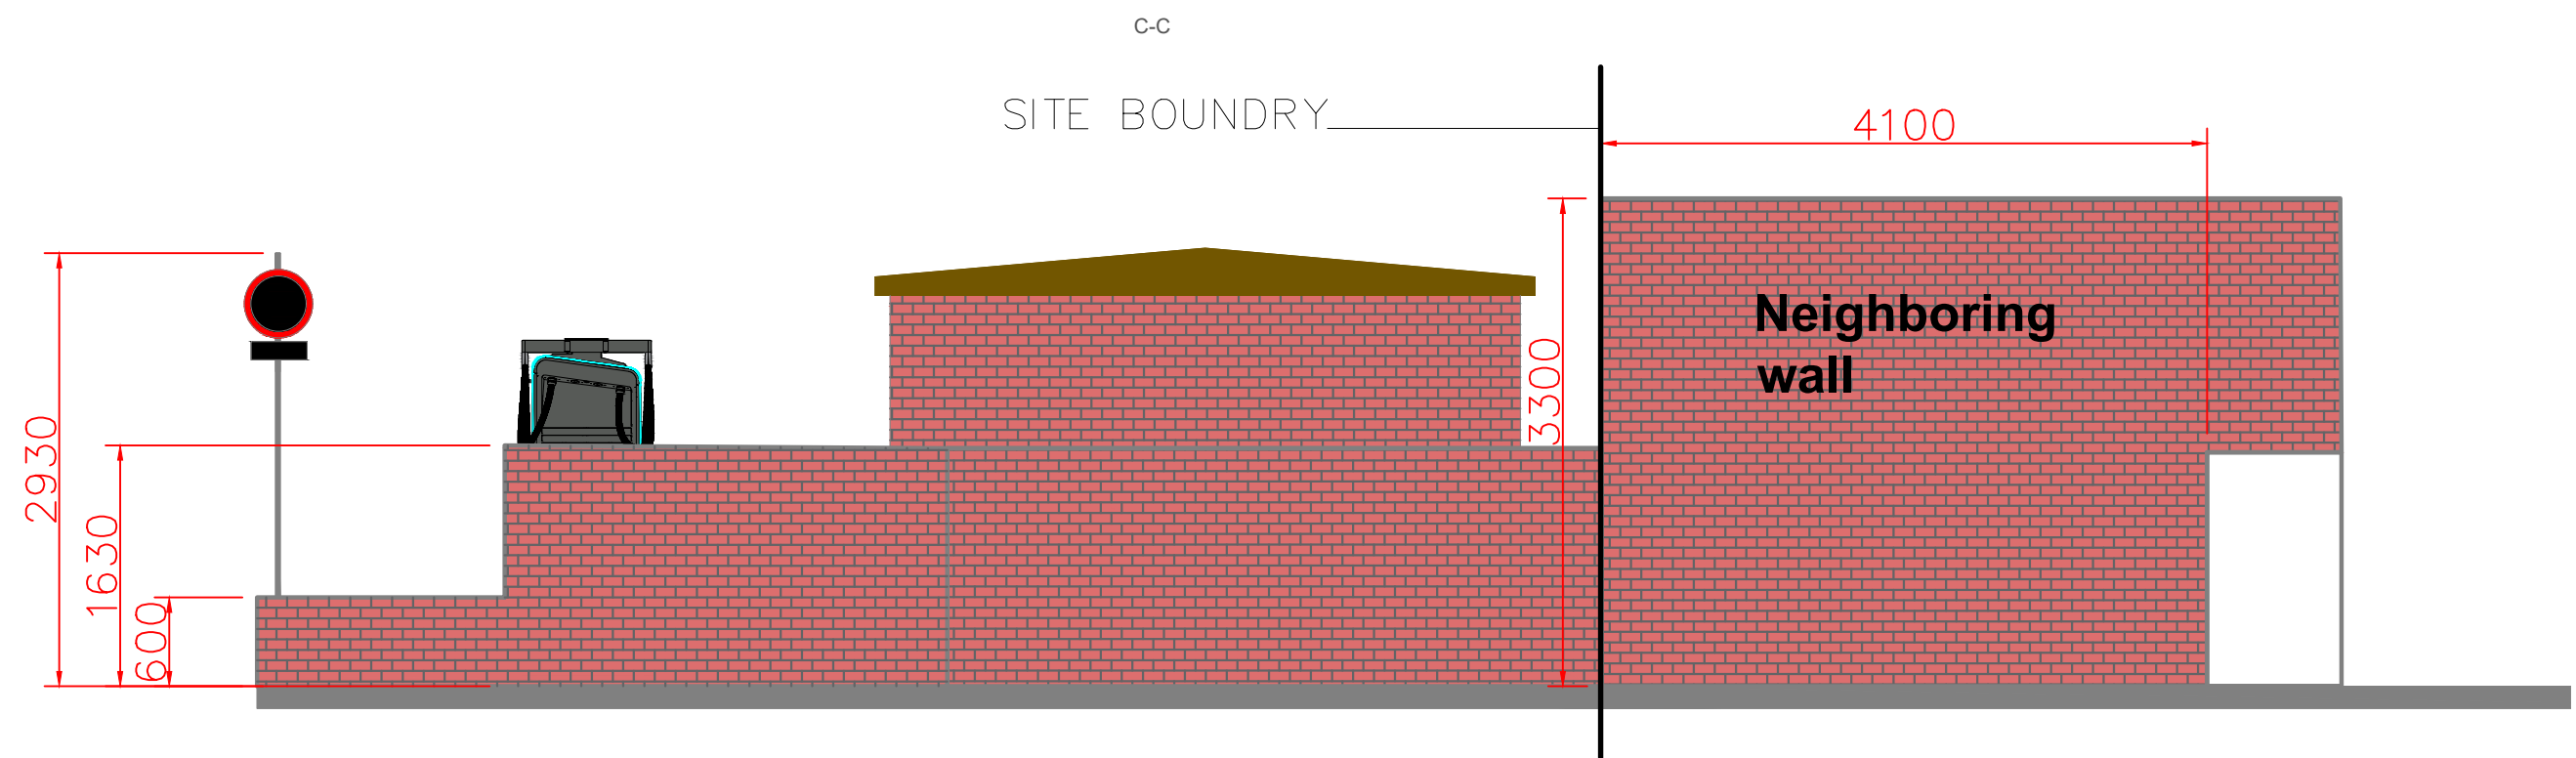

Zest Eco Ltd, Bond House, The Bourse,
Boar Lane, Leeds, LS1 5EN
web-Zest.uk.com email-operations@zest.uk.com

CLIENT —					
DESIGN ZEST					
SCALE 1:50	DATE MAR'24	DRAWN MM	CHECKED	APPROVED	SHT A3
DRAWING No. ZST-0000-09					

SITE LOCATION PLAN - 1:1250

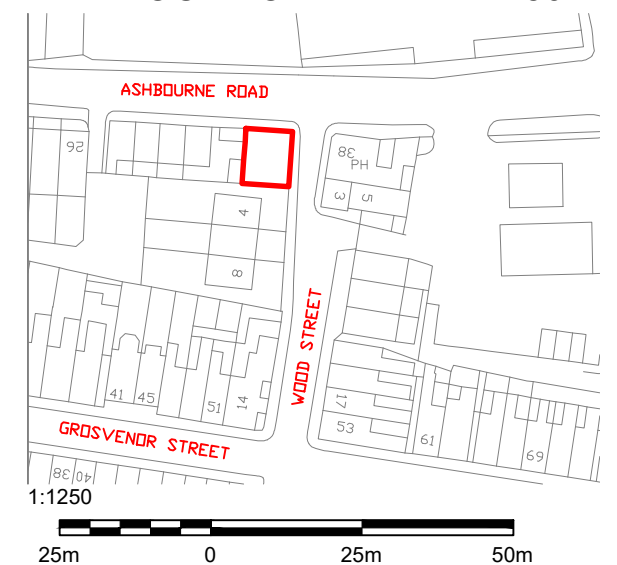

PROJECT WOOD STREET, LEEK ST13 5AT
TITLE SITE PROPOSED ELEVATION