



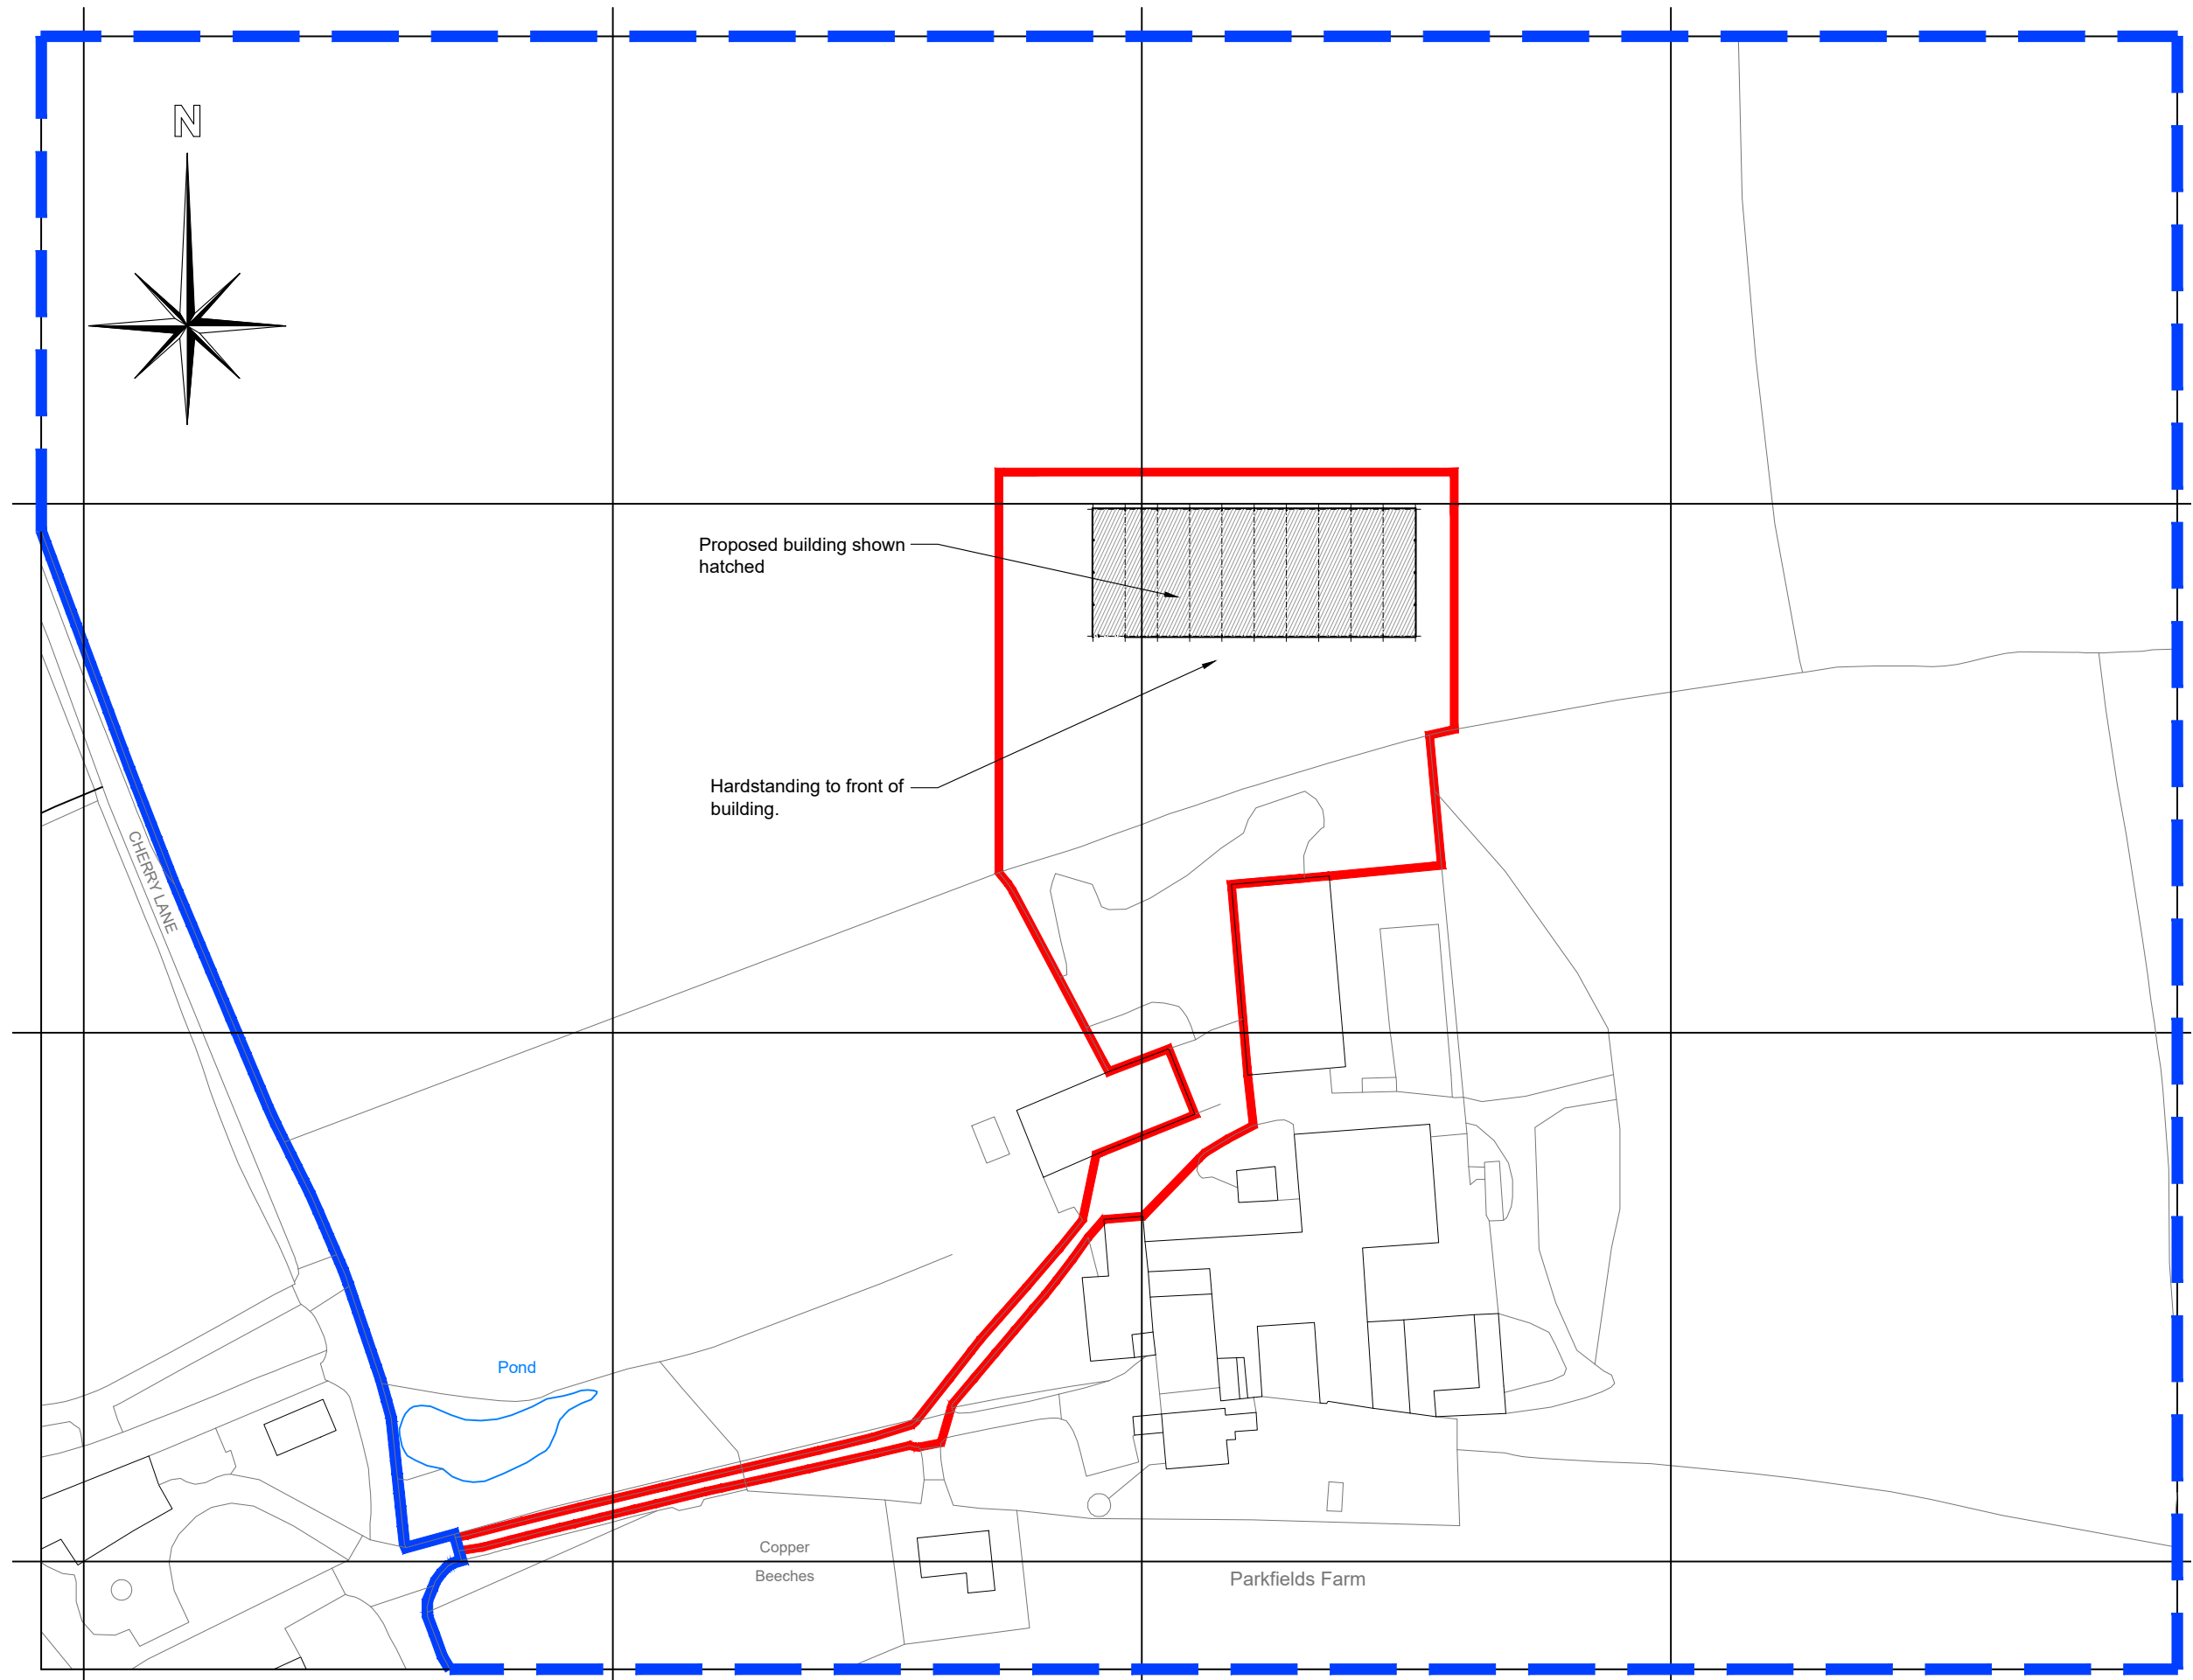


SITE LOCATION, 1:1250@A2

©Crown Copyright and database rights 2025 OS Licence no. 100041041

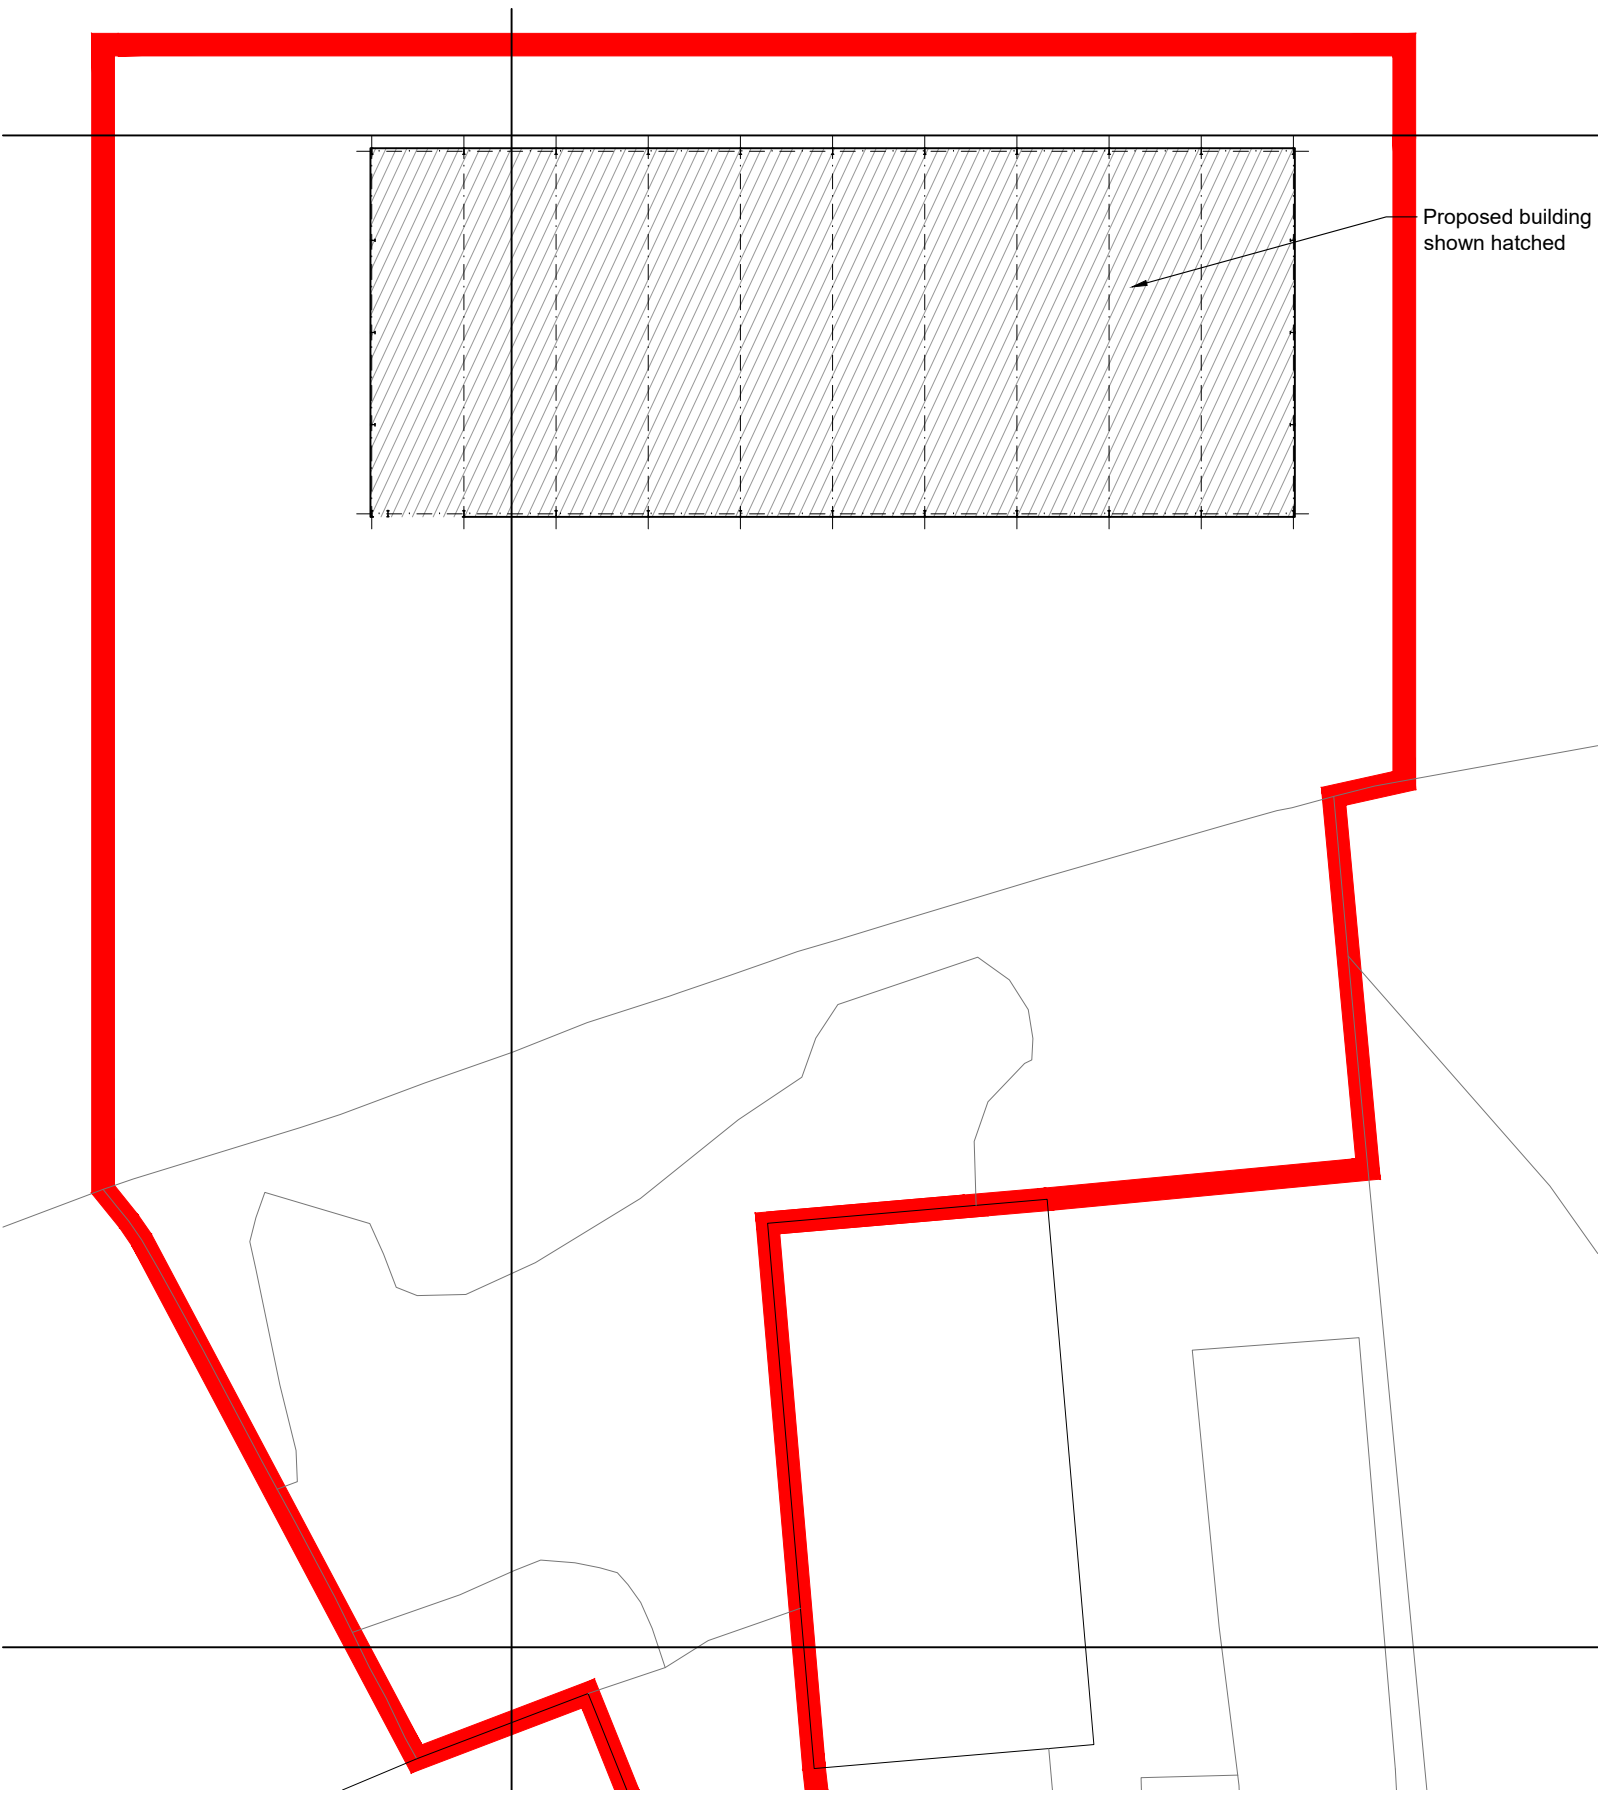

BLOCK PLAN, 1:500@A2

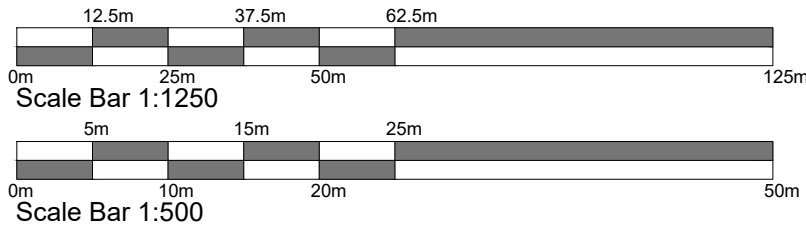

Rev	Date	Description
M J BARRETT		
CONSTRUCTIONS		
Brookside Business Park Brookside Road Uttoxeter Staffs. ST14 8AT tel 01889 564253 fax 01889 564210		
Client Mr Robert Whitehurst		
Project Proposed site at Parkfields Farm, Cherry Lane, Cheadle, Staffordshire, ST10 4QS		
Title Planning Site Location & Block Plan		
Drawn	KJ	Date March 2025
Checked	-	Scale As Noted @A2
Status	-	
Dwg No. 4082-04	Rev -	

DO NOT SCALE. IF IN DOUBT ASK

This drawing is Copyright. It is sent to you in confidence. It must not be copied or disclosed to third parties without our written permission. It remains our property and must be returned on request.