

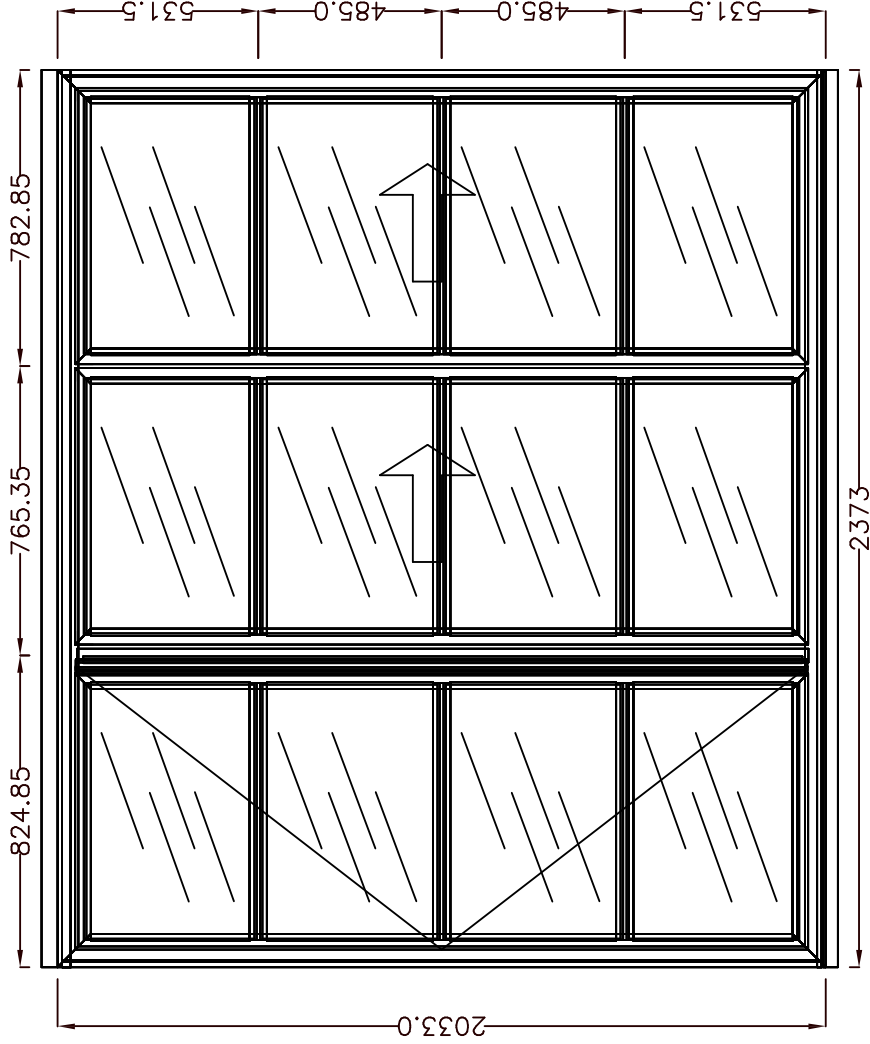


Bi-fold door detail

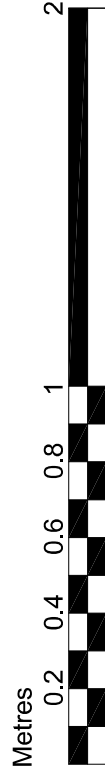

SCALE 1:20

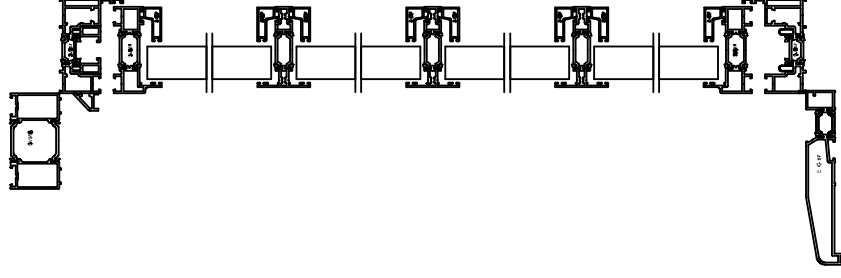

Initial draft scheme for comments

**DBD Architectural
Consultancy Ltd ©2025**

1. Copyright Is vested with DBD Architectural Consultancy Ltd.
2. All dimensions to be checked on site before proceeding.
3. Contractor to check/adjust dimensions of new work to suit existing conditions.
Do not assume existing structure or details are plumb, square or level.
4. Contractor must notify the architect of any discrepancies before proceeding.
5. All drawings to be read in conjunction with all other consultants drawings and specs.

Rev	Date	Description



DBD Architectural Consultancy Ltd
50 Broad Street, Leek,
Staffordshire, ST13 5NS
01538 383118
mail@dbdconsultants.co.uk
www.dbdconsultants.co.uk

Mr D Creagh
Court Lodge
Leonard Street
ST13 5JP

Client

Removal of existing rear extension and
addition of proposed single storey
lean-to extension

Project

Title

Bi-fold door detail

Source: Planning

Draw: A4

Scale: 1:20

Date: 17.03.25

Job No: 2458

Drawing Number: **PL 06**