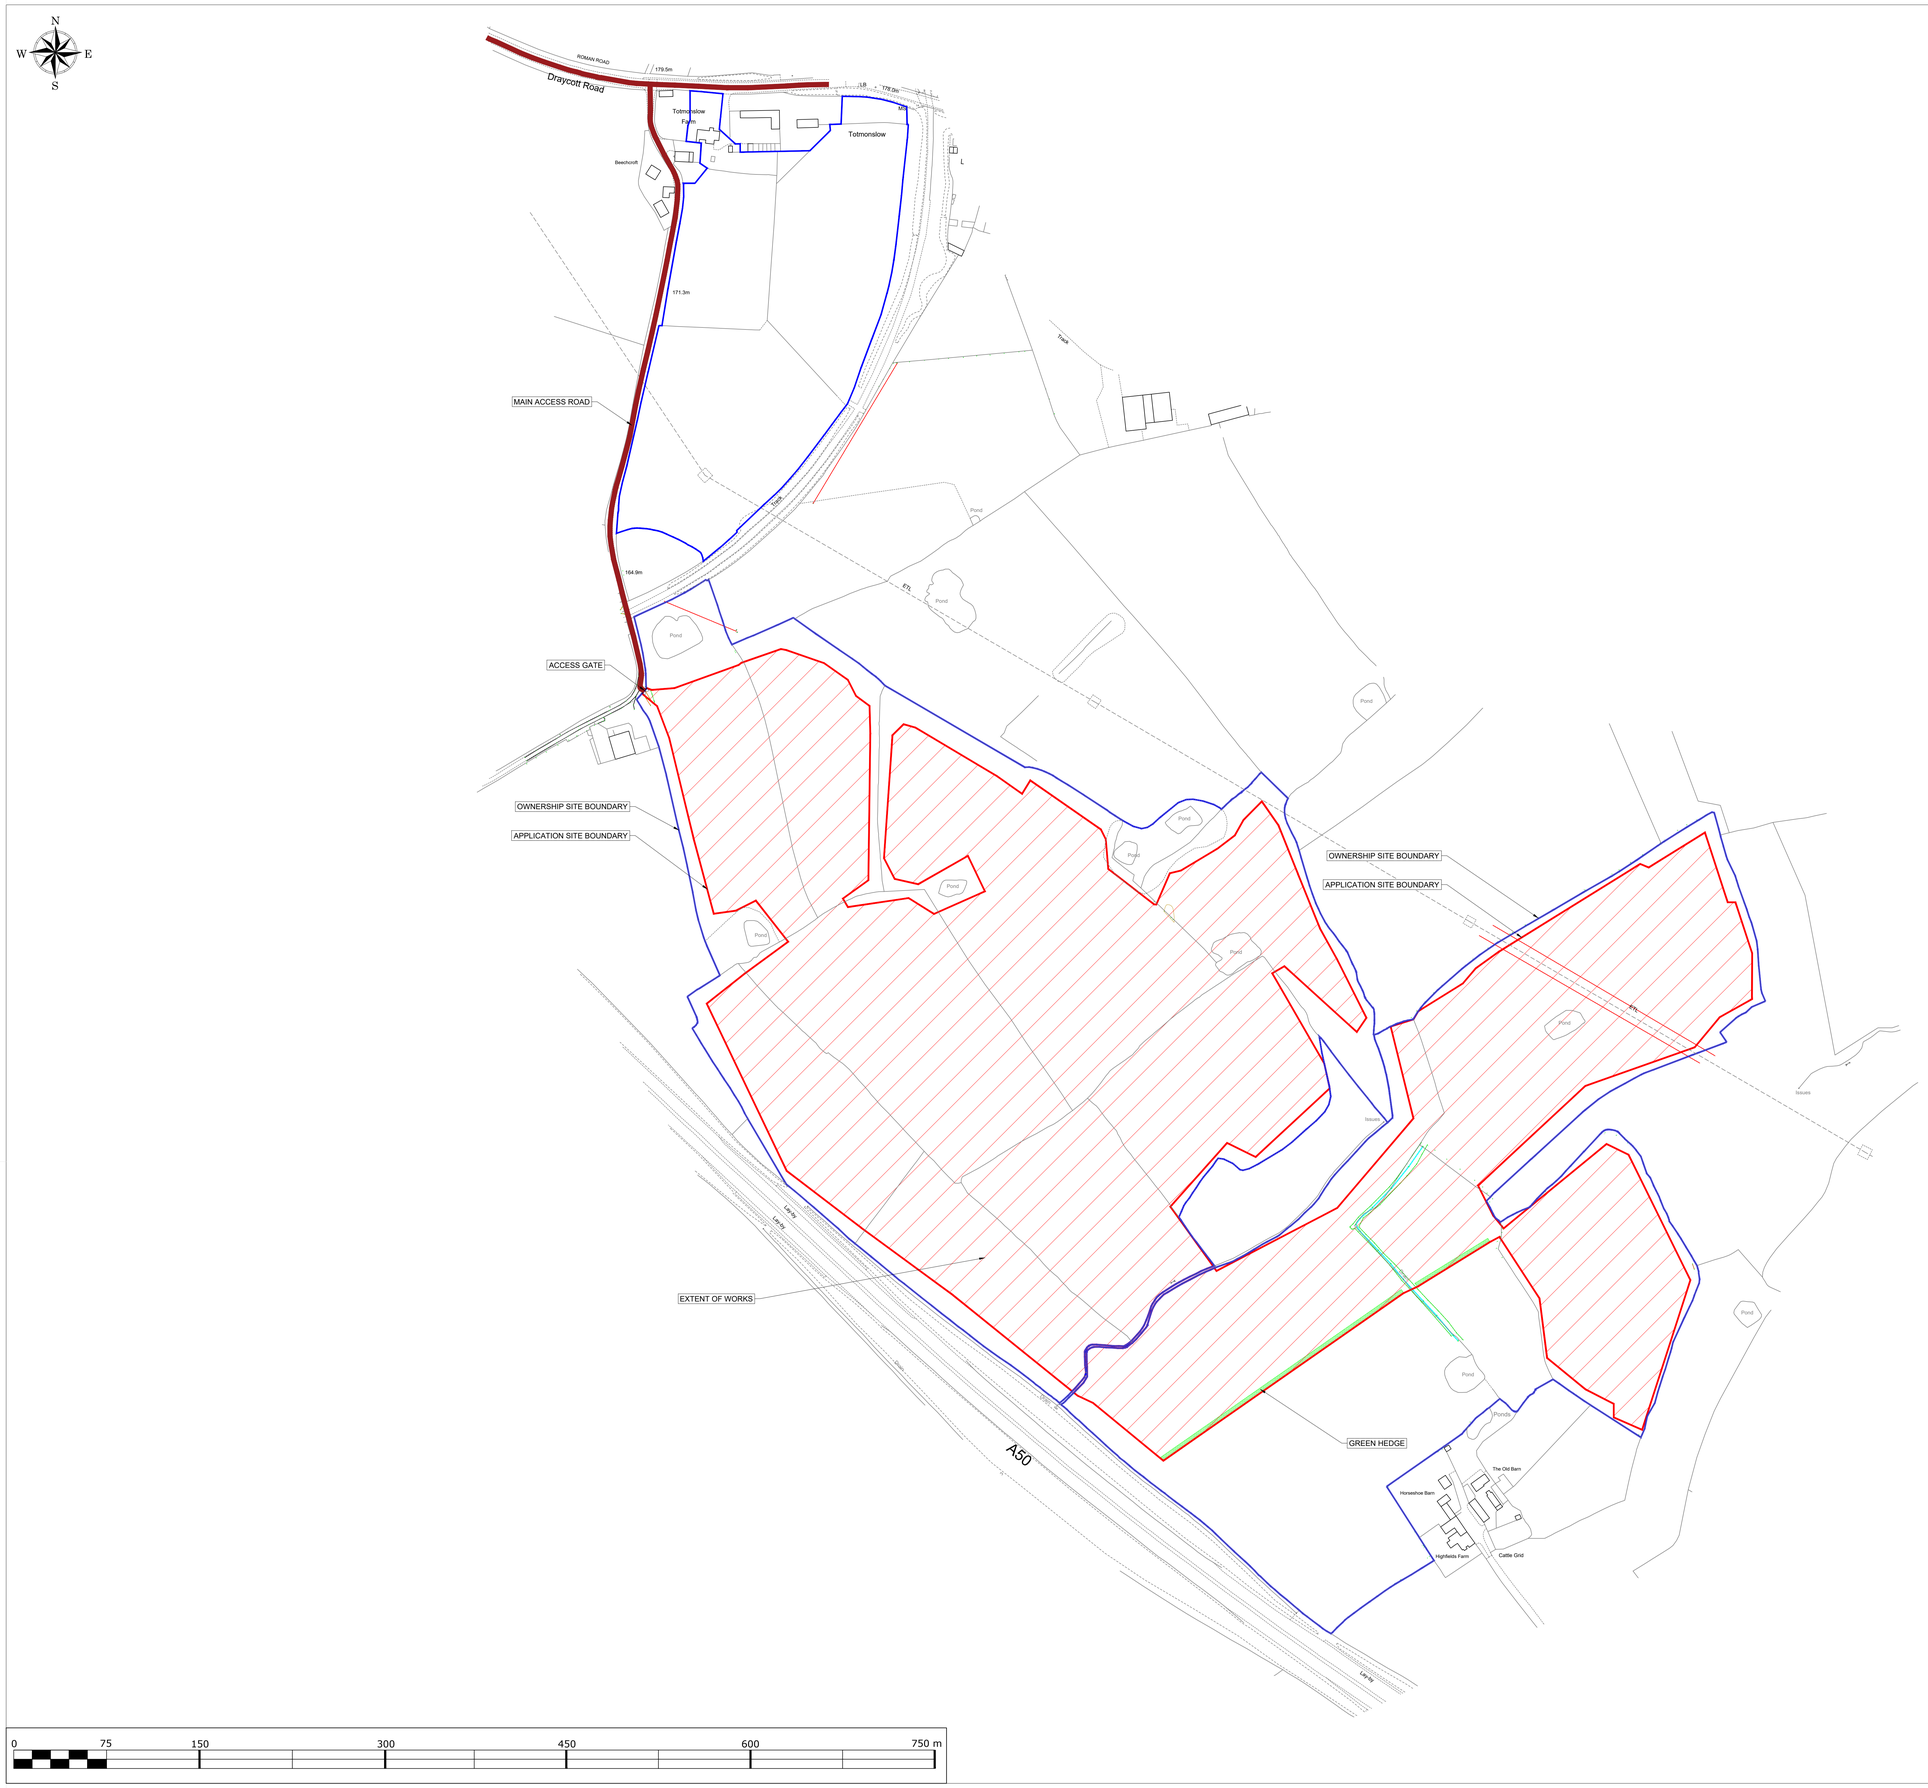

LEGEND

- OWNERSHIP SITE BOUNDARY
- APPLICATION SITE BOUNDARY
- GREEN HEDGE
- ACCESS GATE

Project: Totmonslow Farm		
Drawing name: Location plan		
No: 1107_01		Drawn: REN
R 02	Layout Changes	12.04.2023
R 01	First Issue	20.03.2022
Revision	Description	Date

Discipline:	Phase:	Format:	Scale:	Sheet No:
Electrical	Preliminary Design	A0	1:1750	01 / 01

Client:

REPD

Floor 6, Two Kingdom Street,
Paddington, London, W2 6BD

office@repd.co.uk
www.repd.co.uk

RENERGY LTD
28 E Samokov str.
1113 Sofia, Bulgaria

info@renergy-bg.com
www.renergy-bg.com

This drawing may not be reproduced or be made available to third person or competing companies without Renergy permission.The reproduction, distribution and utilization of this document as well as the communication of its contents without explicit authorization is prohibited. Offenders will be held liable and can finding up to 30% of the project cost. variations in design can occur to site conditions.