



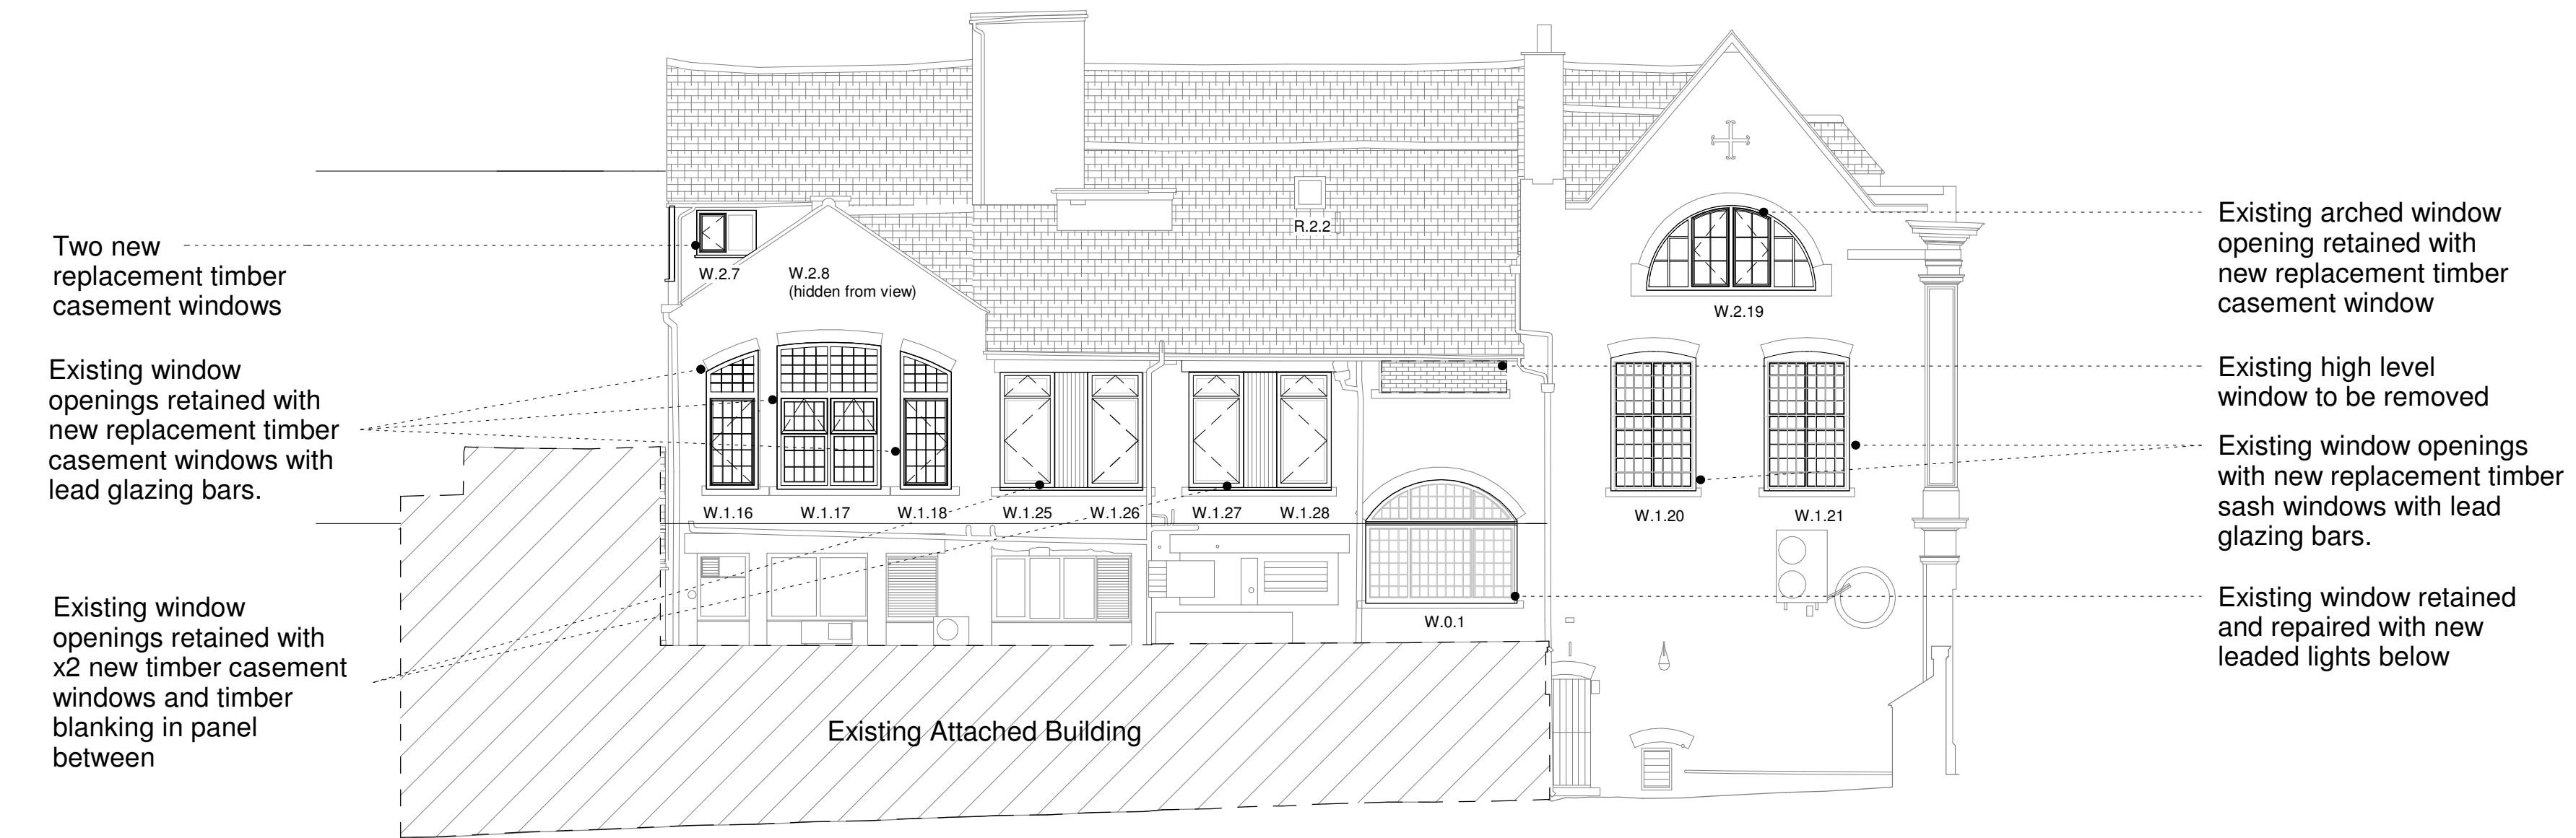

Strangman Street Elevation 'as proposed' 1:100 @A2

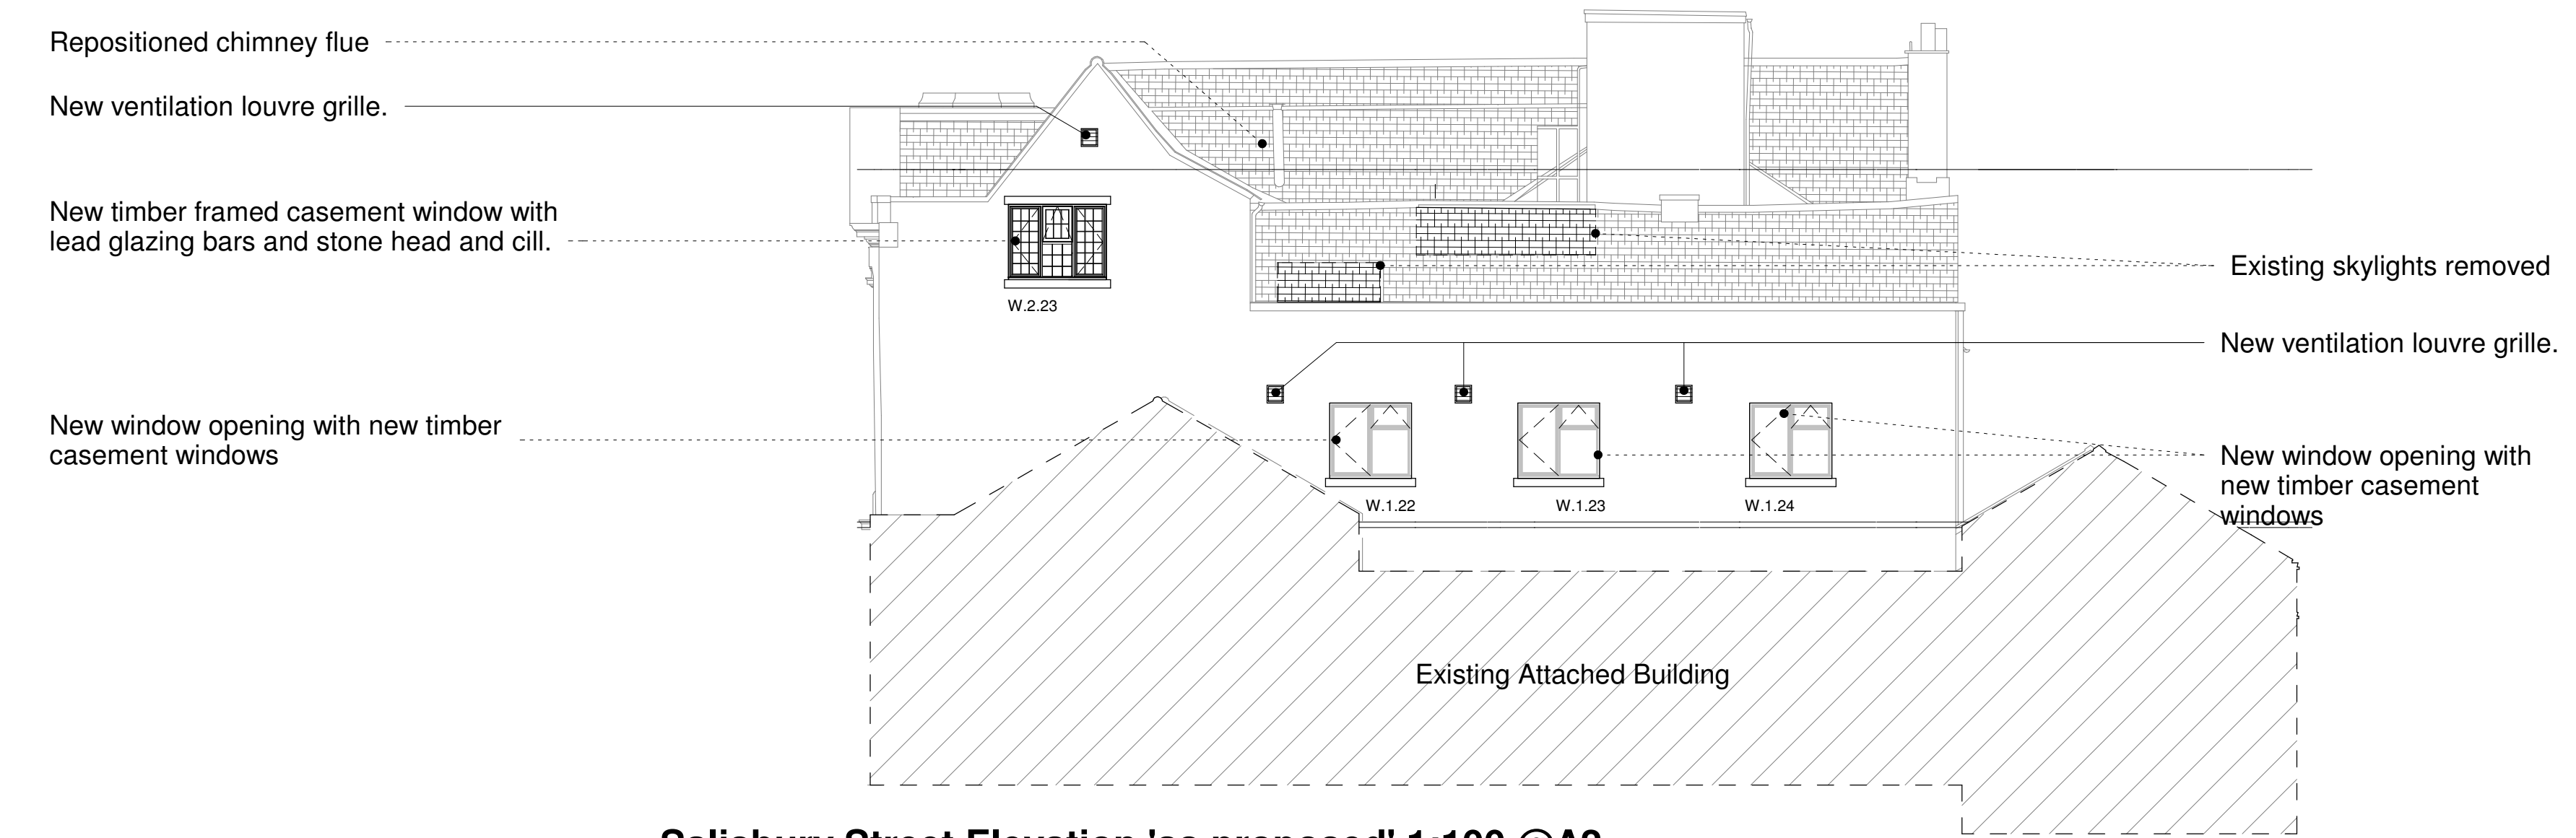

Salisbury Street Elevation 'as proposed' 1:100 @A2



Rev	21.03.25	LA Drawn	Alterations to suit 9 unit scheme following SMDC Planning Application comments.									
	Date		Description									
ctdarchitects Client Andrew Yu			Clerk Bank House Clerk Bank LEEK Staffordshire ST13 5HE		ctd architects © 2024 - This drawing is copyright. - All dimensions to be checked on site before proceeding. - Contractor must notify the architect of any discrepancies before proceeding. - Contractor to check/adjust dimensions of new work to suit existing conditions. Do not assume existing structure or details are plumb, square or level. - All drawings to be read in conjunction with all other consultants drawings and specs.							
			t : 01538 373477									
			e : info@ctdarchitects.co.uk									
			f : 01538 386503									
			w : www.ctdarchitects.co.uk									
Project Residential Development The Old Court House, High Street, Leek			Scale	1:100	Size	A2	Drawn	SC	Chk'd	PR	Date	30/04/24
			Status PLANNING									
		Title Elevations 'as proposed'		Job No. 2361		Drawing No AL19			Rev. A			