



SECTION 3 'as proposed' 1:100

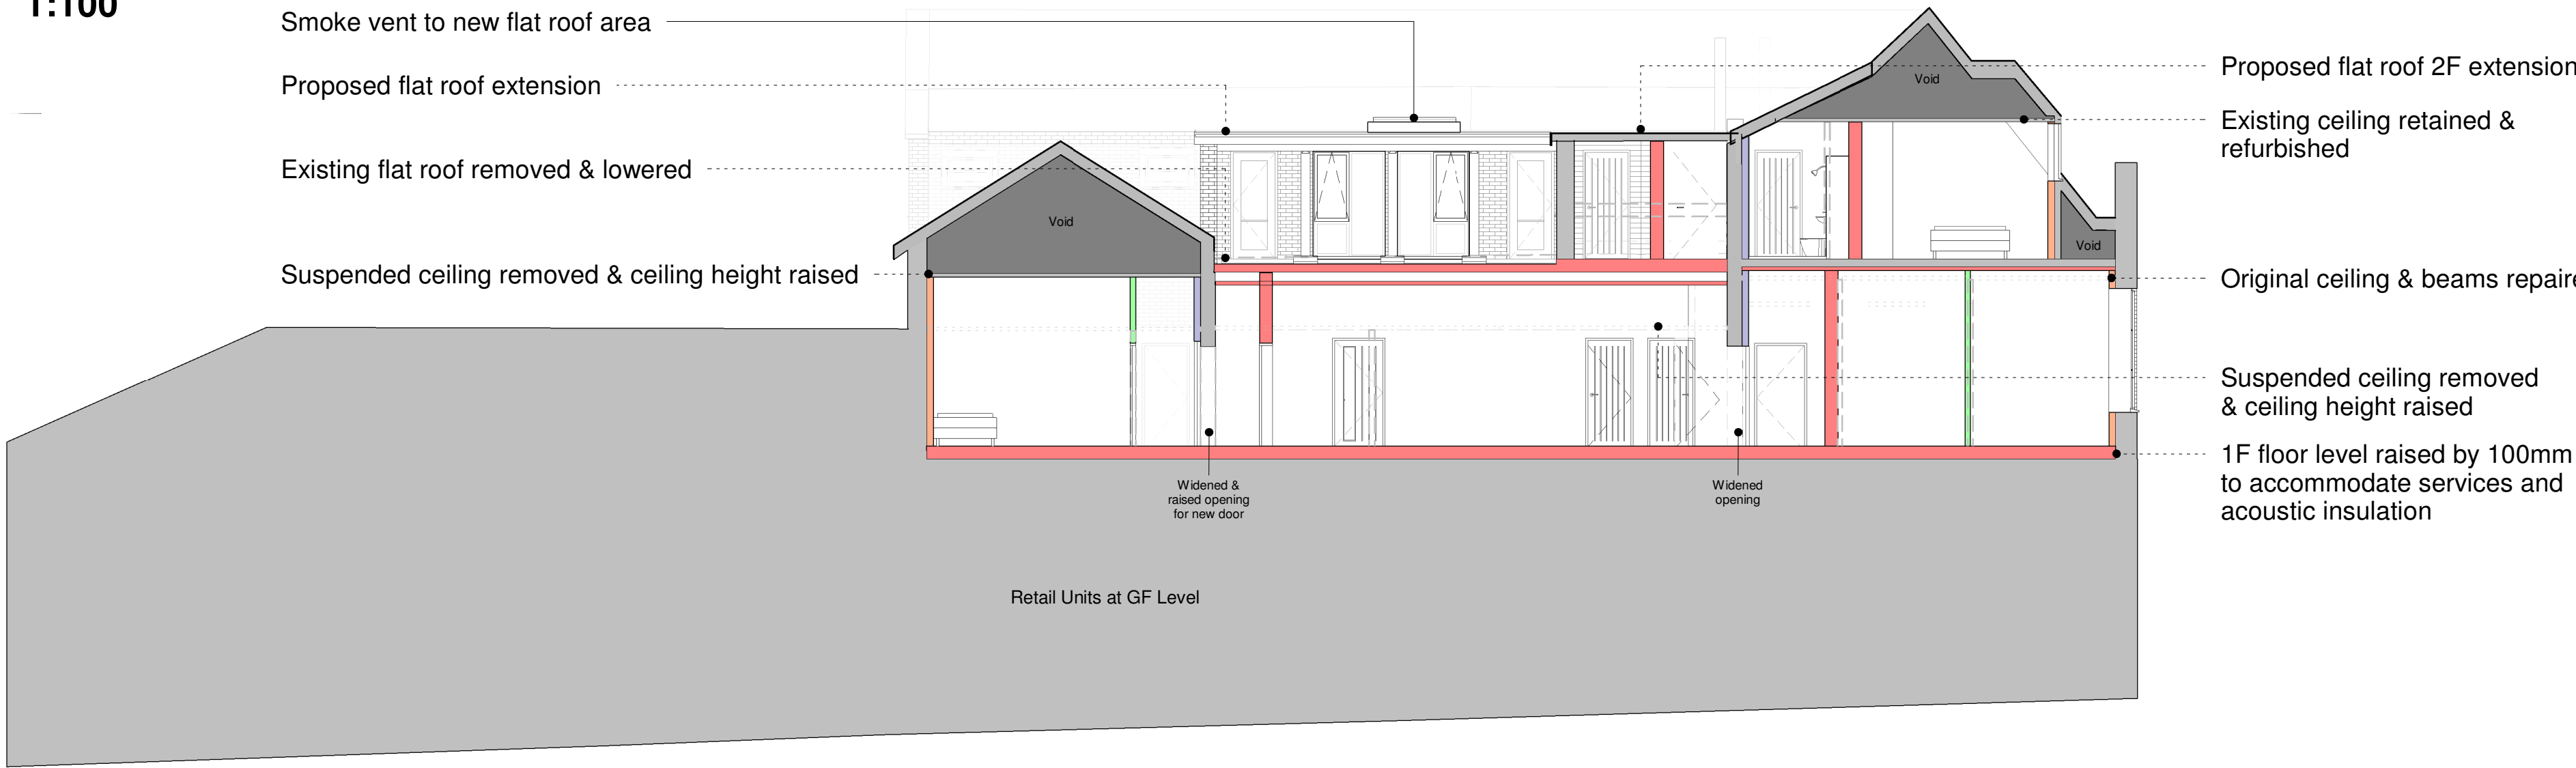

SECTION 4 'as proposed' 1:100

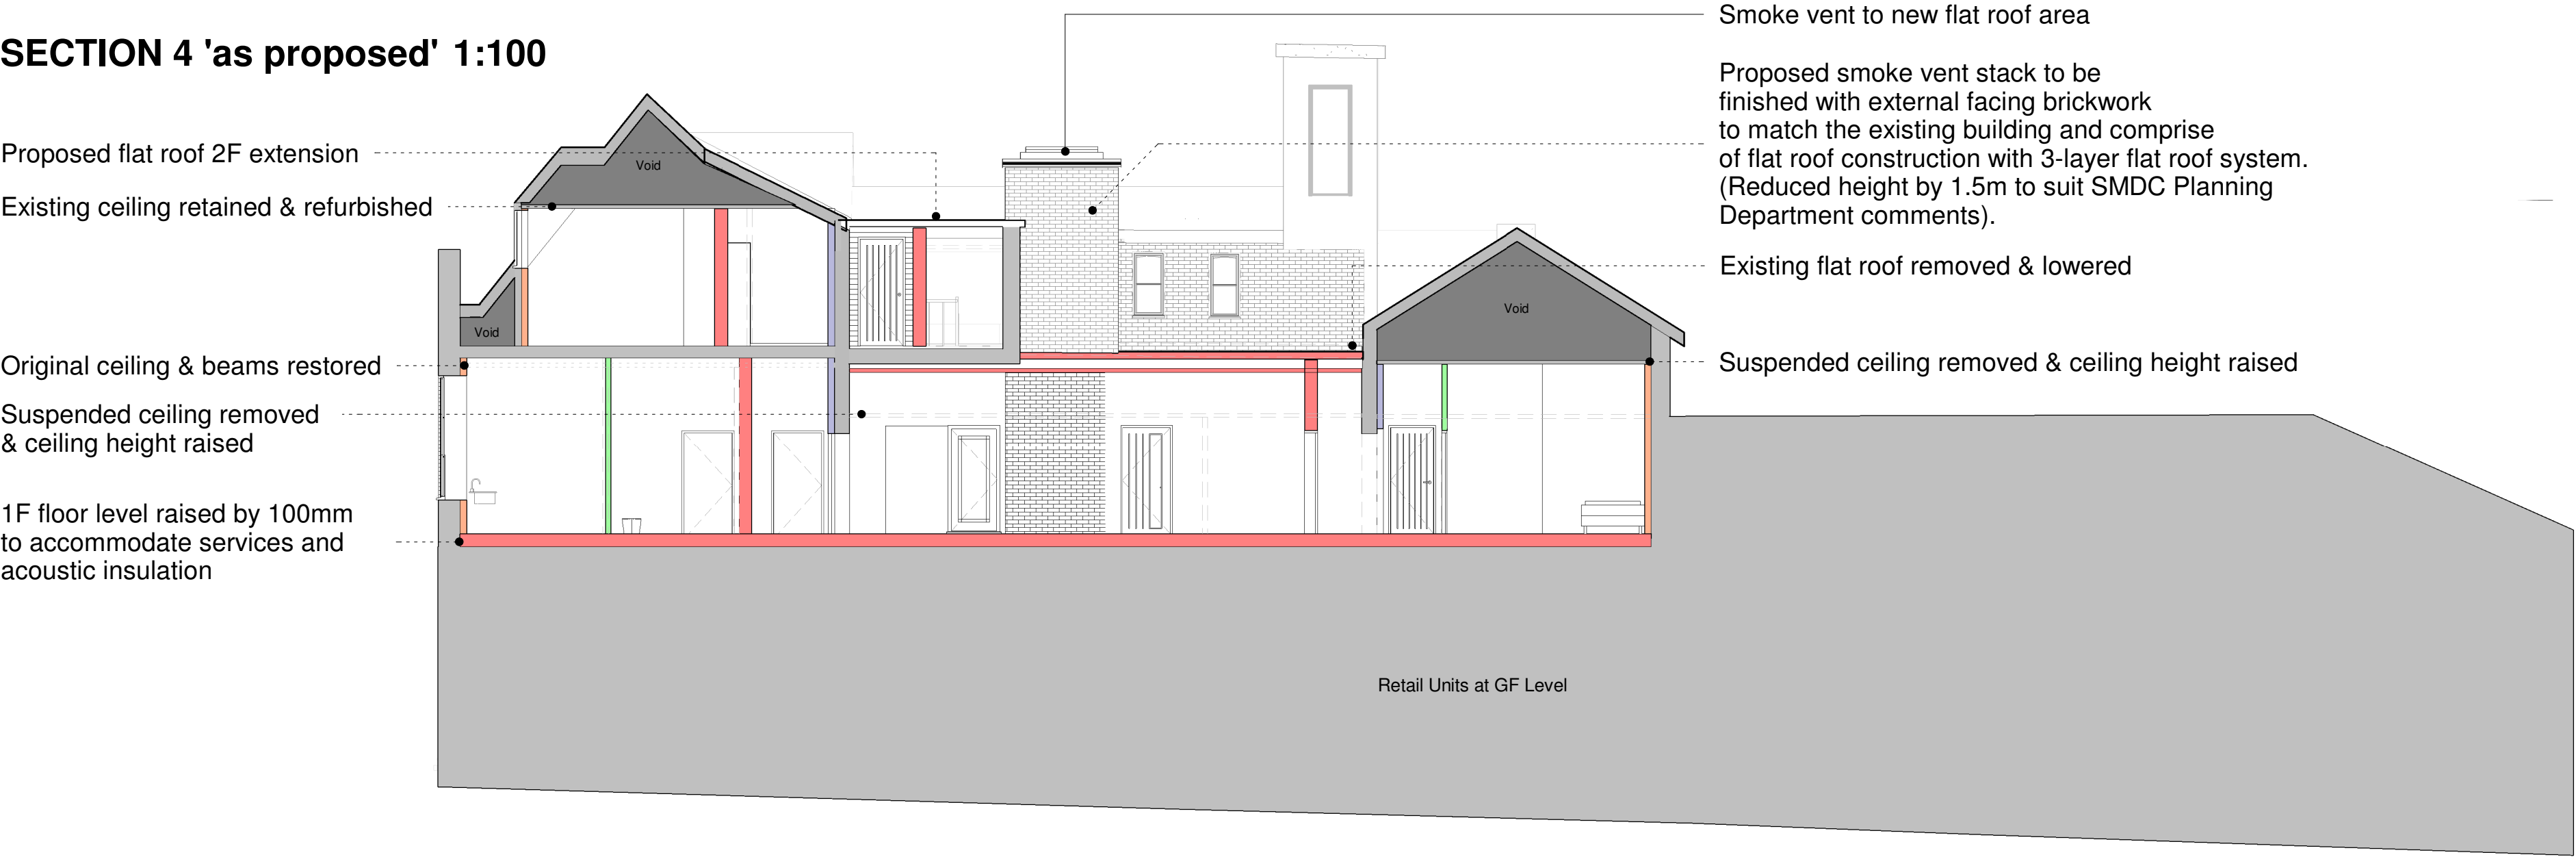

A	21.03.25	LA	Alterations to suit 9 unit scheme following SMDC Planning Application comments.			
Rev	Date	Drawn	Description			
			Clerk Bank House Clerk Bank LEEK Staffordshire ST13 5HE		ctd architects © 2024 • This drawing is copyright. • All dimensions to be checked on site before proceeding. • Contractor must notify the architect of any discrepancies before proceeding. • Contractor to check/adjust dimensions of new work to suit existing conditions. Do not assume existing structure or details are plumb, square or level. • All drawings to be read in conjunction with all other consultants drawings and specs.	
			t : 01538 373477 f : 01538 386503		e : info@ctdarchitects.co.uk w : www.ctdarchitects.co.uk	
Client			Project Residential Development The Old Court House, High Street, Leek		Scale	1:100
Andrew Yu			Title Sections 'as proposed'		Size	A2
			Job No. 2361		Drawn	SC
			Drawing No AL21		Chk'd	PR
			Rev. A		Date	05/04/24
			Status PLANNING			