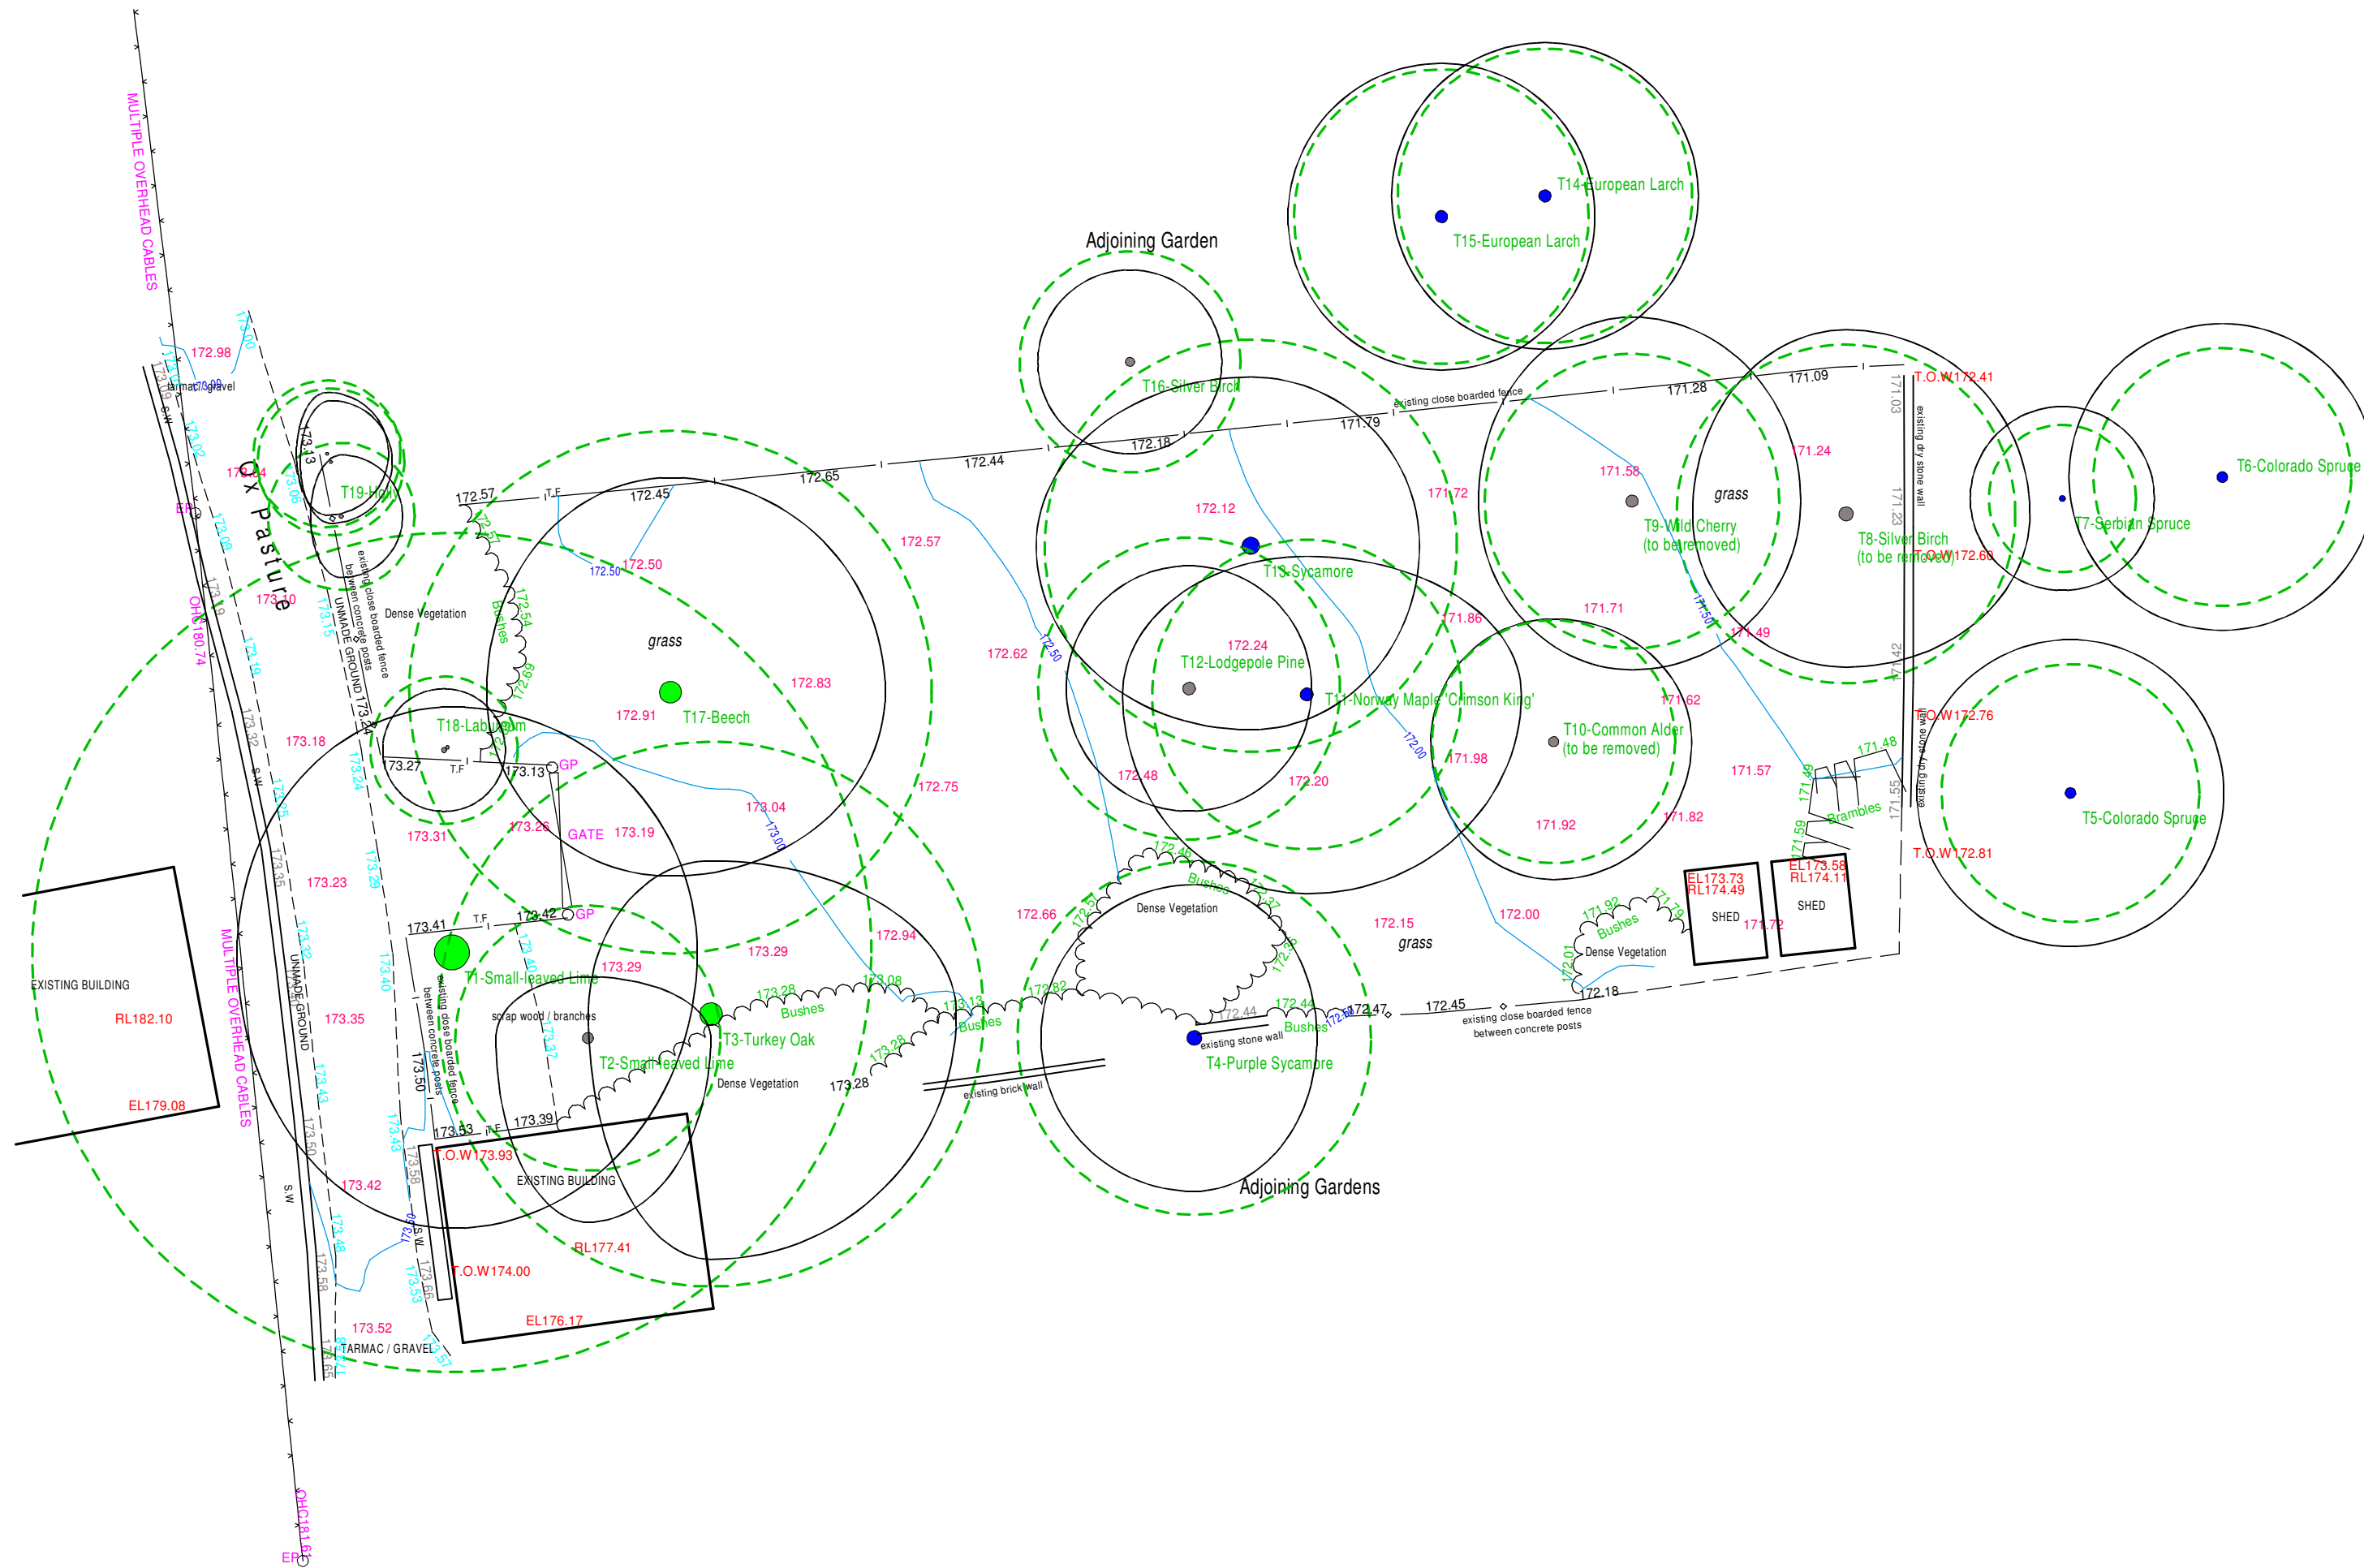
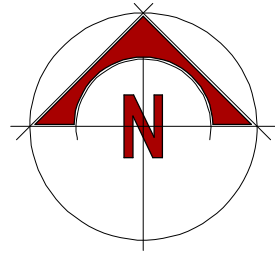


scale bar @ 1:200

Mr & Mrs N Briand

Proposed Dwelling on
land adjacent to Coppice Barn,
Hollow Lane, Cheddleton,
Staffs, ST13 7HP.

Existing Conditions Site Plan

Date	Sheet	Scale
July 2024	A2	1:200
Org No.	Rev.	Drawn
2024-2914-01	A	RG

A - 03/03/2025 - TREE SURVEY DATA ADDED TO DRAWING



10 Cawdry Buildings, Fountain Street, Leek. ST13 6JP
Telephone: 01538 386002
E-mail: info@sammonsltd.co.uk
Web: www.sammonsltd.co.uk

This drawing is copyright.
All dimensions must be checked prior to commencement.