




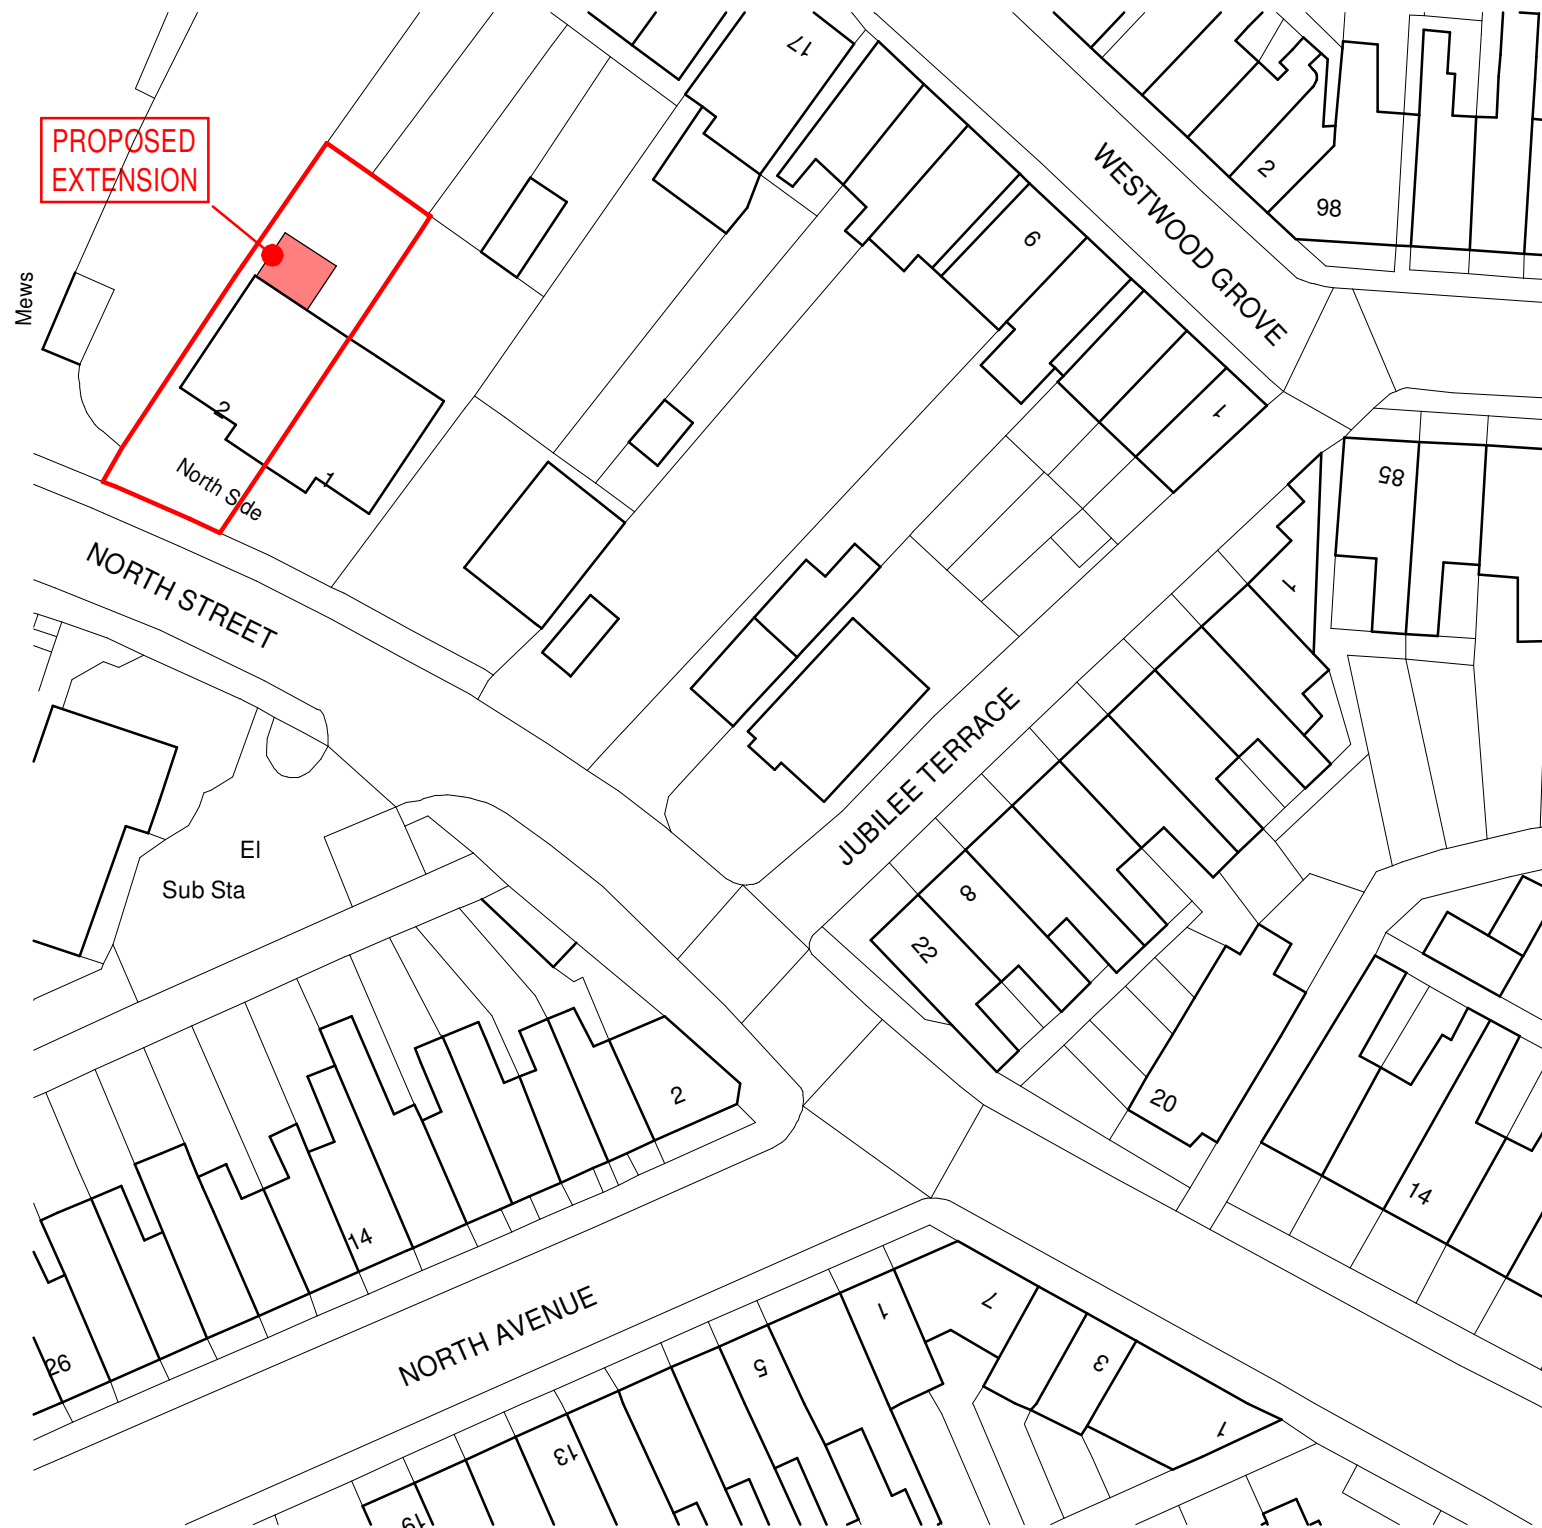


PROPOSED
EXTENSION

Block Plan

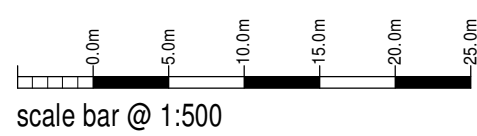

Location Plan

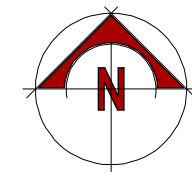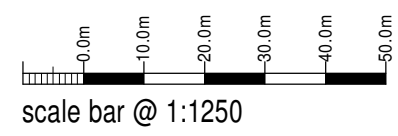

Serial number: 252027
© Crown copyright and database right 2022
Ordnance Survey licence 100048957

Mr M Bettini

Proposed Rear Extension at
2 North Side,
North Street,
Leek,
ST13 8FW

Planning Proposal
Location and Block Plan

Date	Sheet	Scale
March 2024	A3	1:1250 + 1:500
Dwg No.	Rev.	Drawn
2024-2893-03	B	NAW
A - 07/01/2025 - EXTENSION FOOTPRINT AMENDED		
B - 28/03/2025 - EXTENSION ALTERED TO SUIT PLANNING OFFICER + CLIENT FEEDBACK		



10 Cawdry Buildings, Fountain Street, Leek. ST13 6JP
Telephone: 01538 386002
E-mail: info@sammonsltd.co.uk
Web: www.sammonsltd.co.uk

This drawing is copyright.
All dimensions must be checked prior to commencement.