


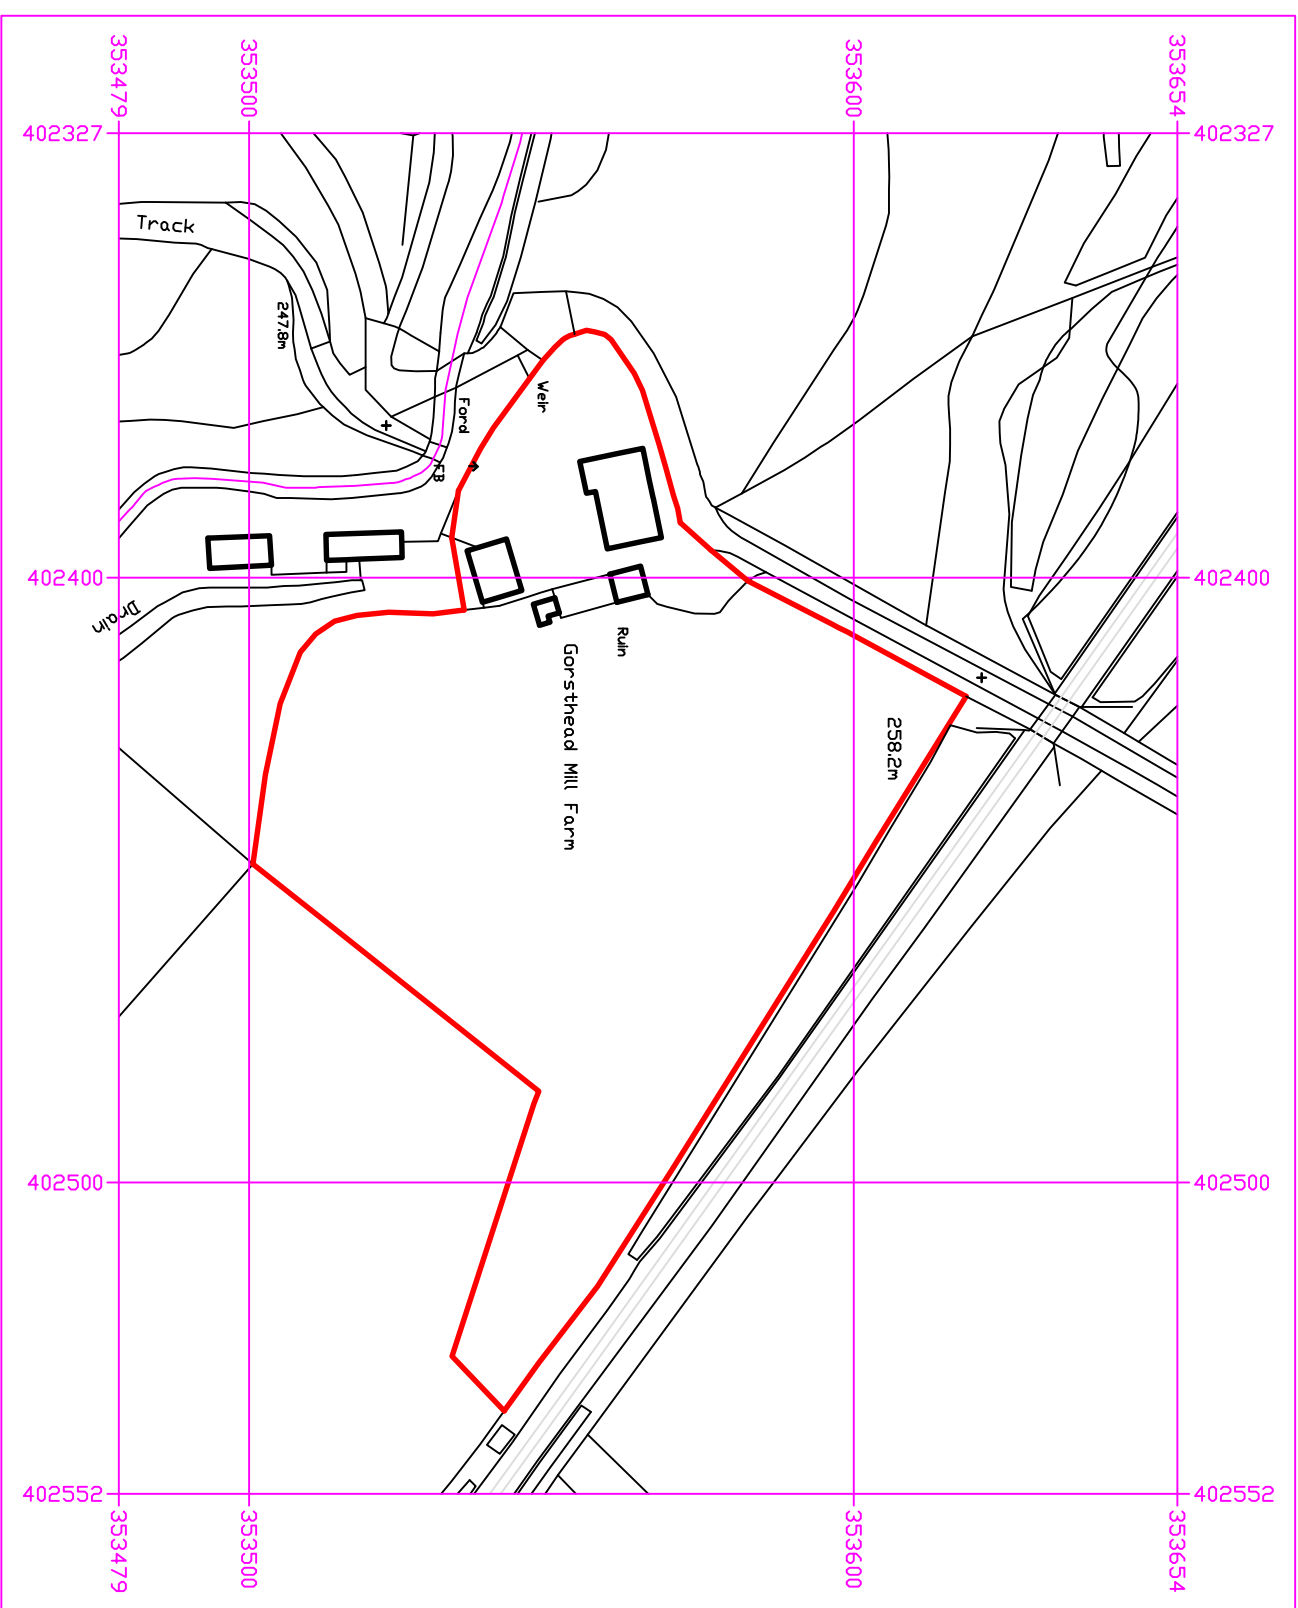

Serial number: 294878

© Crown copyright and database right 2024
Drednance Survey licence A00000848283
Reproduction in whole or in part is prohibited
without the prior permission of Drednance Survey




go2plan

Design & Planning

Tel: 07957 634478 email: jon@go2plan.co.uk

SITE LOCATION PLAN
PROPOSED AGRICULTURAL BUILDING
GORSTHEAD MILL FARM
BRADNOP, LEEK
STAFFORDSHIRE, ST13 7NL

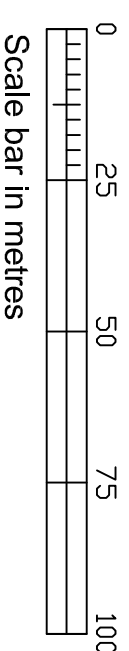

Dwg No. **GMF 001**
Scale: **1:1250 @ A3**
date: **24.10.24**
drawn: **jon evans**