
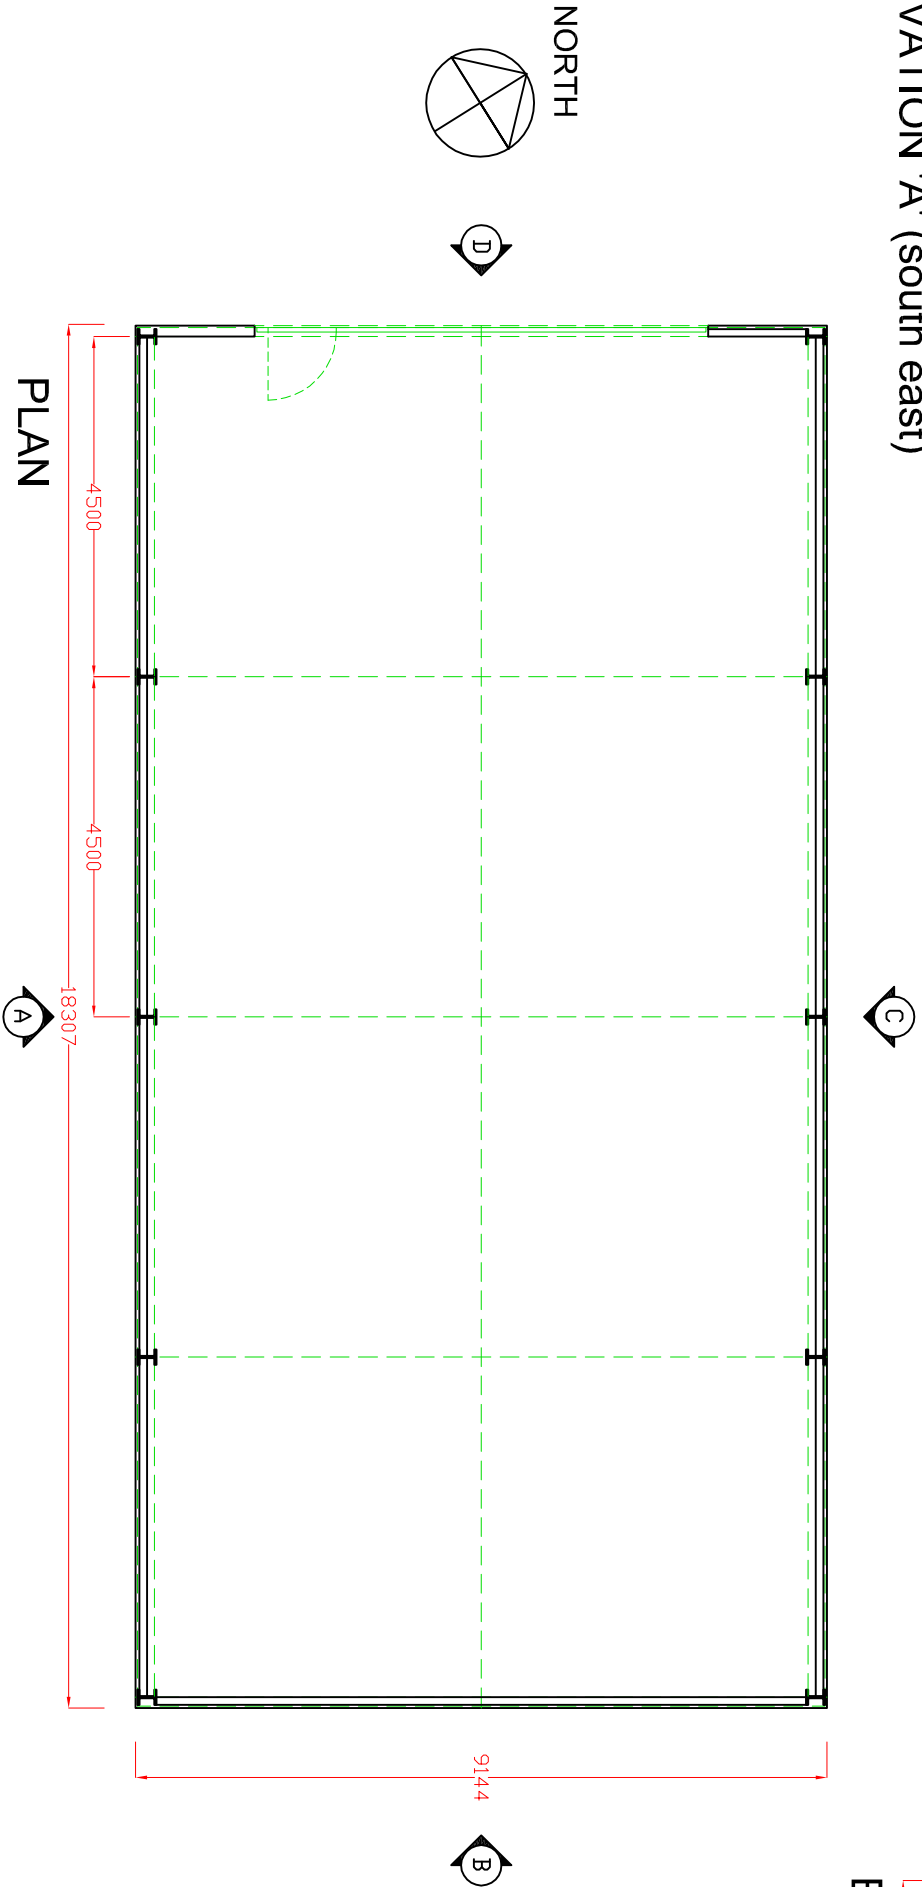
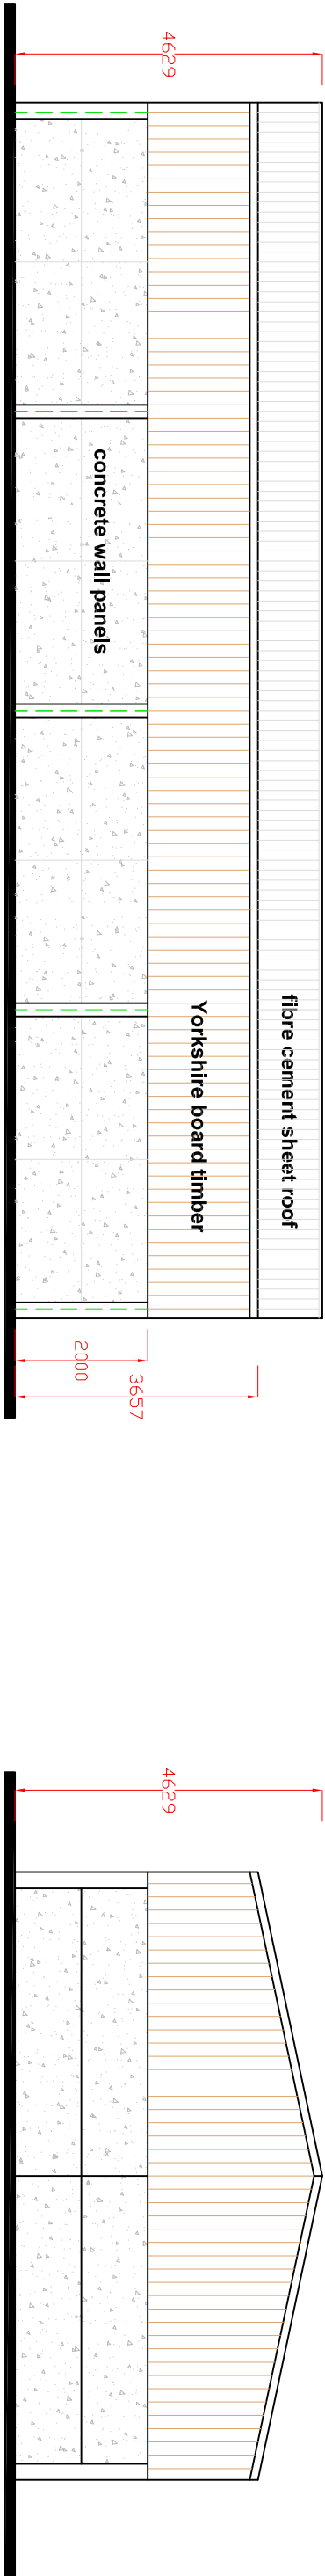


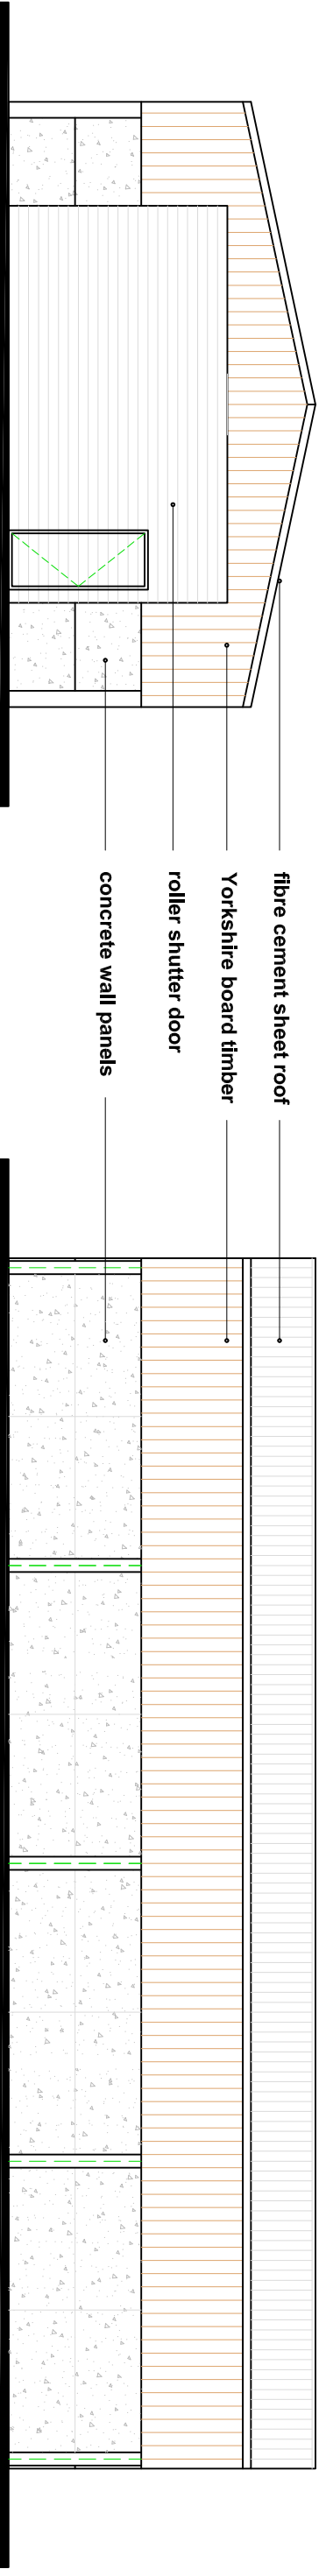

go2plan

Design & Planning

Tel: 07957 634478   email: jon@go2plan.co.uk

PROPOSED PLAN & ELEVATIONS

PROPOSED AGRICULTURAL BUILDING

GORSTHEAD MILL FARM

BRADNOP, LEEK

STAFFORDSHIRE, ST13 7NL

0

2m

4m

6m

8m

Scale bar in metres

Dwg No.   Scale:   date:   drawn:

GMF 002   1:100 @ A3   24.10.24   jon evans