




S4 Barn 2 - Front Elevation (E)
1 : 50

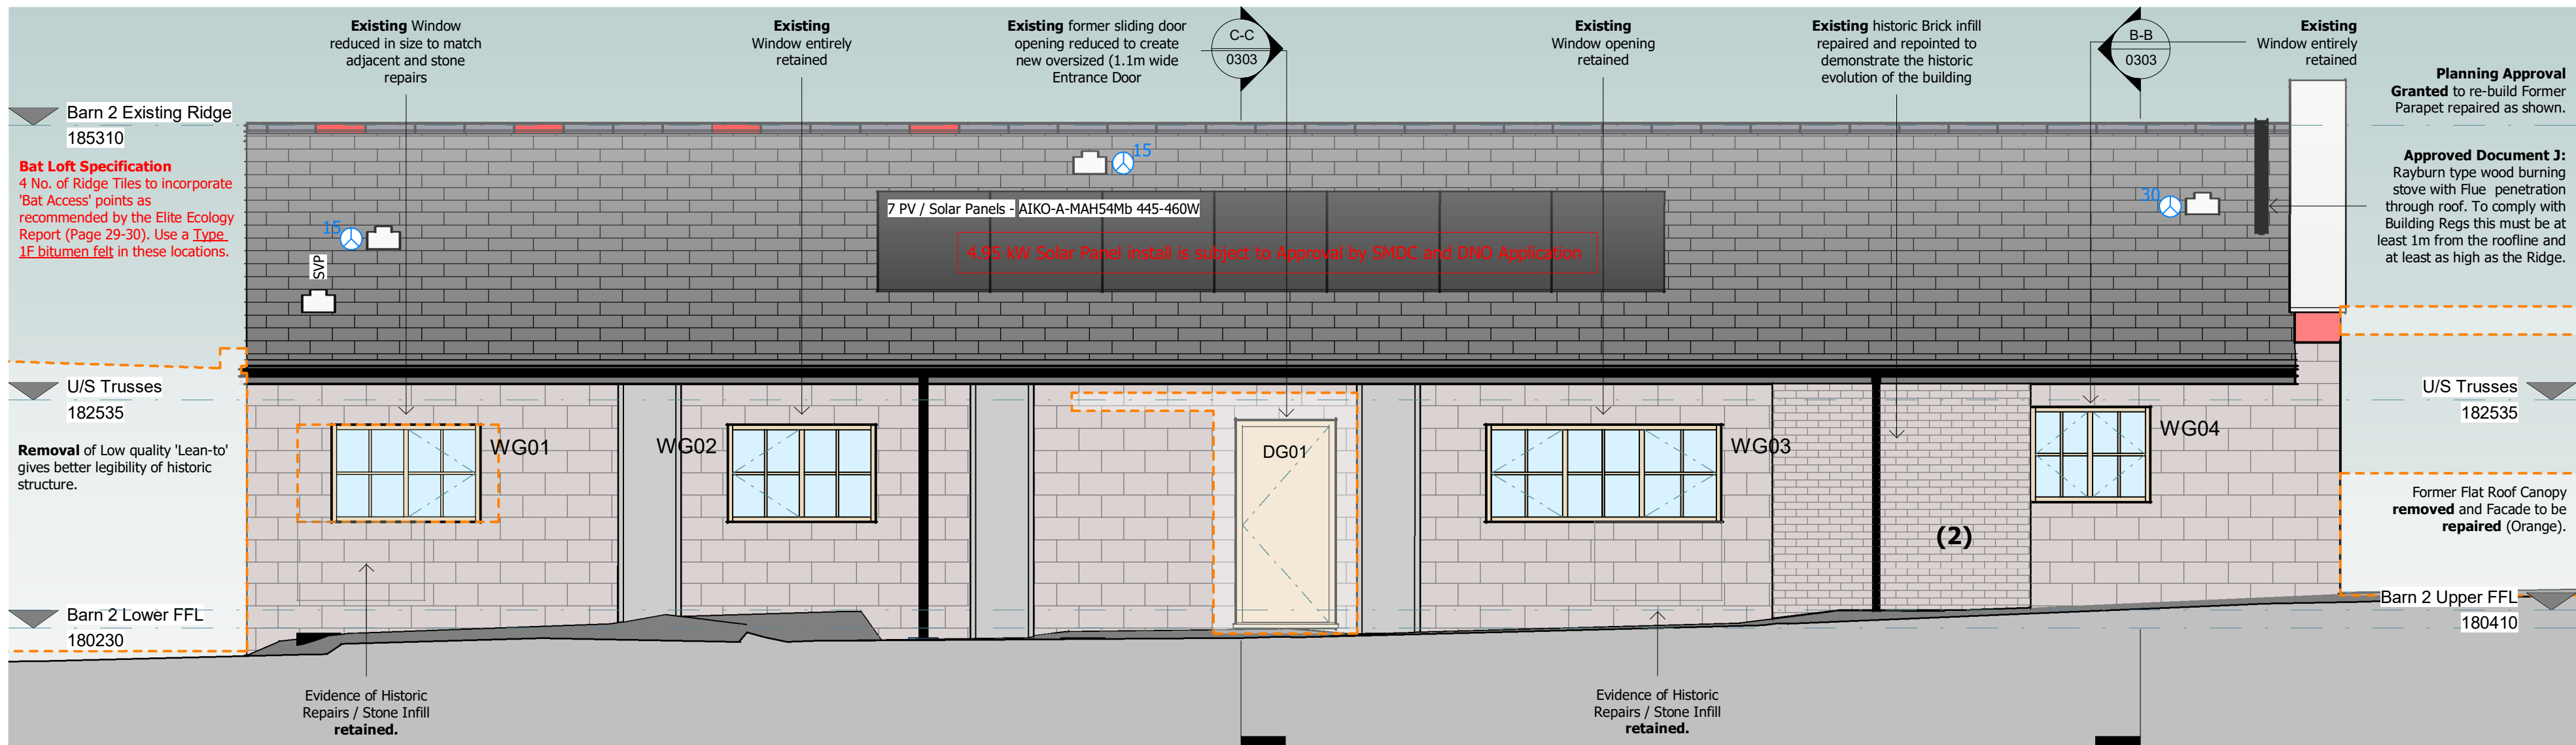


S4 Barn 2 Side Elevation (S)
1 : 50

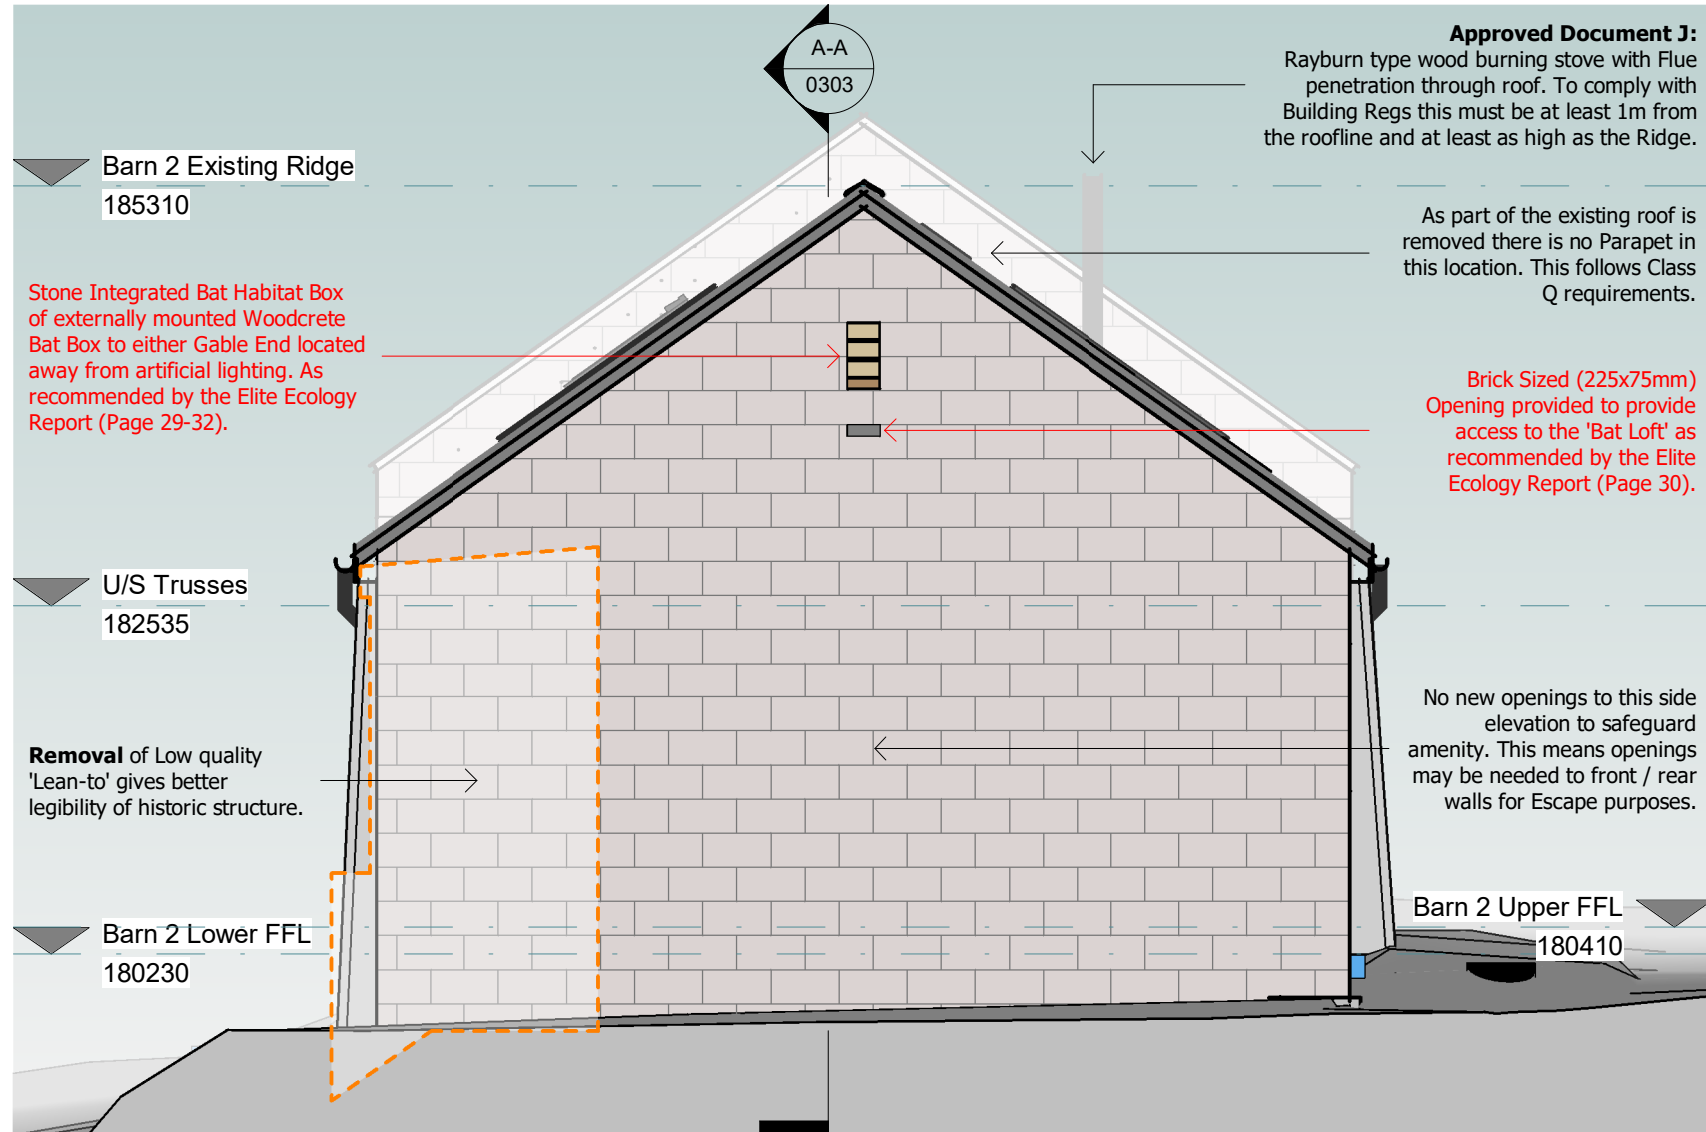

S4 Barn 2 Side Elevation (N)
1 : 50

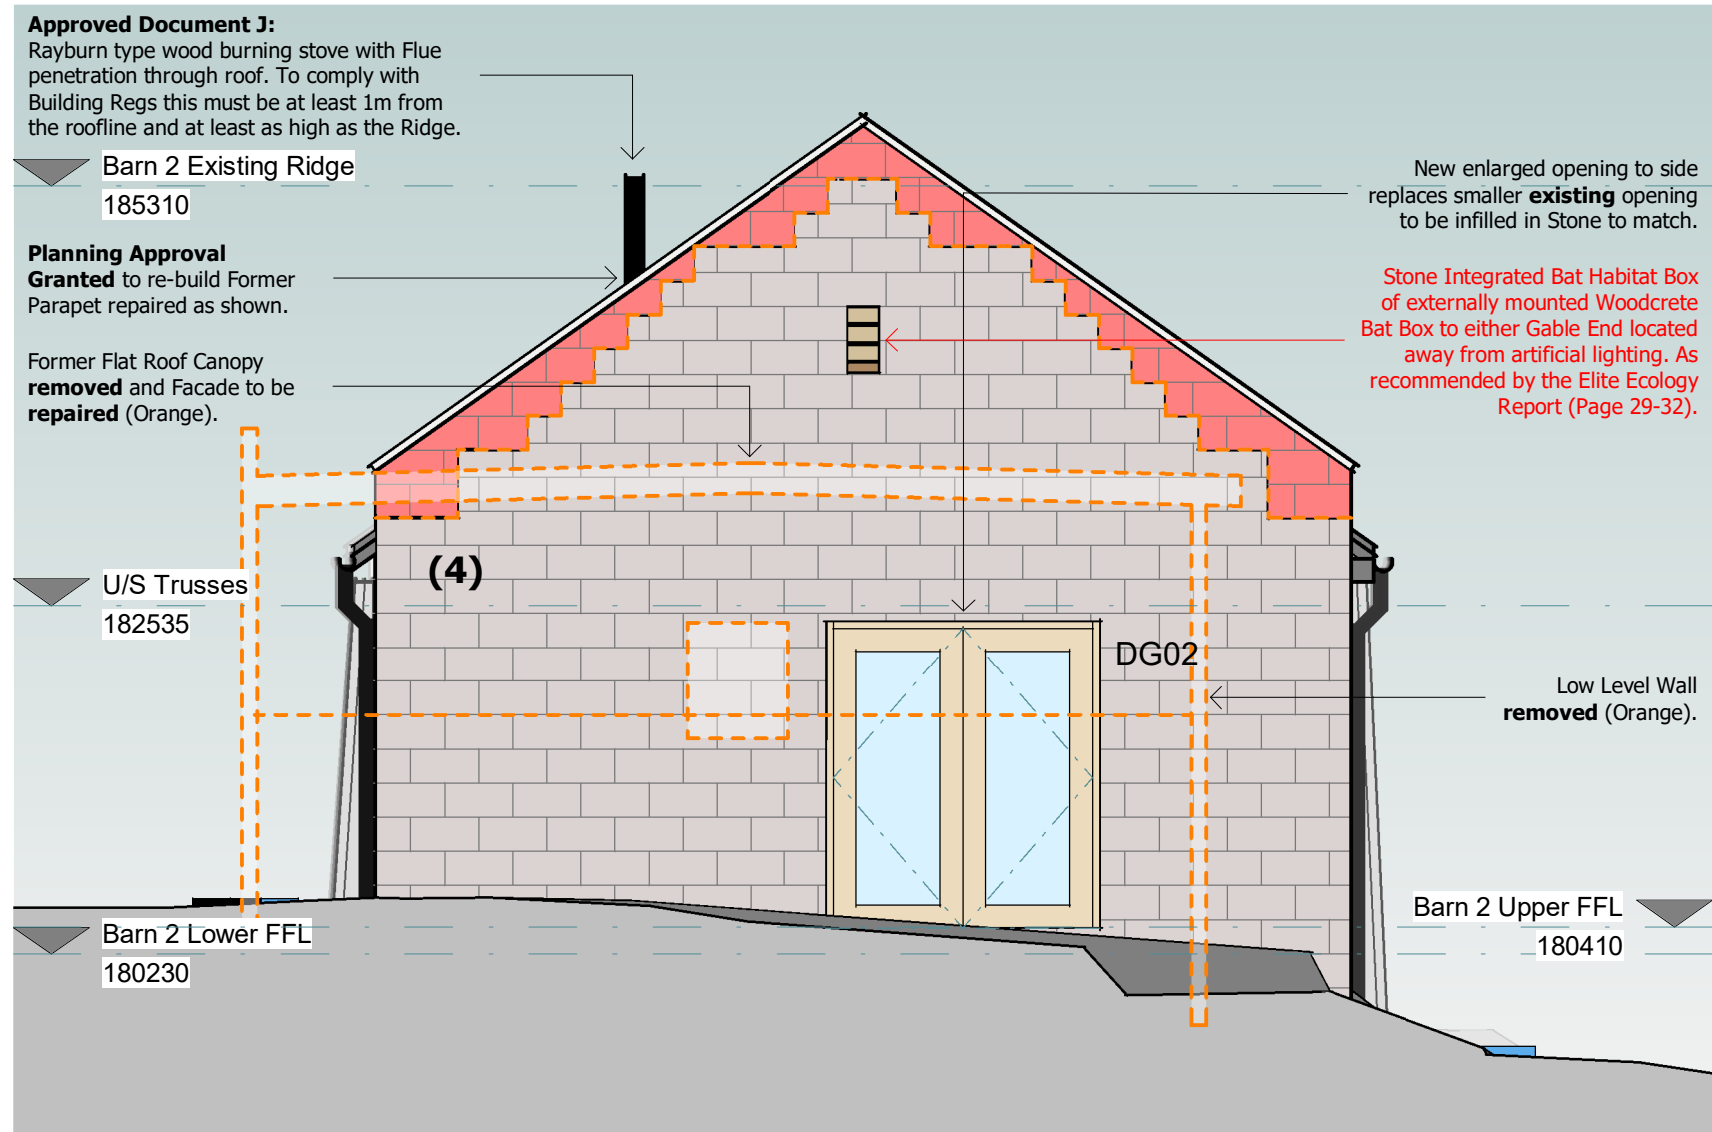

S4 Barn 2 Rear Elevation (W)
1 : 50

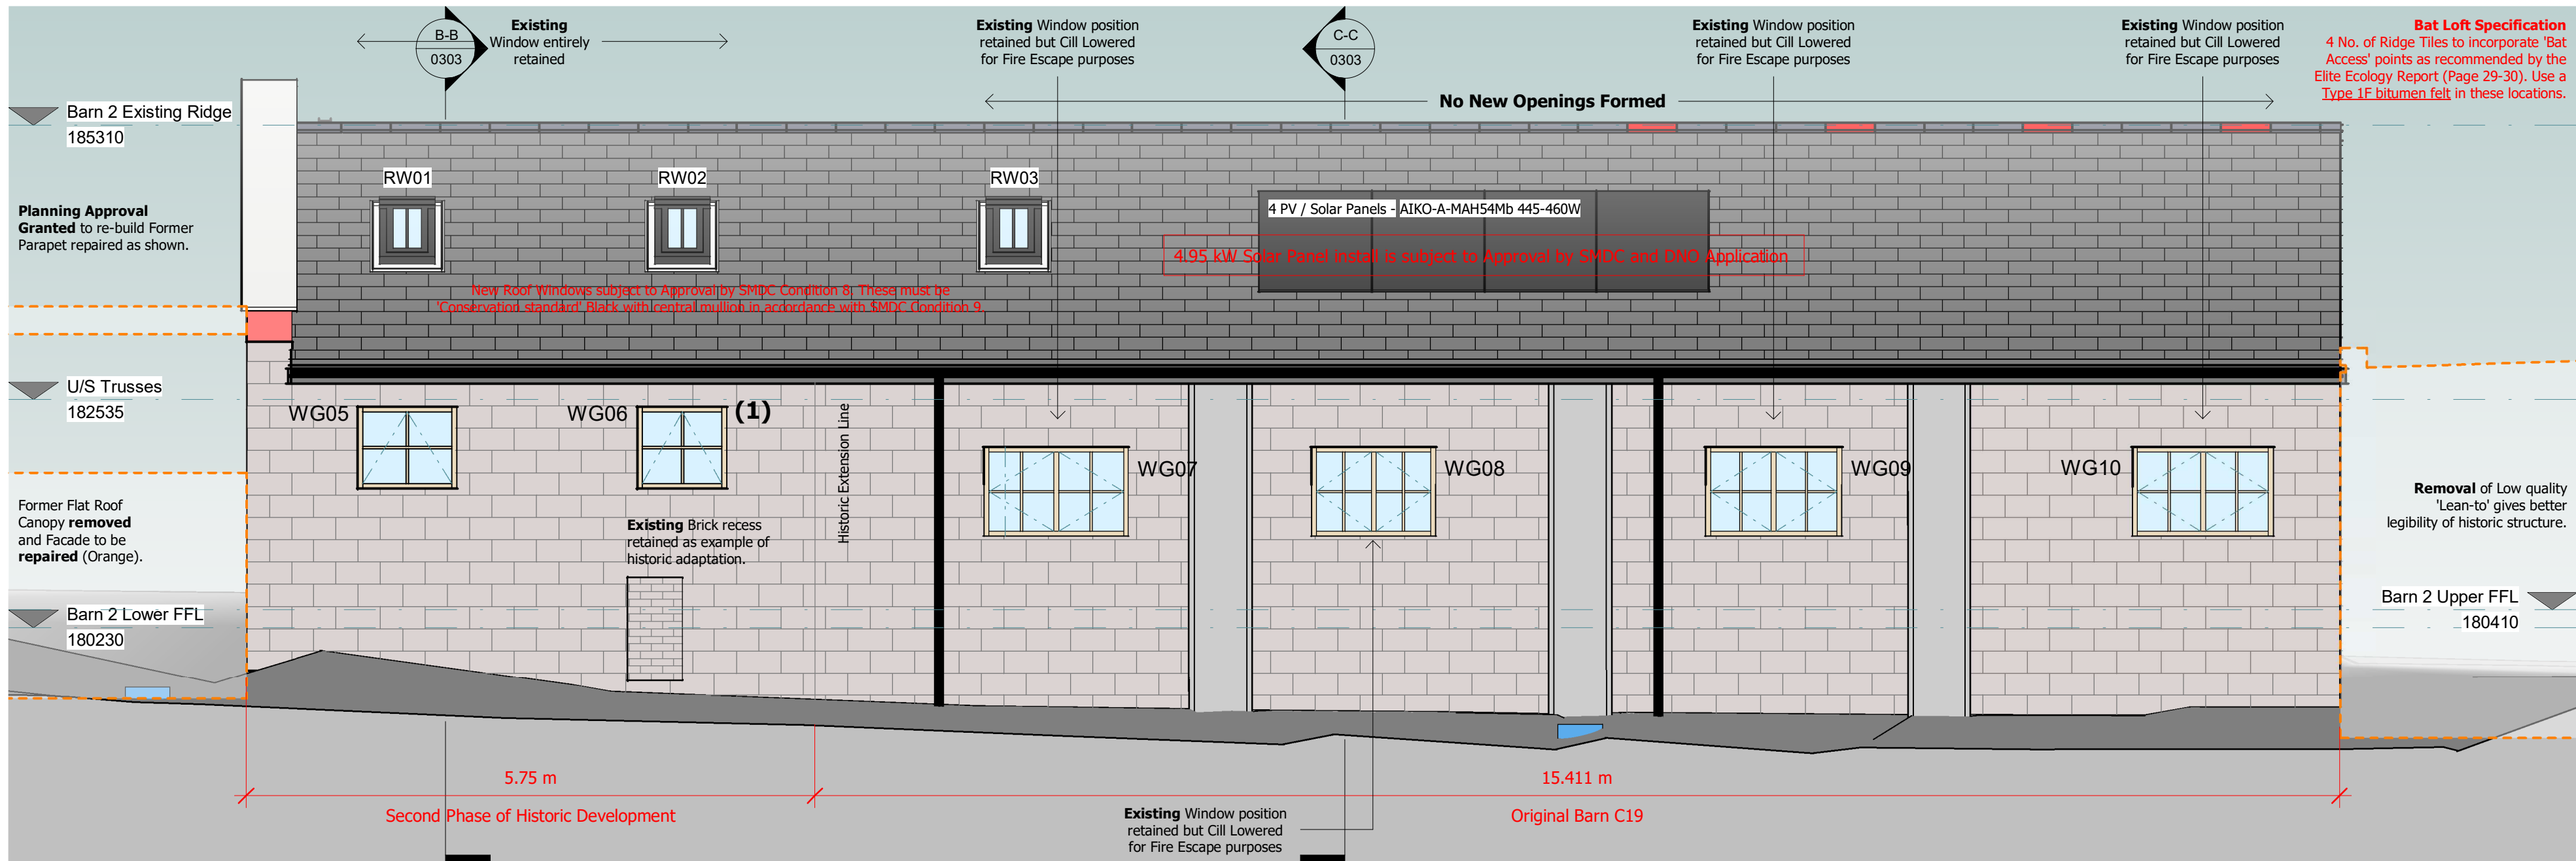

Notes


Copyright b3architecturaldesign 2023. Reproduction not permitted without prior written consent.

Only figured dimensions to be referenced from these drawings; if in doubt, please ask for further dimensions. All figures to be checked on site prior to commencement. This drawing is intended for planning or building regulations use only; b3architecturaldesign and the author have not prepared this drawing for construction purposes. It is indicative for specification purposes only. Deviation from this drawing will not be permitted without prior written consent.

The recipient of this drawing shall make themselves aware of any obligations under CDM 2015 (Construction Design and Management). b3 architectural design have considered all foreseeable design risks involved with the architectural elements; but not in a 'Principal Designer' role.

The recipient of this drawing shall make themselves aware of any obligations under the Party Wall Act 1996. The information on this drawing is for indicative purposes and does not overrule any requirement within the Act.

All drainage information is indicative and must be confirmed on site prior to commencement.

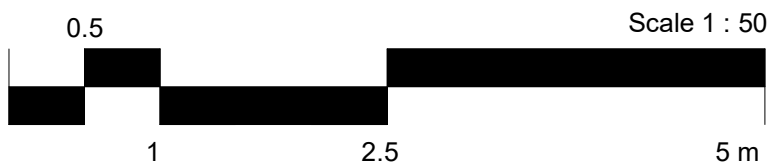

C	26-03-25	BJ	DOC - Window Details and other minor alteration
B	20-03-25	BJ	Tech - alterations to Barn 2 post planning approval
A	13-03-25	BJ	Tech - alterations to Window design

Rev Date By Detail

Drawing status

RIBA Stage 4 - Technical Design

Client

Mr & Mrs T.Eyre

Project/Location

Barn Conversion at:

Shaw Farm,
Cheadle Road (B5032), Alton,
Staffordshire, ST10 4DH

Title	Date	Drawn
Barn 2 - Proposed Elevations	03-03-25	BJ
Drawing Ref	Scale(s)	Revision
23-12-b3-02-XX-DR-A-0402	1 : 50 @A1	C