

© Crown Copyright 2009. All rights reserved.
Licence number 100020449

Ms Machin

Proposed Single Storey and
Two Storey Rear Extension +
First Floor Side Extension and
Alterations at
Brefni, Spicerstone Estate,
Leek, ST13 7DS


Planning Proposal
Location and Block Plan

Date	March 2025	Sheet	A2	Scale	1:1250 + 1:500
Org No.	2025-2972-03	Rev.	-	Drawn	NAW




10 Cawdry Buildings, Fountain Street, Leek. ST13 6JP
Telephone: 01538 386002
E-mail: info@sammonsltd.co.uk
Web: www.sammonsltd.co.uk

This drawing is copyright.
All dimensions must be checked prior to commencement.

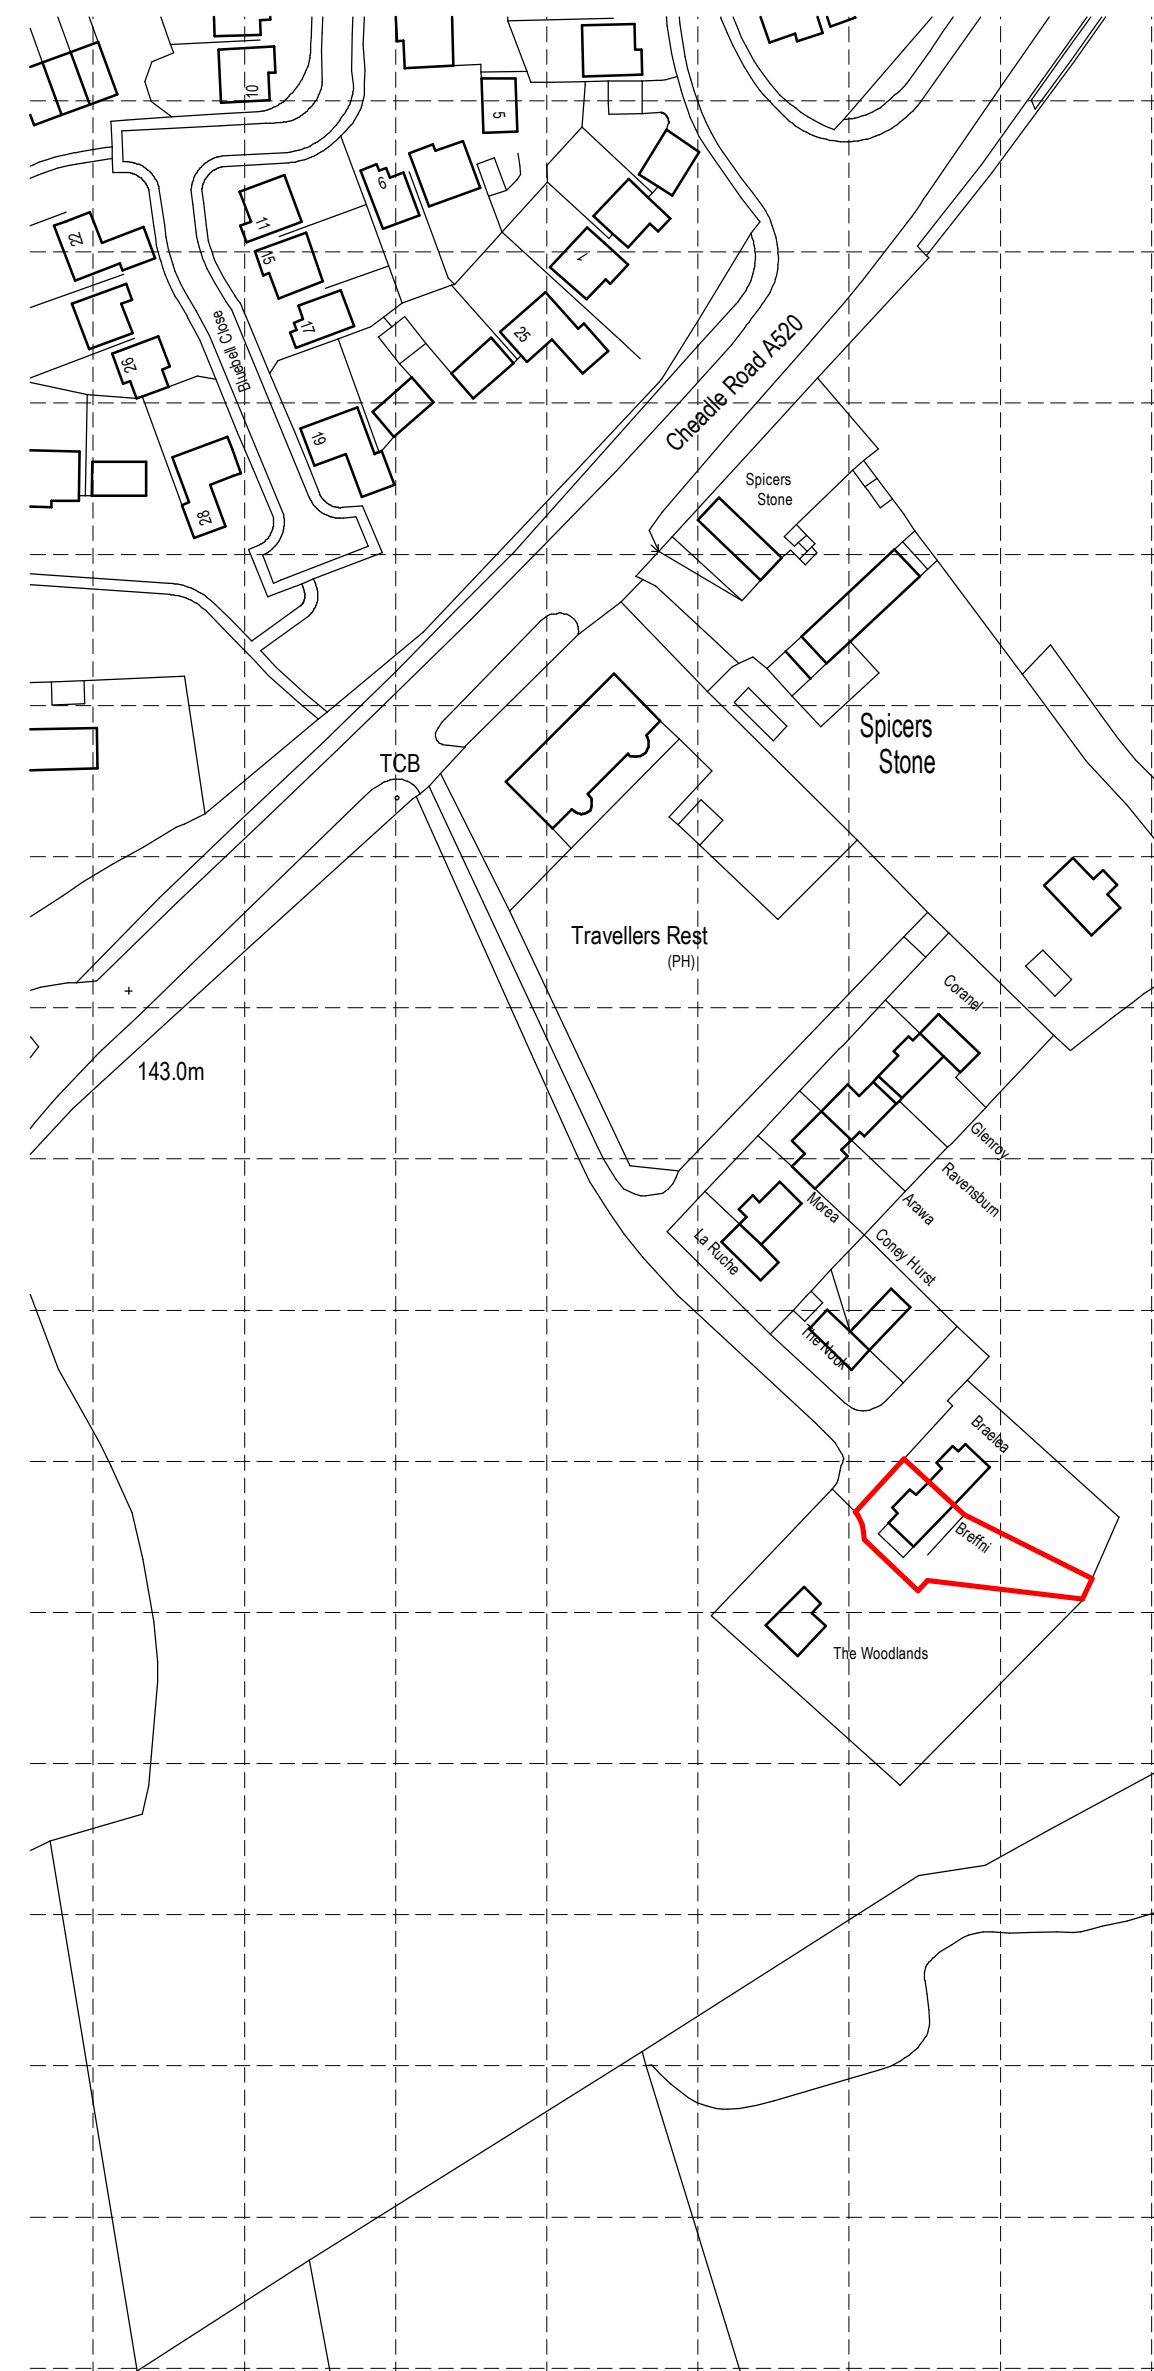

Location Plan

scale bar @ 1:1250

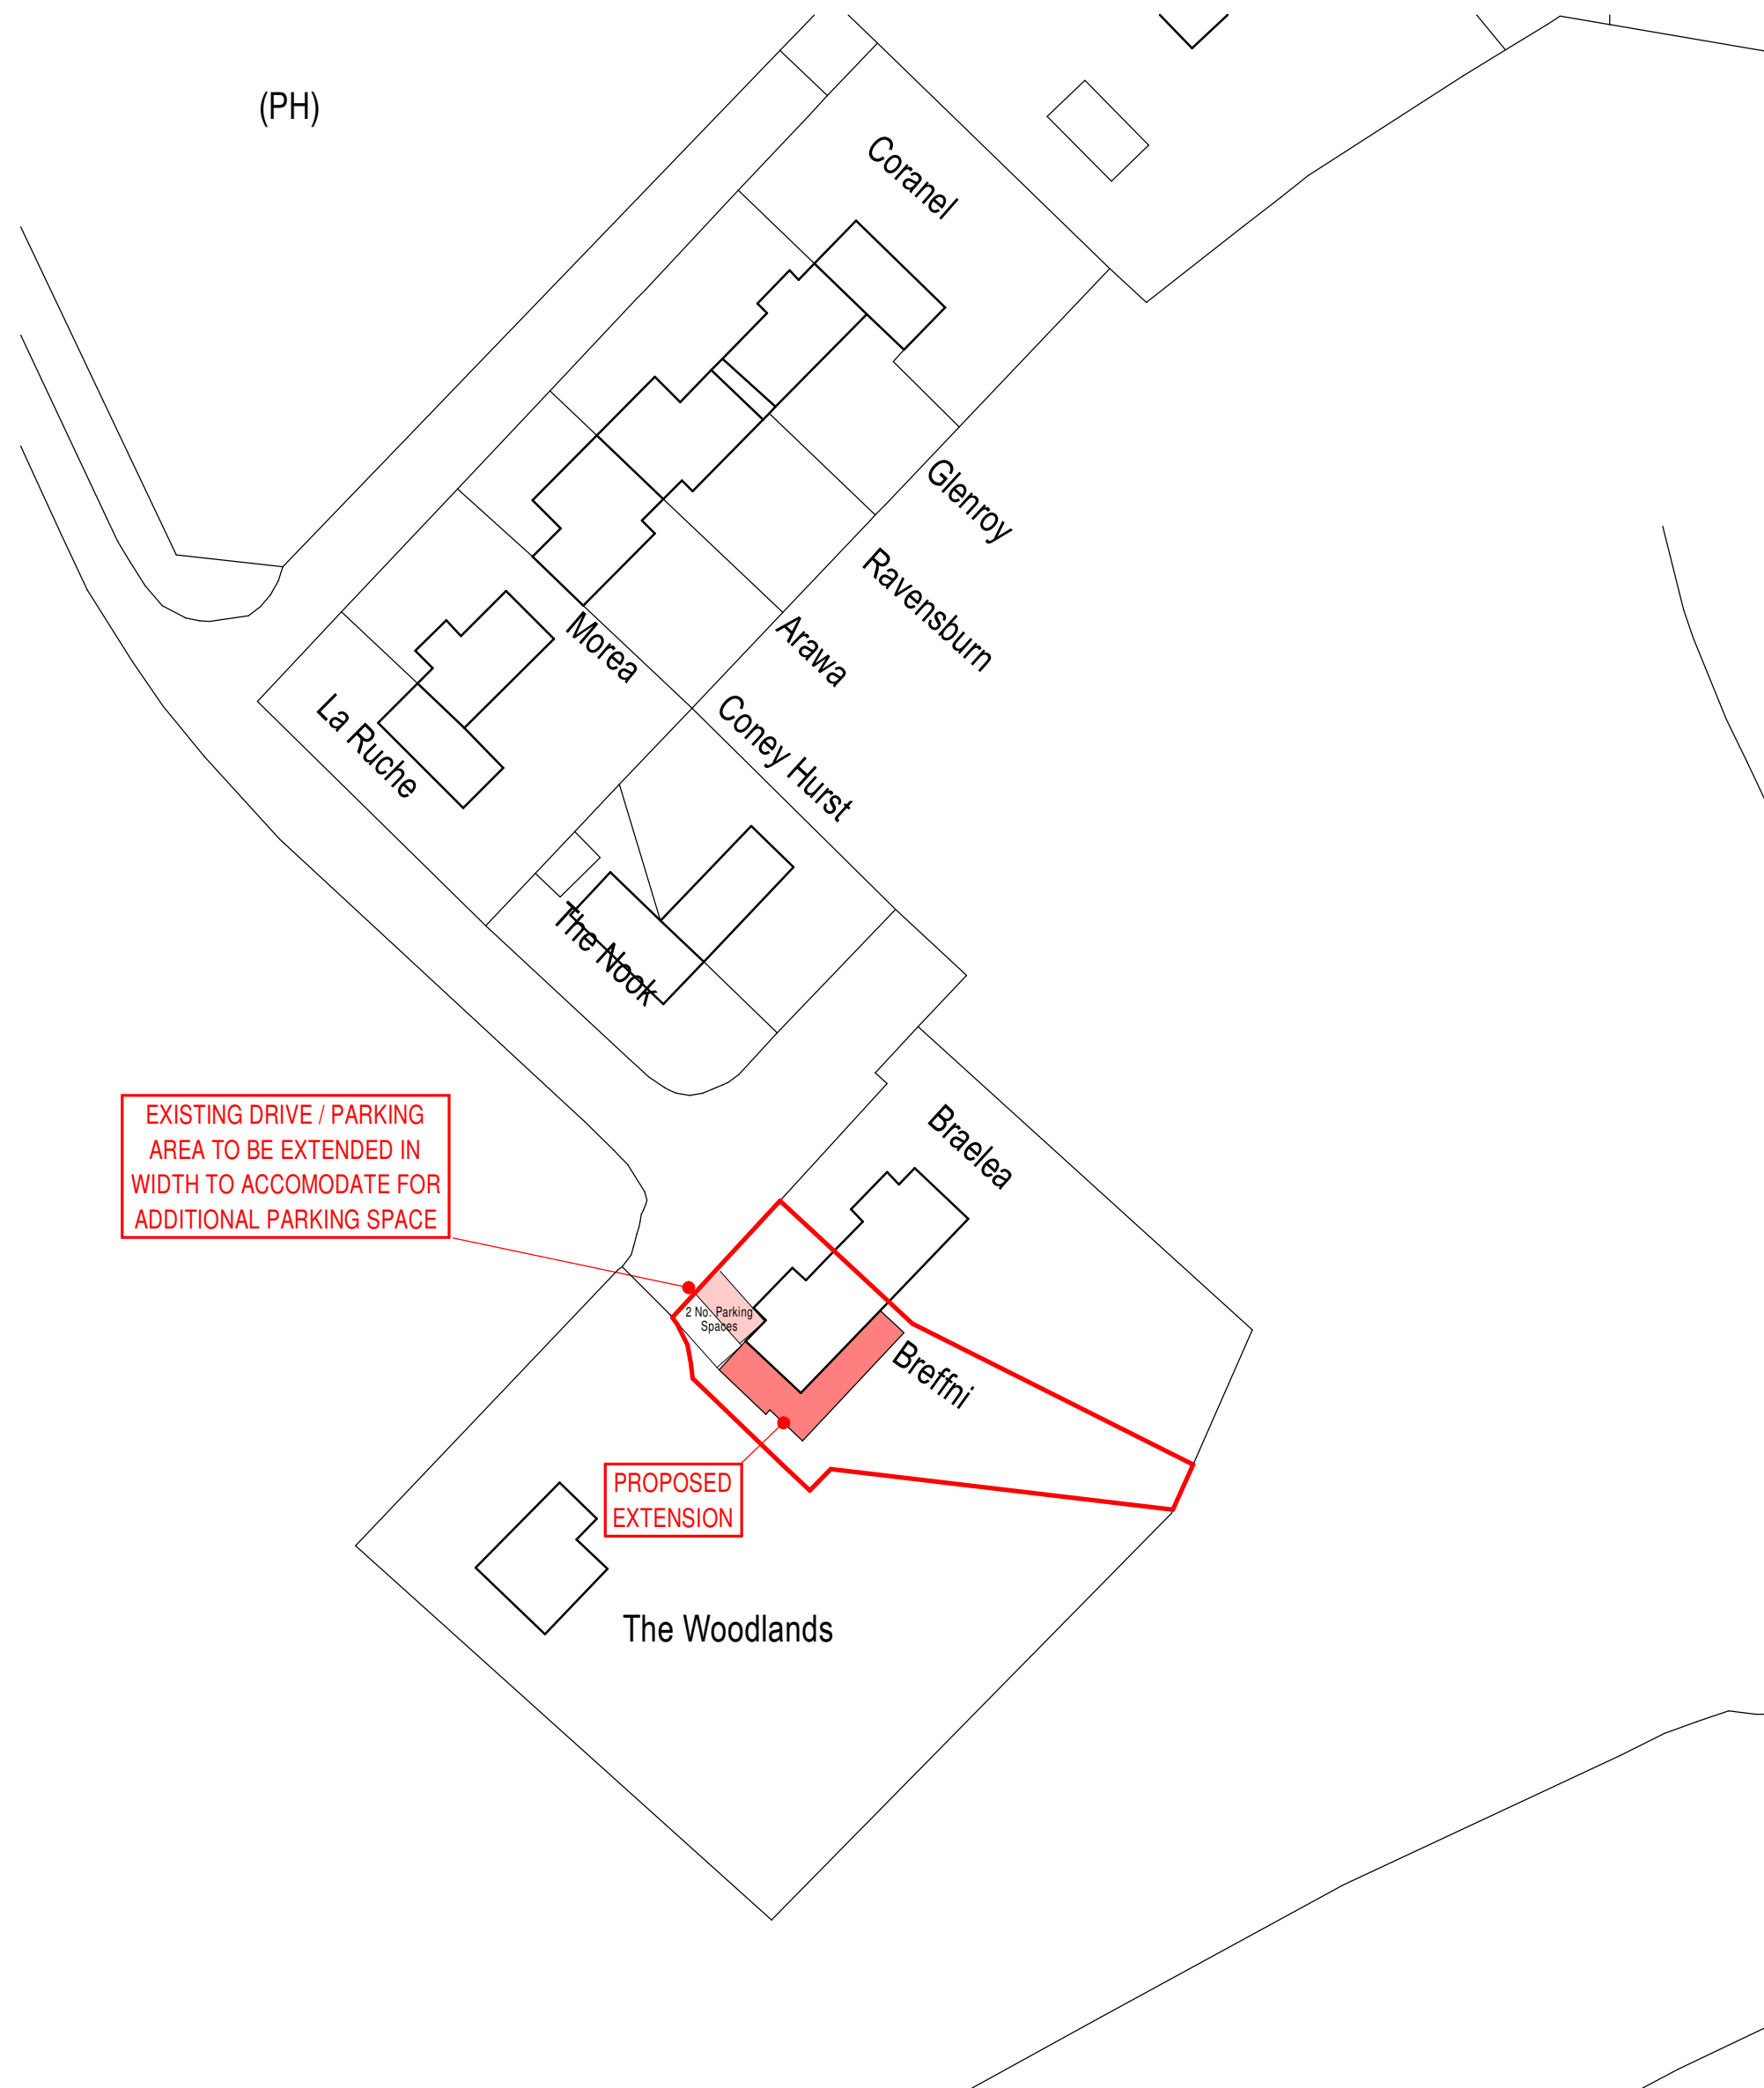

Block Plan

scale bar @ 1:500