




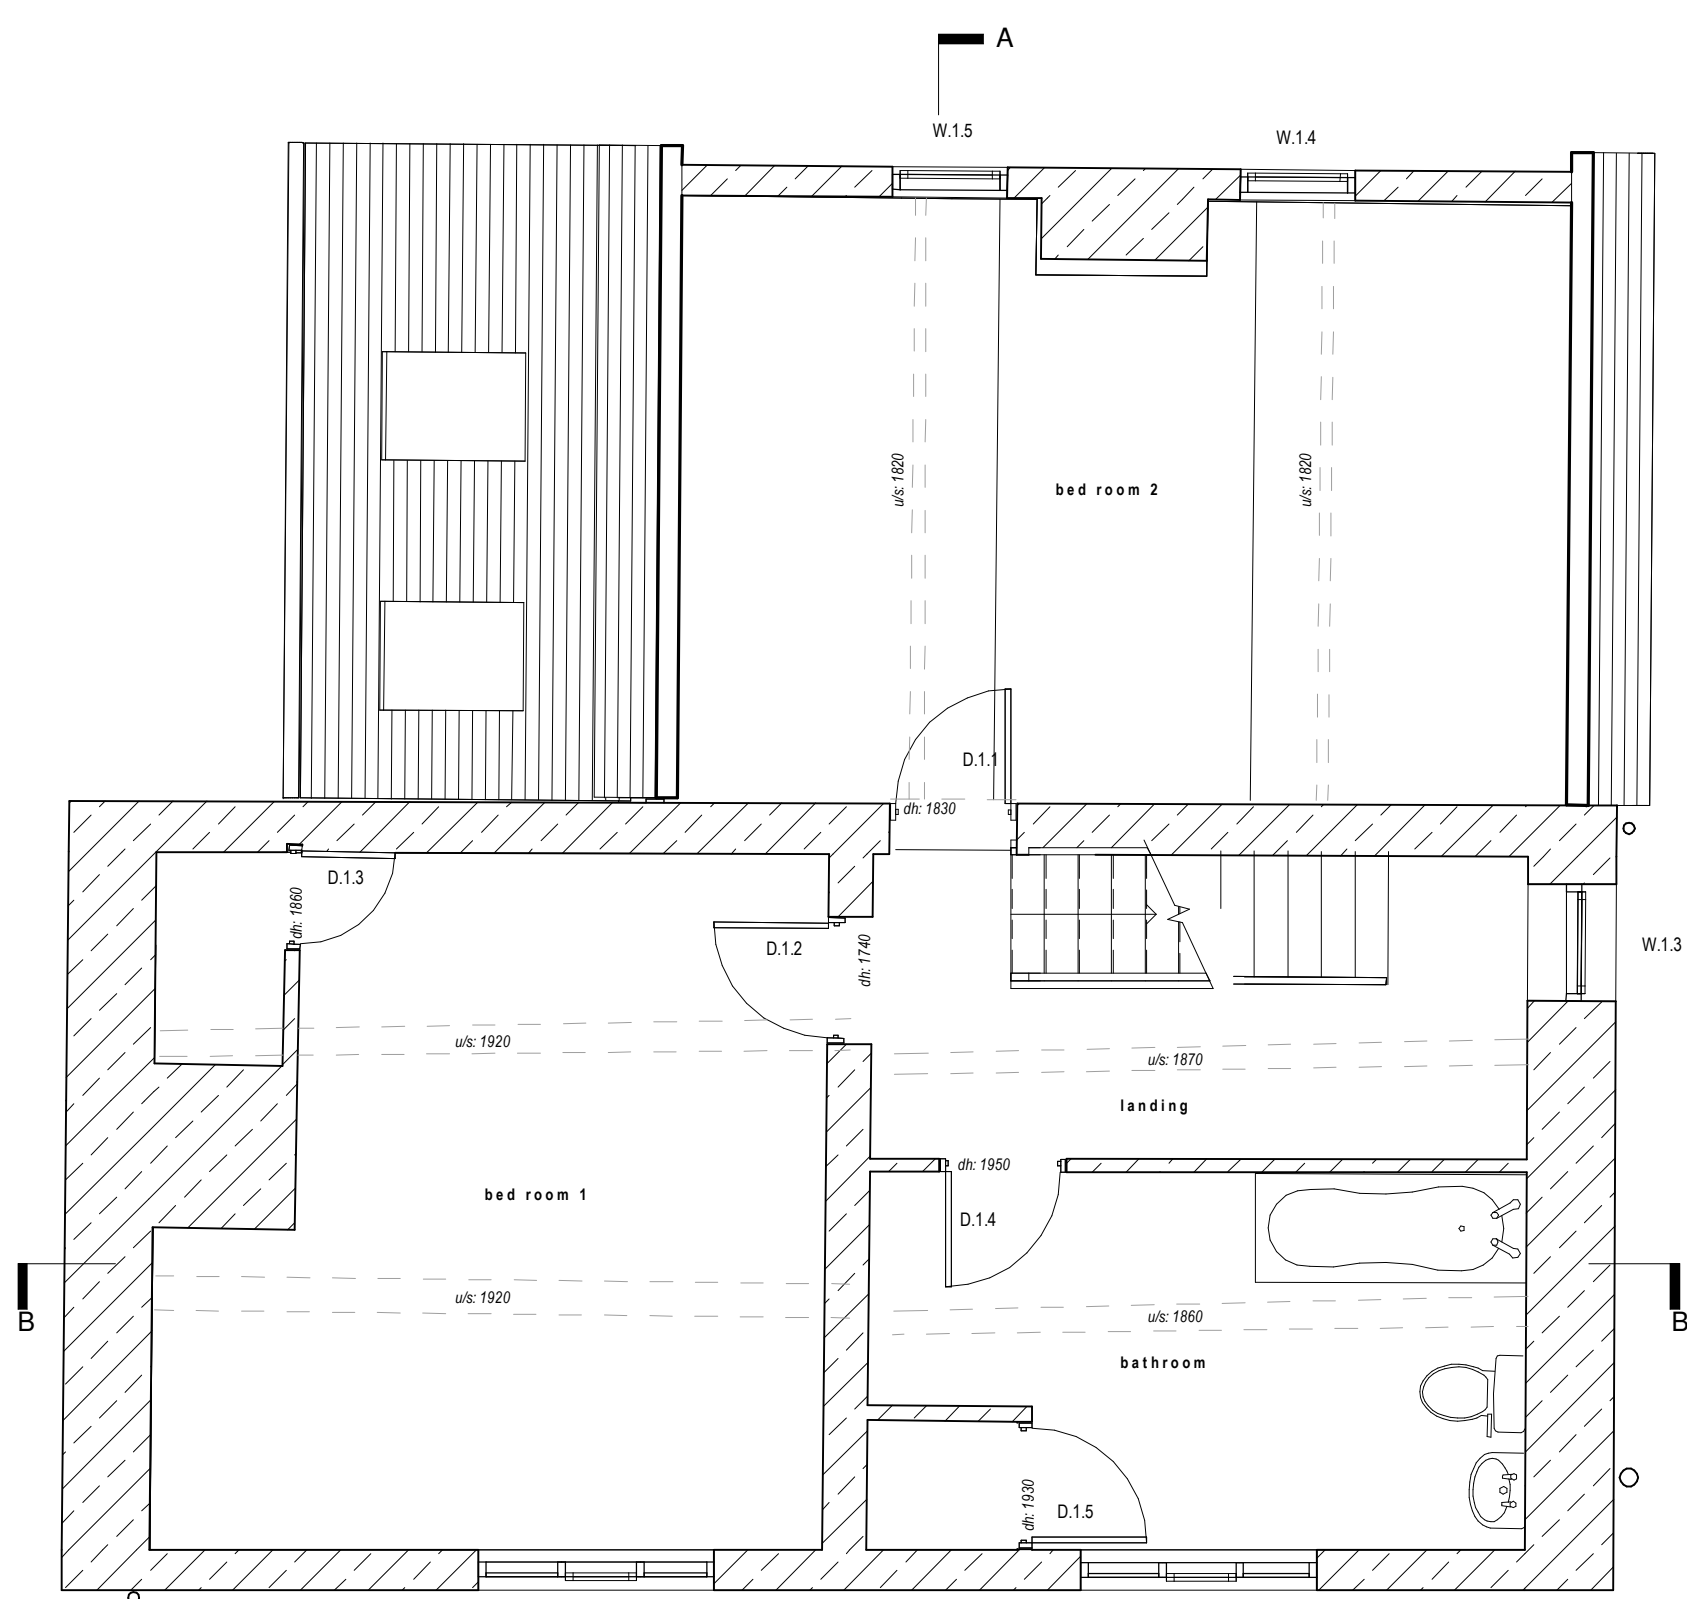


first floor plan 'as existing'

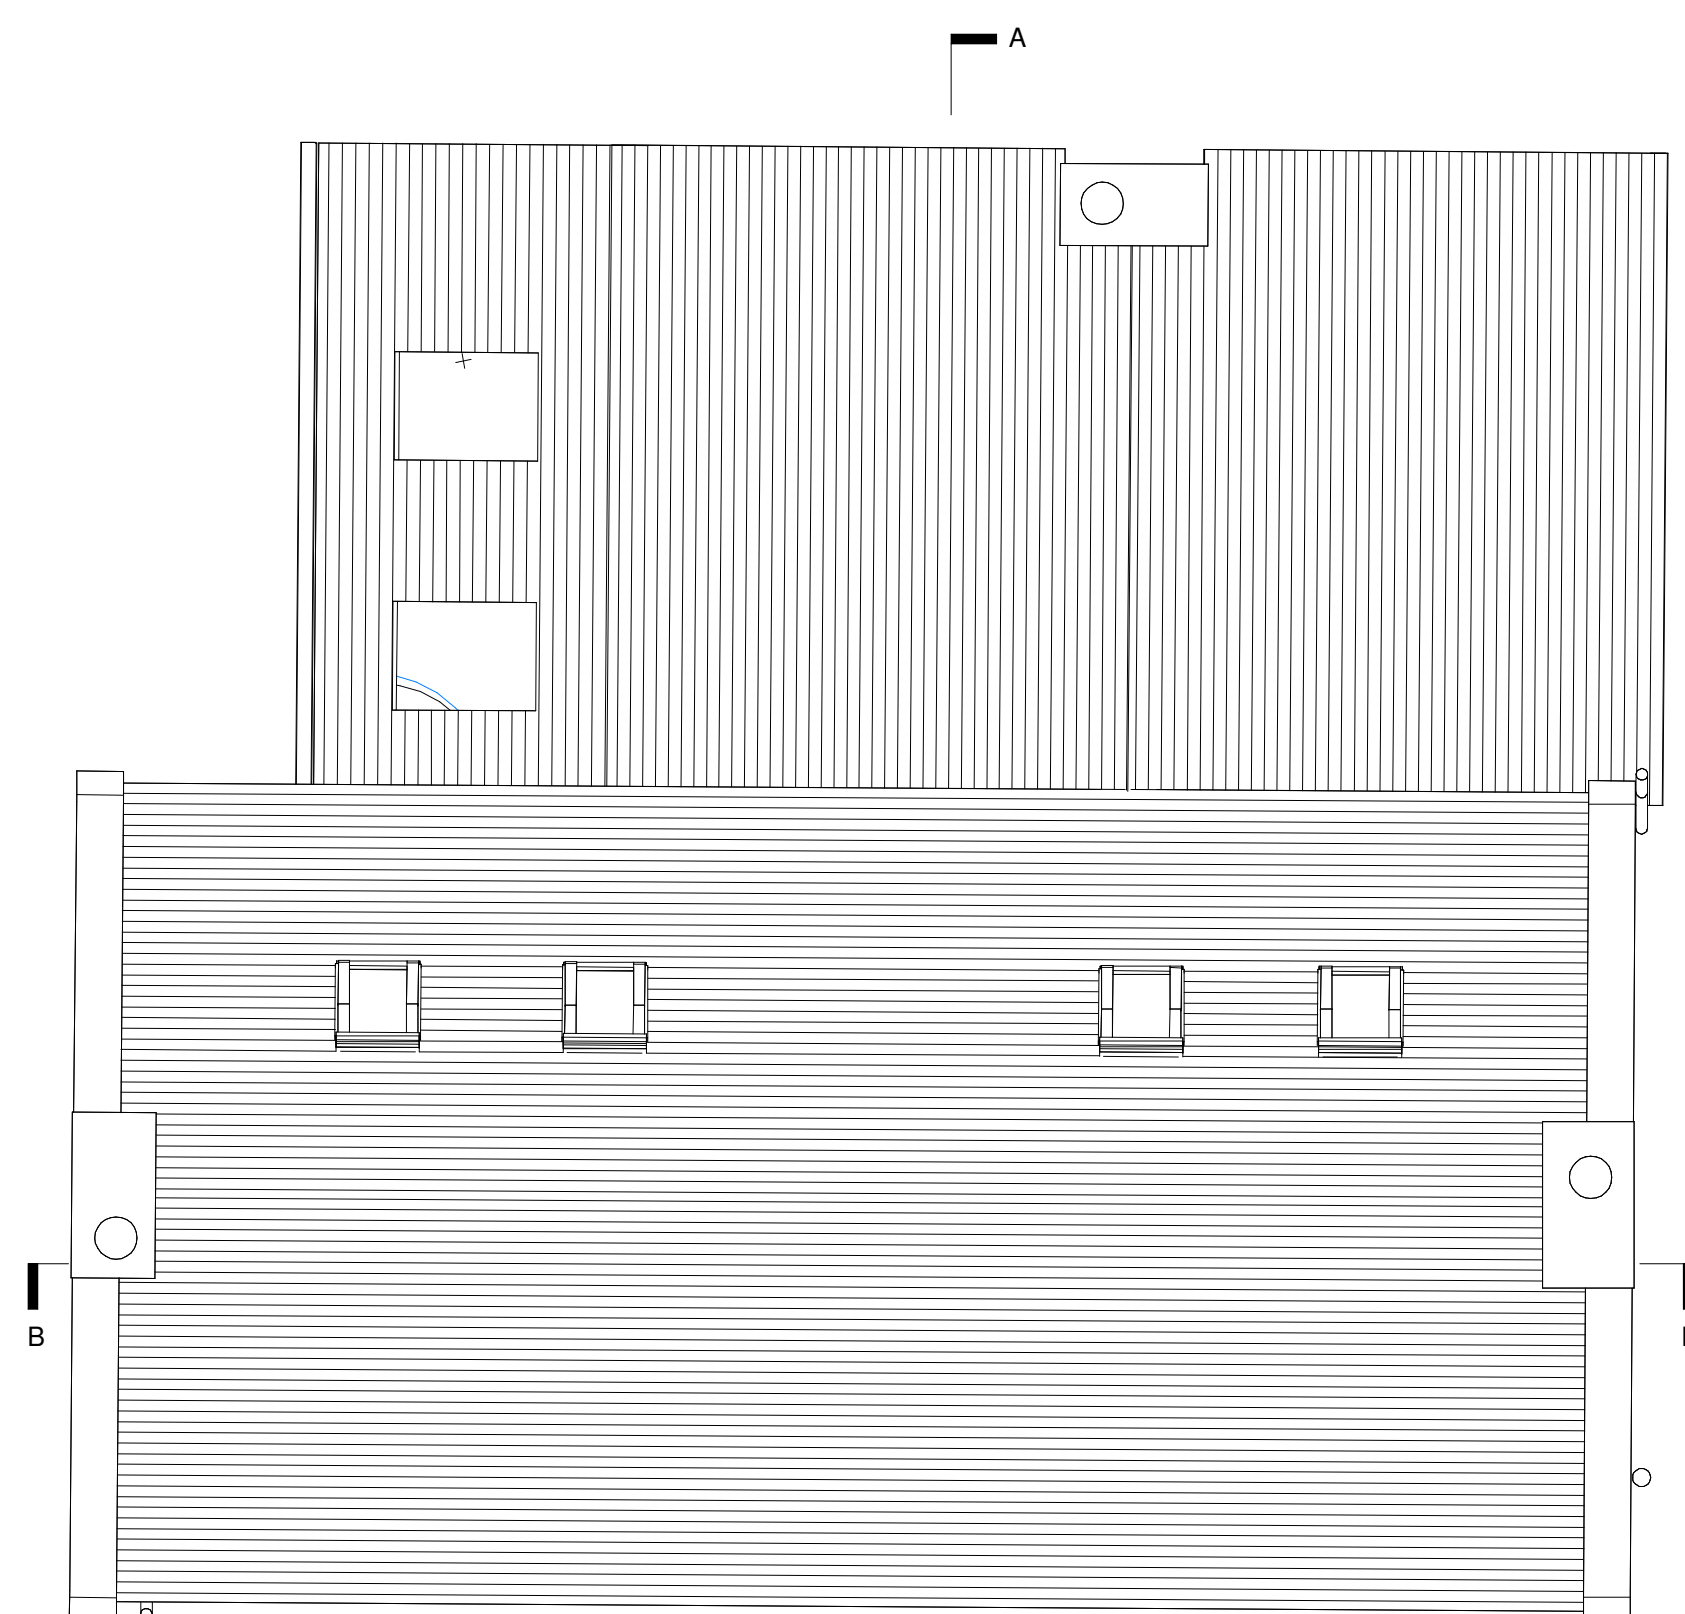


roof plan 'as existing'
1:50

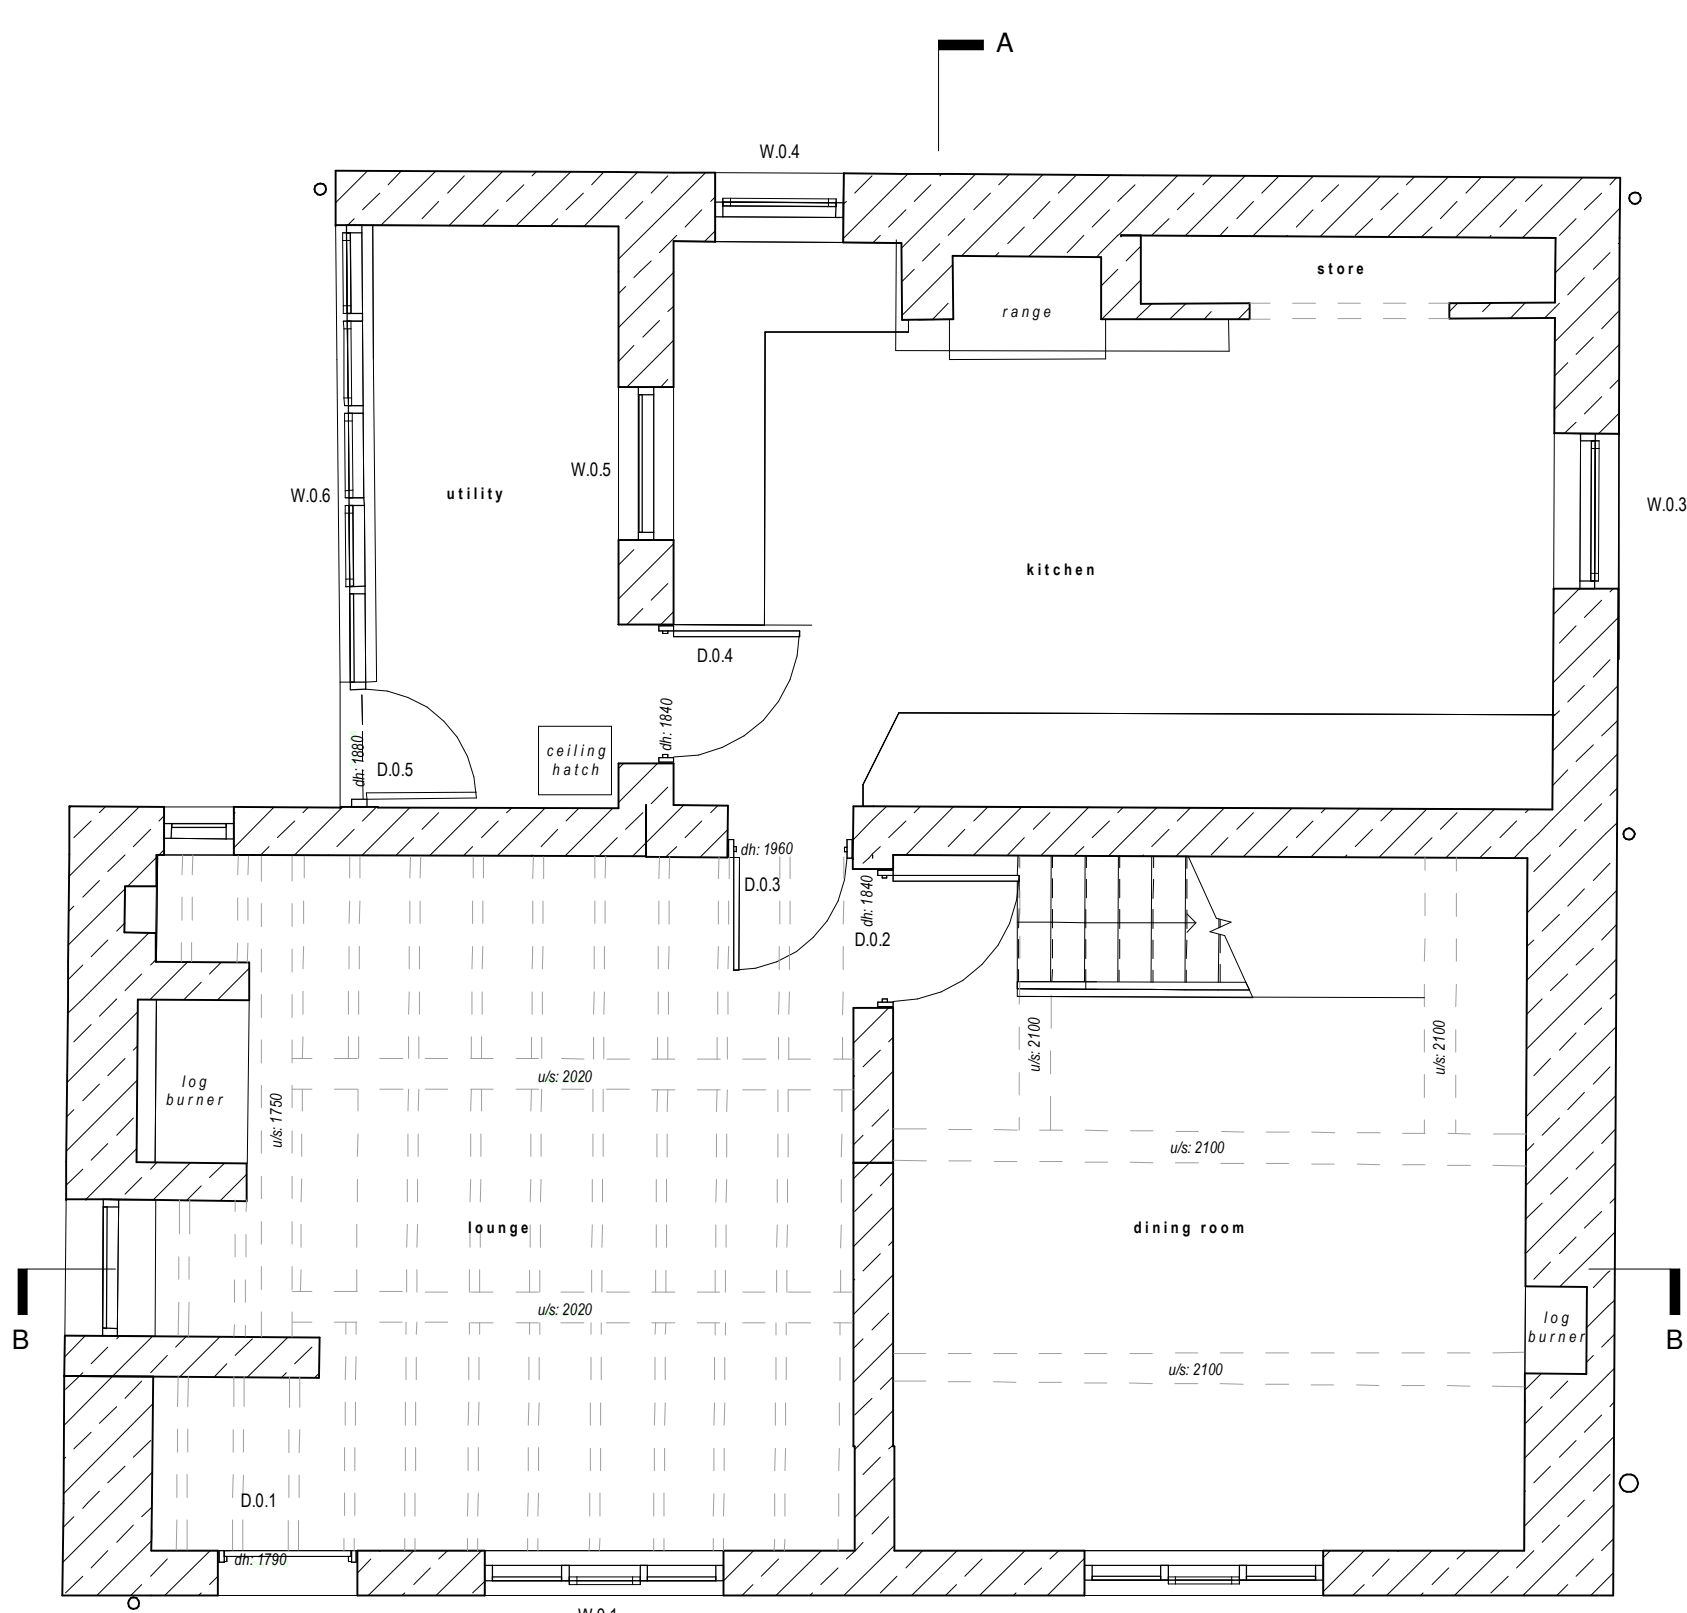

ground floor plan 'as existing'
1:50

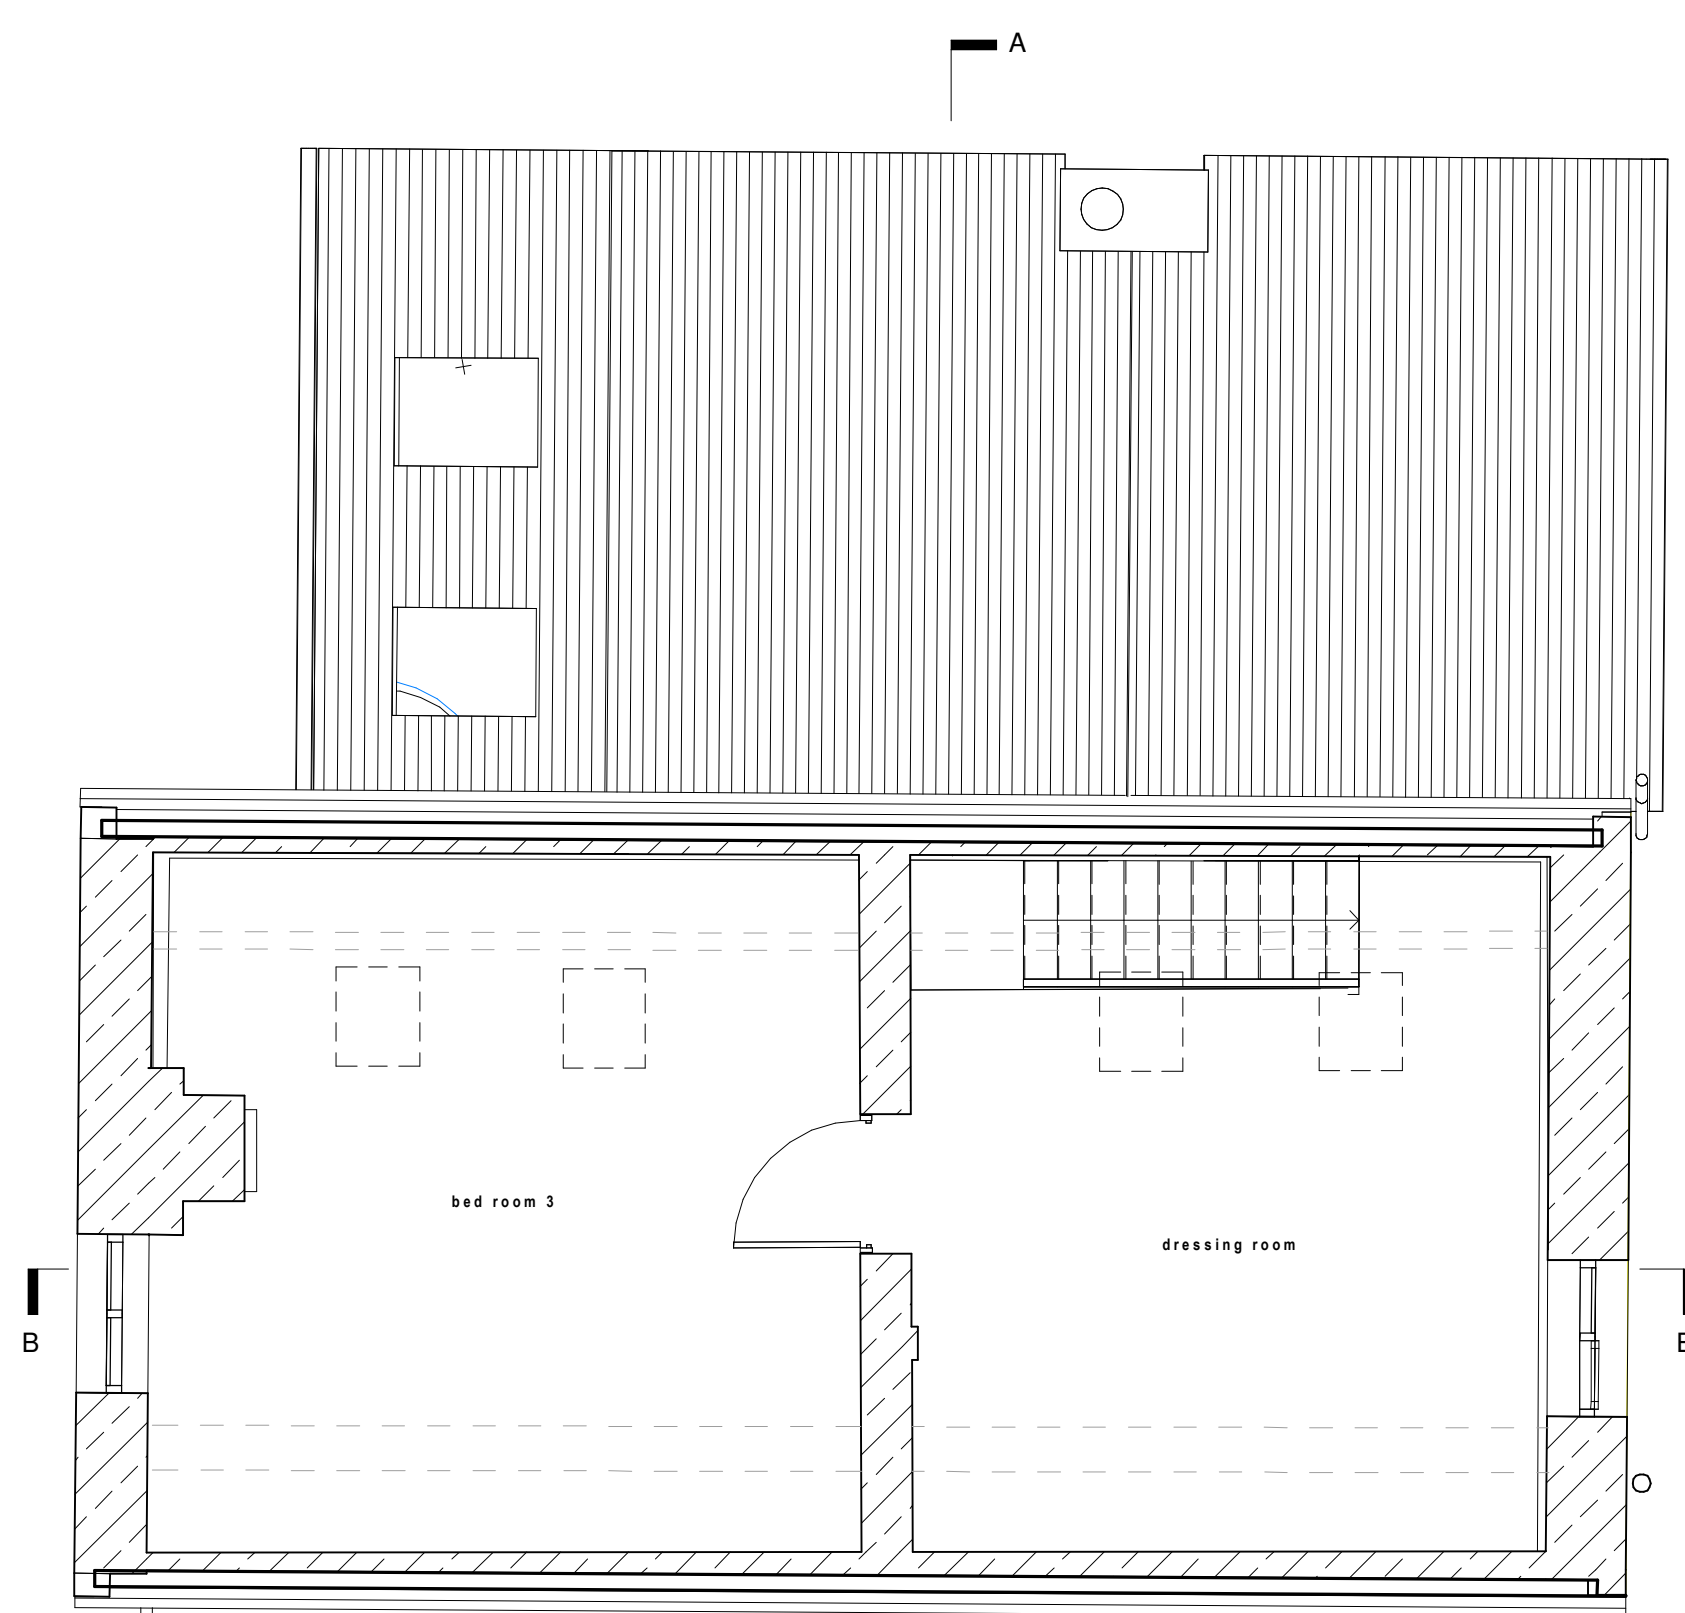

second floor plan 'as existing'
1:50

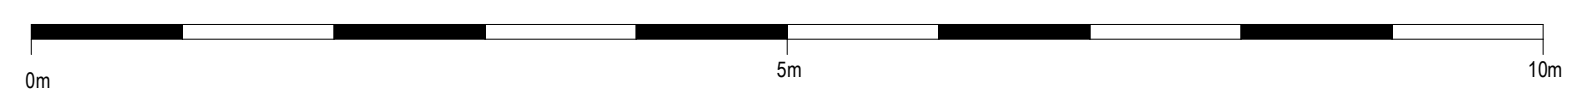

architects | historic building advisors | project managers | landscape & urban designers