


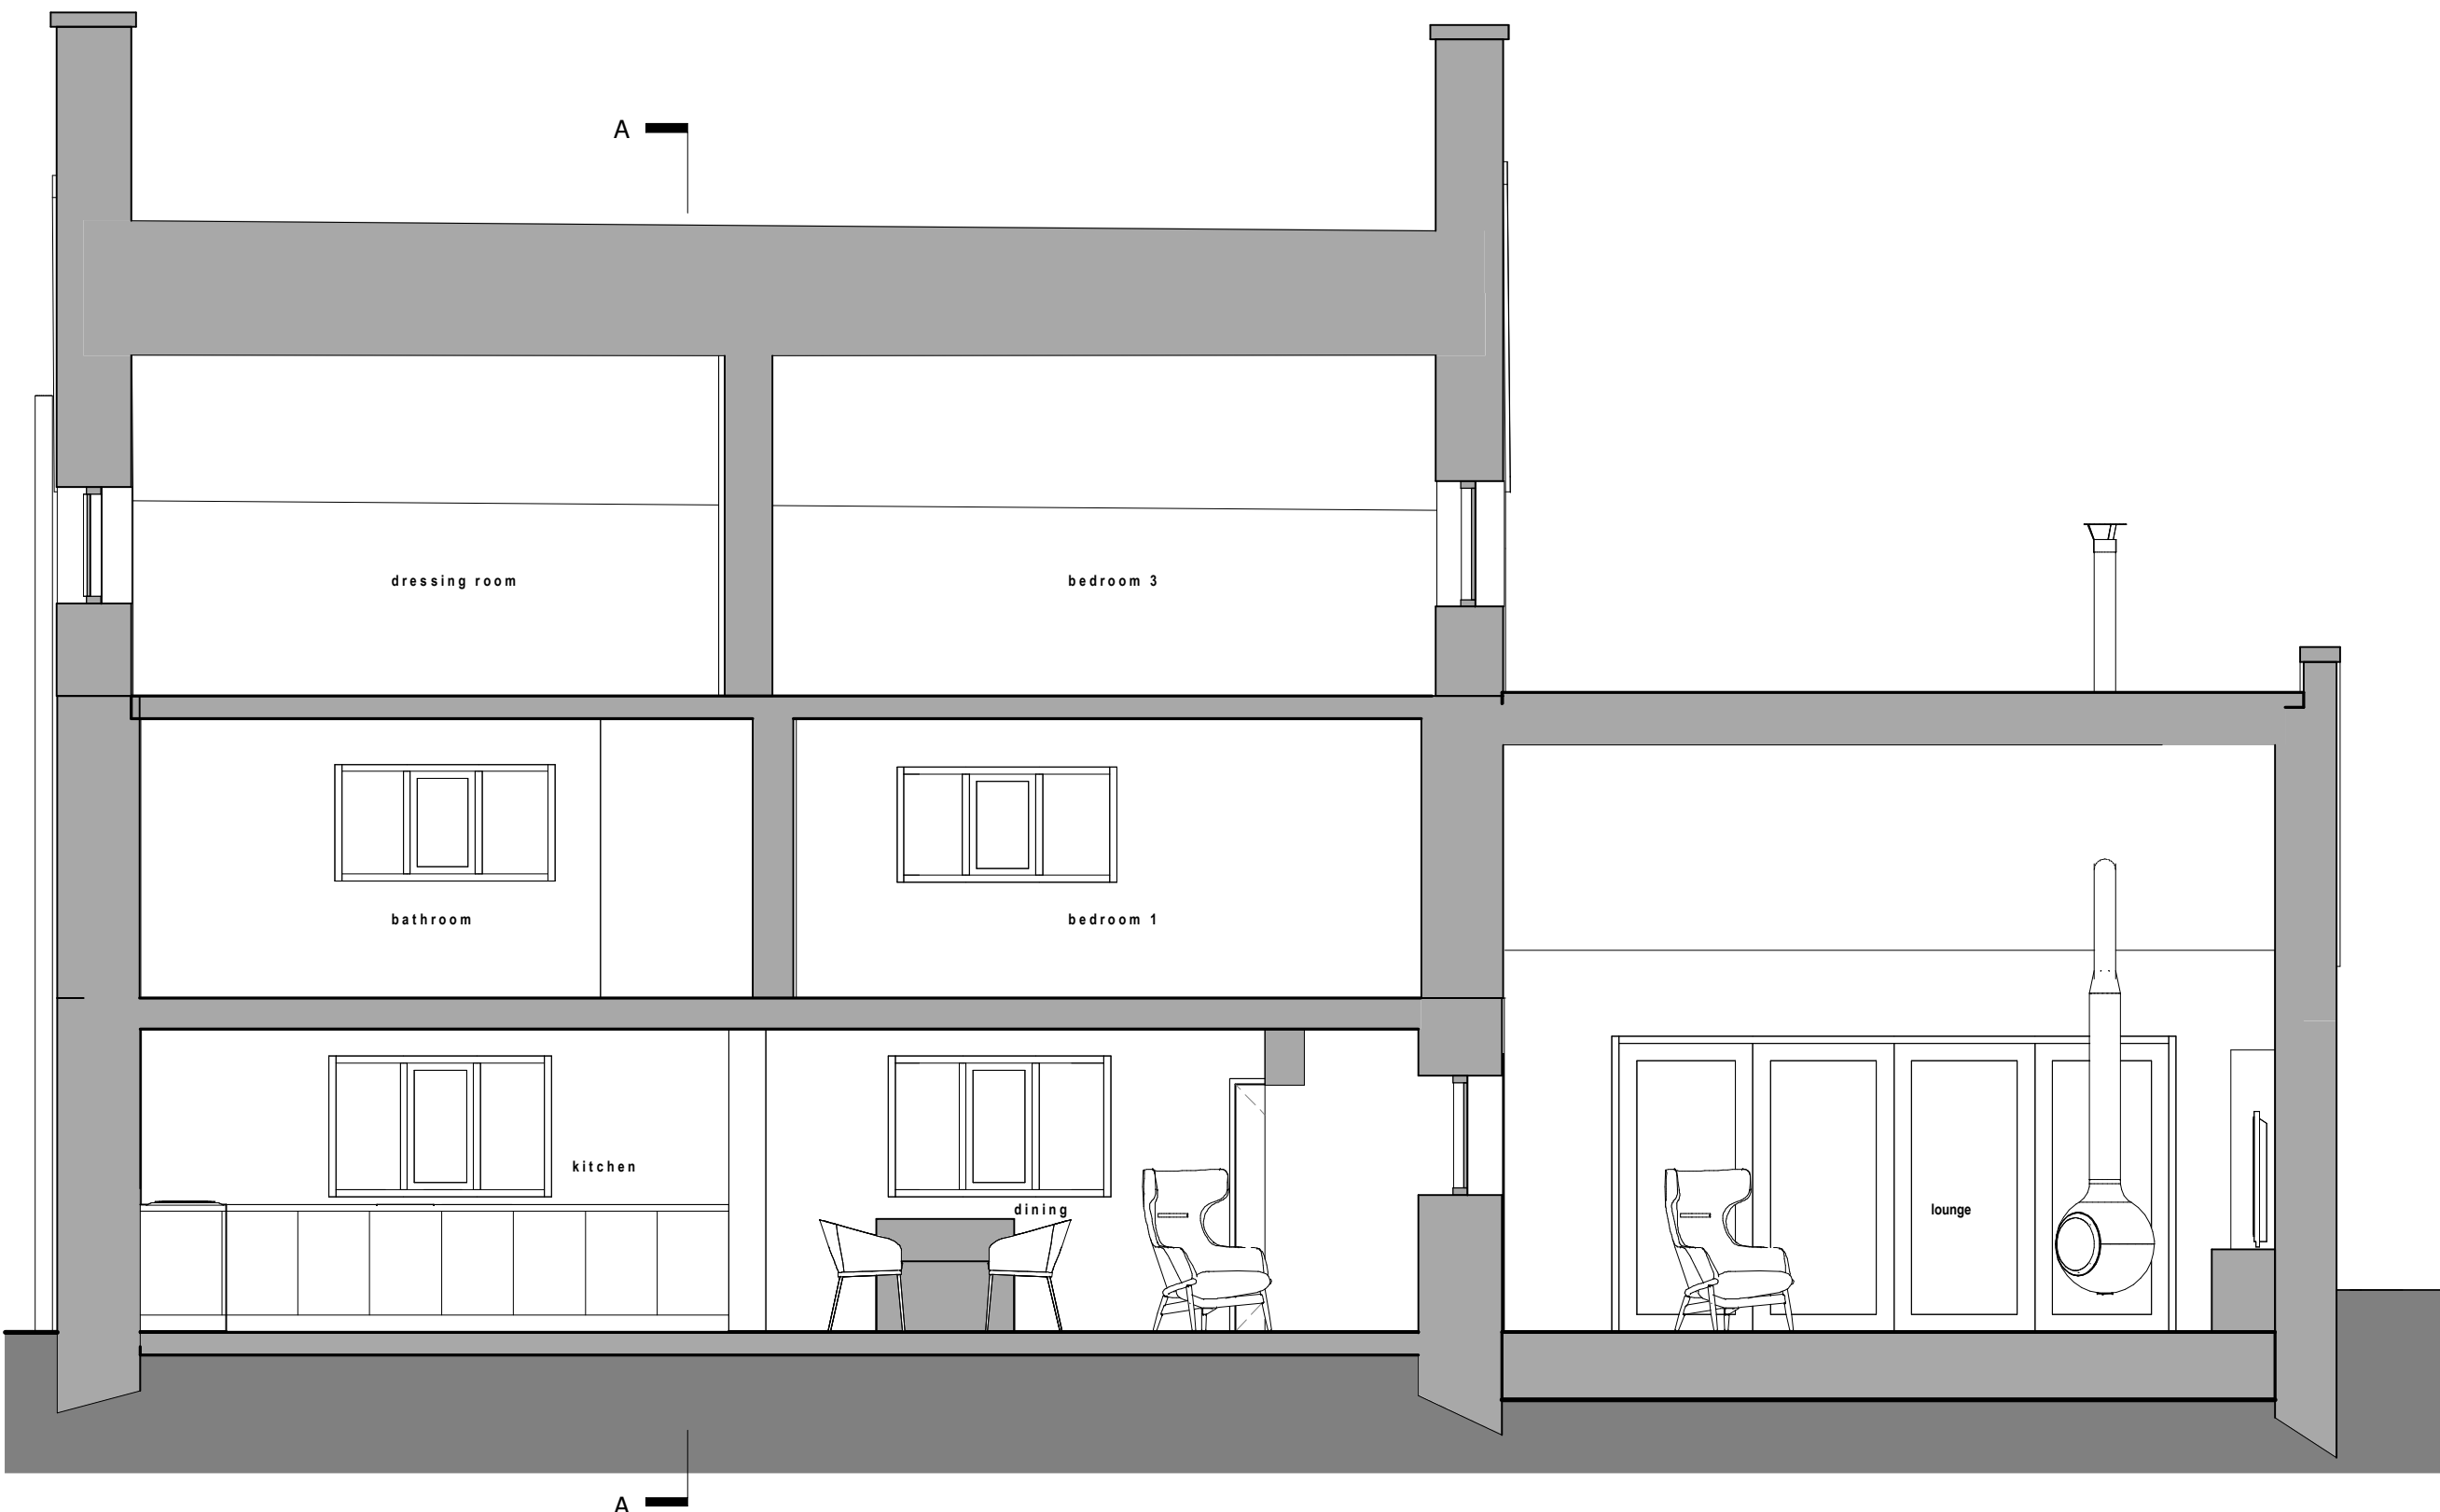


section A-A 'as proposed'

1:50



section B-B 'as proposed'

1:50

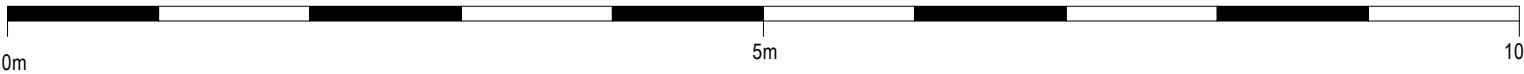

Rev	25/03/2025	AC	Amended to suit client comments																		
	Date	Drawn	Description																		
ctdarchitects			Clerk Bank House Clerk Bank LEEK Staffordshire ST13 5HE t: 01538 373477 f: 01538 386503 e : info@ctdarchitects.co.uk w : www.ctdarchitects.co.uk					ctd architects © 2025 • This drawing is copyright. • All dimensions to be checked on site before proceeding. • Contractor must notify the architect of any discrepancies before proceeding. • Contractor to check/adjust dimensions of new work to suit existing conditions. Do not assume existing structure or details are plumb, square or level. • All drawings to be read in conjunction with all other consultants drawings and specs.													
Client			Project					Scale	1 : 50	Size	A2	Drawn	AC	Chkd	KL	Date	20/03/25				
Mr & Mrs Hankinson			Longhurst Farmhouse Longhurst Farm, DIMMINGDALE, ST10 3AS					Status										PLANNING ISSUE			
			Title					Job No.			Drawing No			Rev.							
			Sections 'as proposed'					2340			AL58			A							