

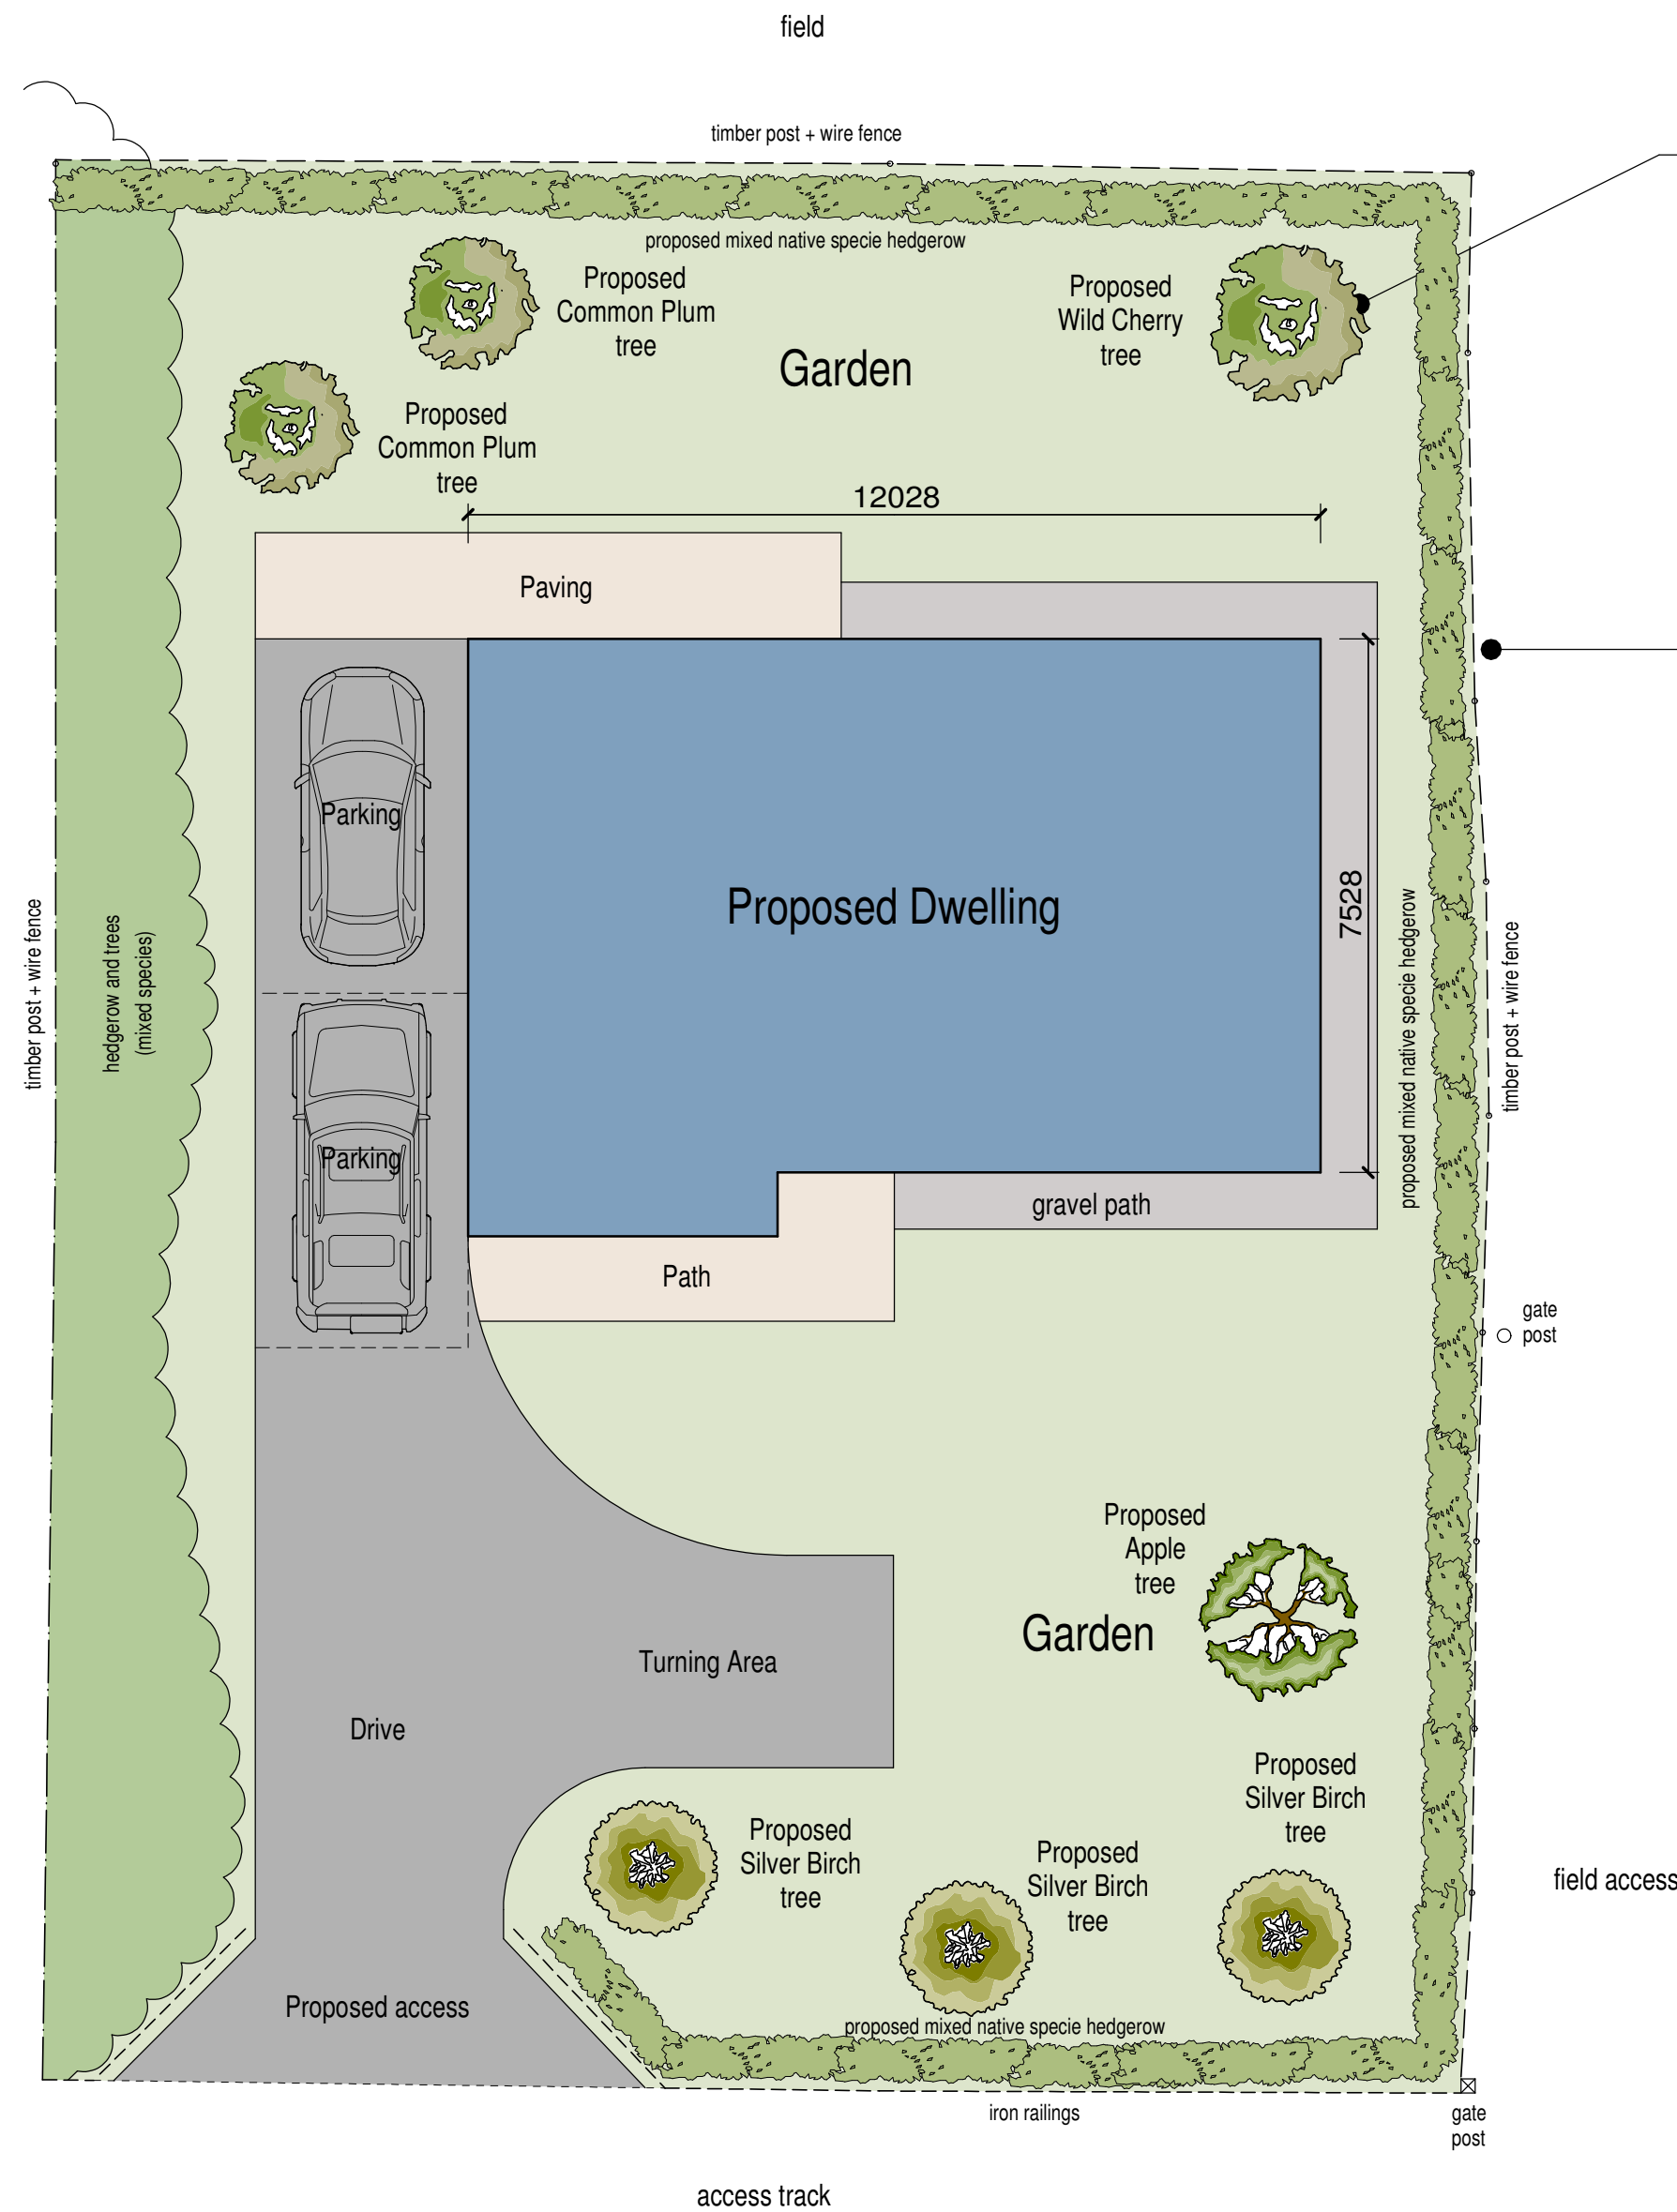


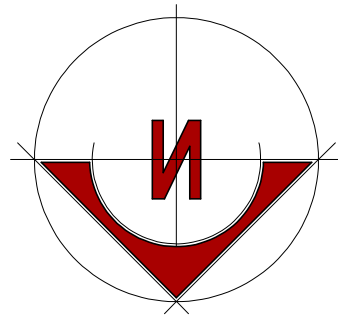

PROPOSED TREES
As a means of improving biodiversity on the site it is proposed that a combination of mixed native specie hedgerow and trees be included within the scheme. Trees shall include:
- 3 No. Silver Birch
- 1 No. Apple
- 2 No. Common Plum
- 1 No. Wild Cherry

PROPOSED HEDGEROW
A new mixed native hedgerow is to be planted behind the existing boundaries as indicated.
Hedgerow planting shall comprise of a double staggered row of a mixture of the following plants,
75% Crataegus monogyna (Hawthorn), 5% Corylus avellana (Hazel), 5% Prunus Spinosa (Blackthorn), 5% Ilex aquifolium (Holly), 5% Rosa canina (Dog Rose) + 5% Acer campestre (Field Maple).
Plants to be spaced in a double row, at 500mm staggered centres in both directions.
Newly planted hedgerows are to be protected with rabbit netting.

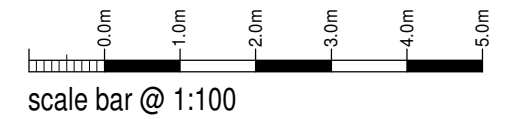

Mr & Mrs Bickley

Proposed Outline Planning for
Single Dwelling at
Basford View,
Cheddleton,
Staffordshire

Planning Proposal
Indicative Site Plan

Date	January 2023	Sheet	A2	Scale	1:100
Org No.	2022-2695-03	Rev.	B	Drawn	NAW
A - 23/01/2023 - TREES ADDED TO SCHEME TO ASSIST WITH BIODIVERSITY					
B - 18/04/2023 - TITLE SHEET AMENDED					



10 Cawdry Buildings, Fountain Street, Leek. ST13 6JP
Telephone: 01538 386002
E-mail: info@sammonsltd.co.uk
Web: www.sammonsltd.co.uk

This drawing is copyright.
All dimensions must be checked prior to commencement.