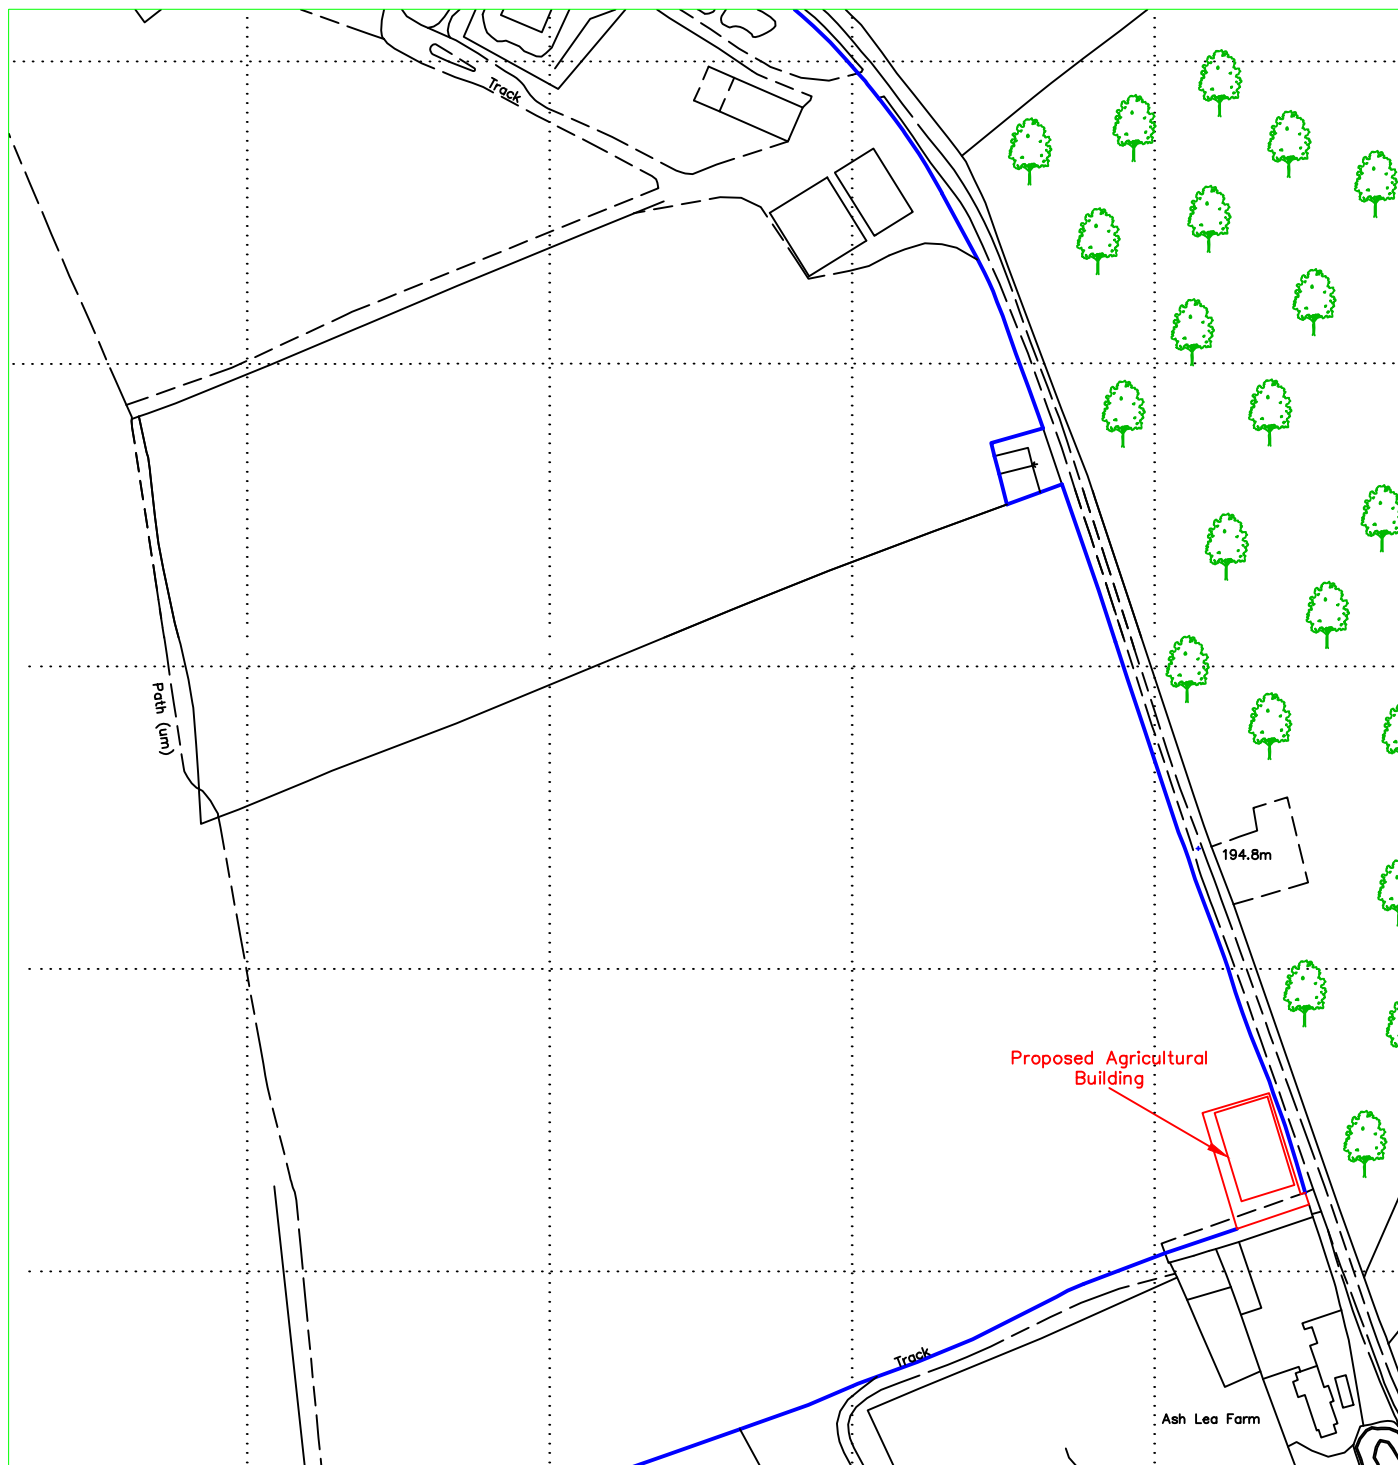


Reproduced from Ordnance Survey digital map data, 1:2500 scale, by permission of Ordnance Survey on behalf of The Controller of His Majesty's Stationery Office.
© Crown copyright. All rights reserved.

Client:	P F Tideswell Springfield Farm, Alton	Drawn: Joanne Harrison	Designed:
Project:	Proposed Agricultural Building	Checked:	Approved:
Title:	Location plan	Index no.:	Date: 28/03/2025
J C Harrison Planning & Admin Services jo@jcharrison.co.uk 07792 144155		Scales: 1:2500 @ A4	
		Drg. No. 1224-001	Rev.