



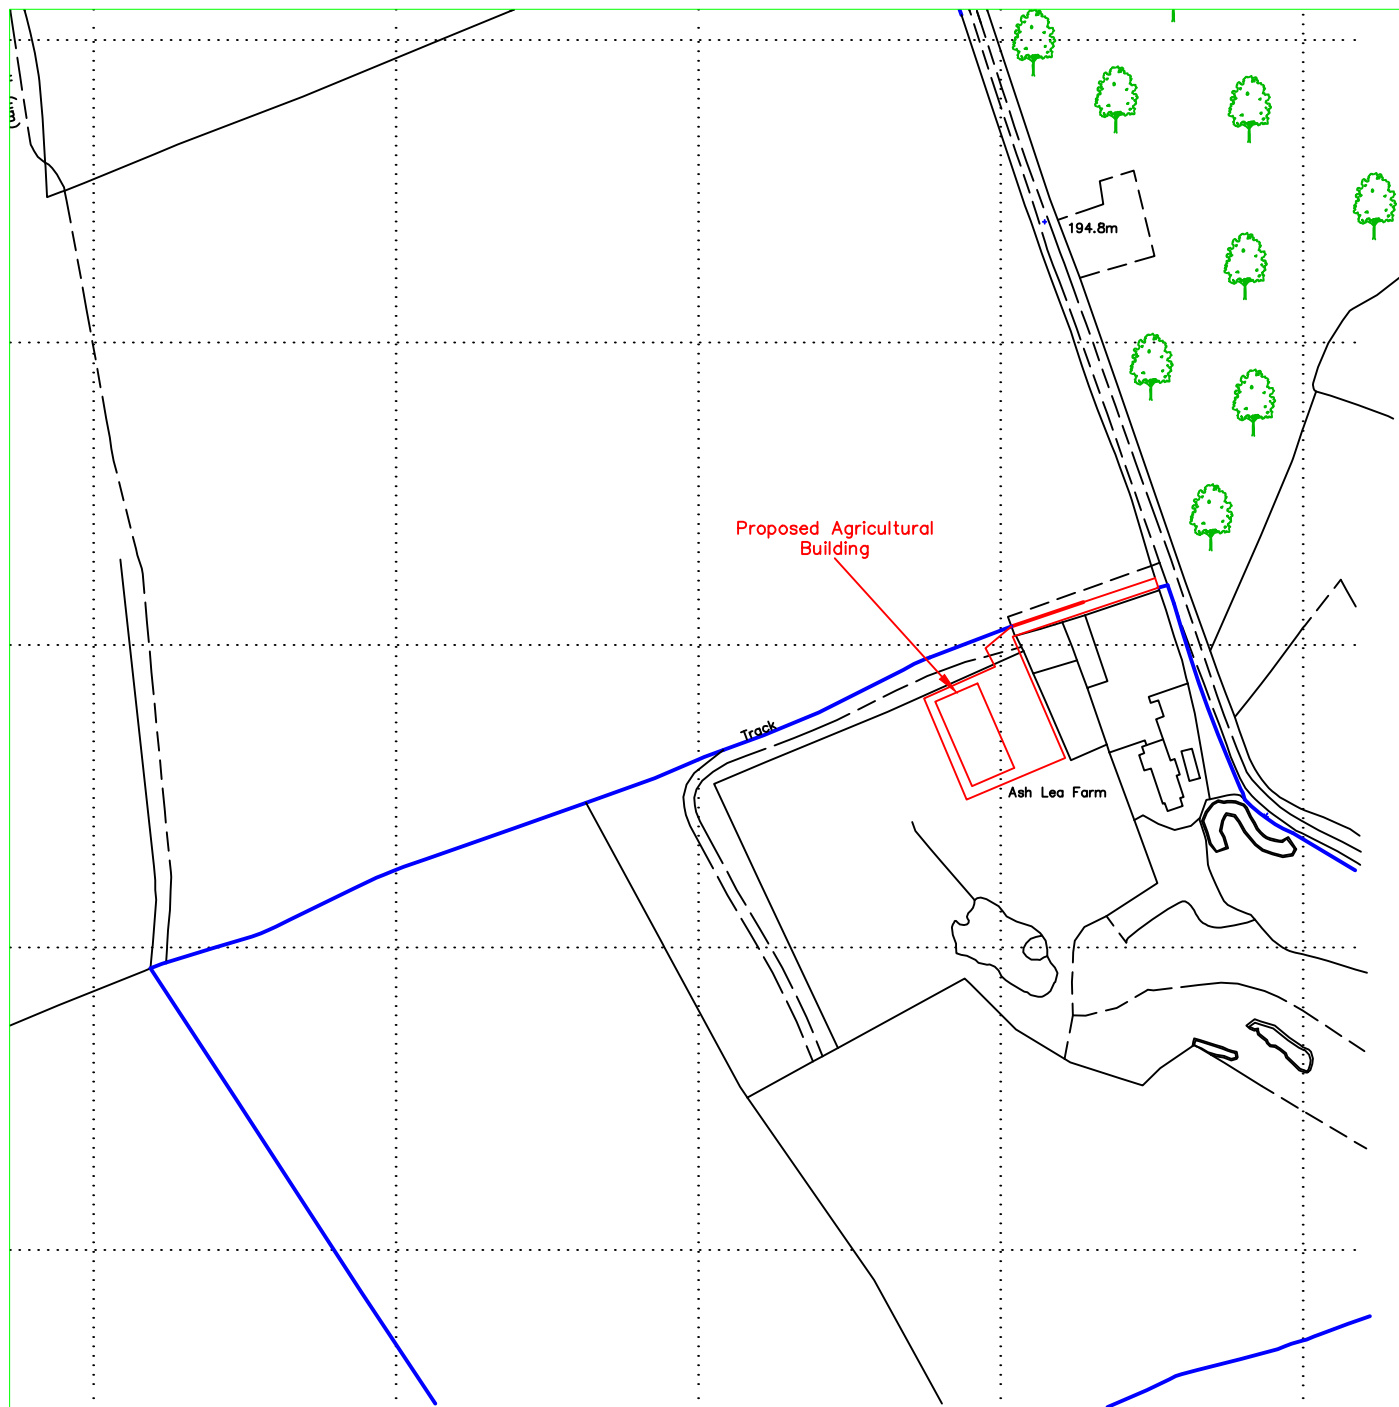

Ordnance Survey (c) Crown Copyright 2025. All rights reserved. Licence number 100022432

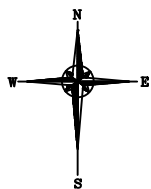

Reproduced from Ordnance Survey digital map data, 1:2500 scale, by permission of Ordnance Survey on behalf of The Controller of His Majesty's Stationery Office.
© Crown copyright. All rights reserved.

Client:	Mr J Tideswell Ashlea Farm, Alton	Drawn:	Designed:	
		Joanne Harrison		
Project:	Proposed Agricultural Building	Checked:	Approved:	
		Index no.:	Date: 31/03/2025	
Title:	Location plan	Scales: 1:2500 @ A4		
		Drg. No.		Rev.
J C Harrison Planning & Admin Services jo@jcharrison.co.uk 07792 144155		1226-001		