
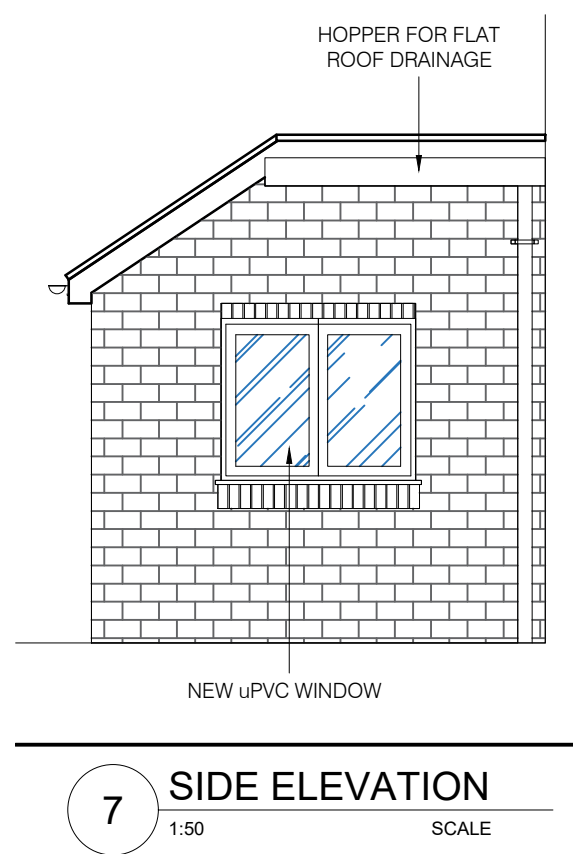
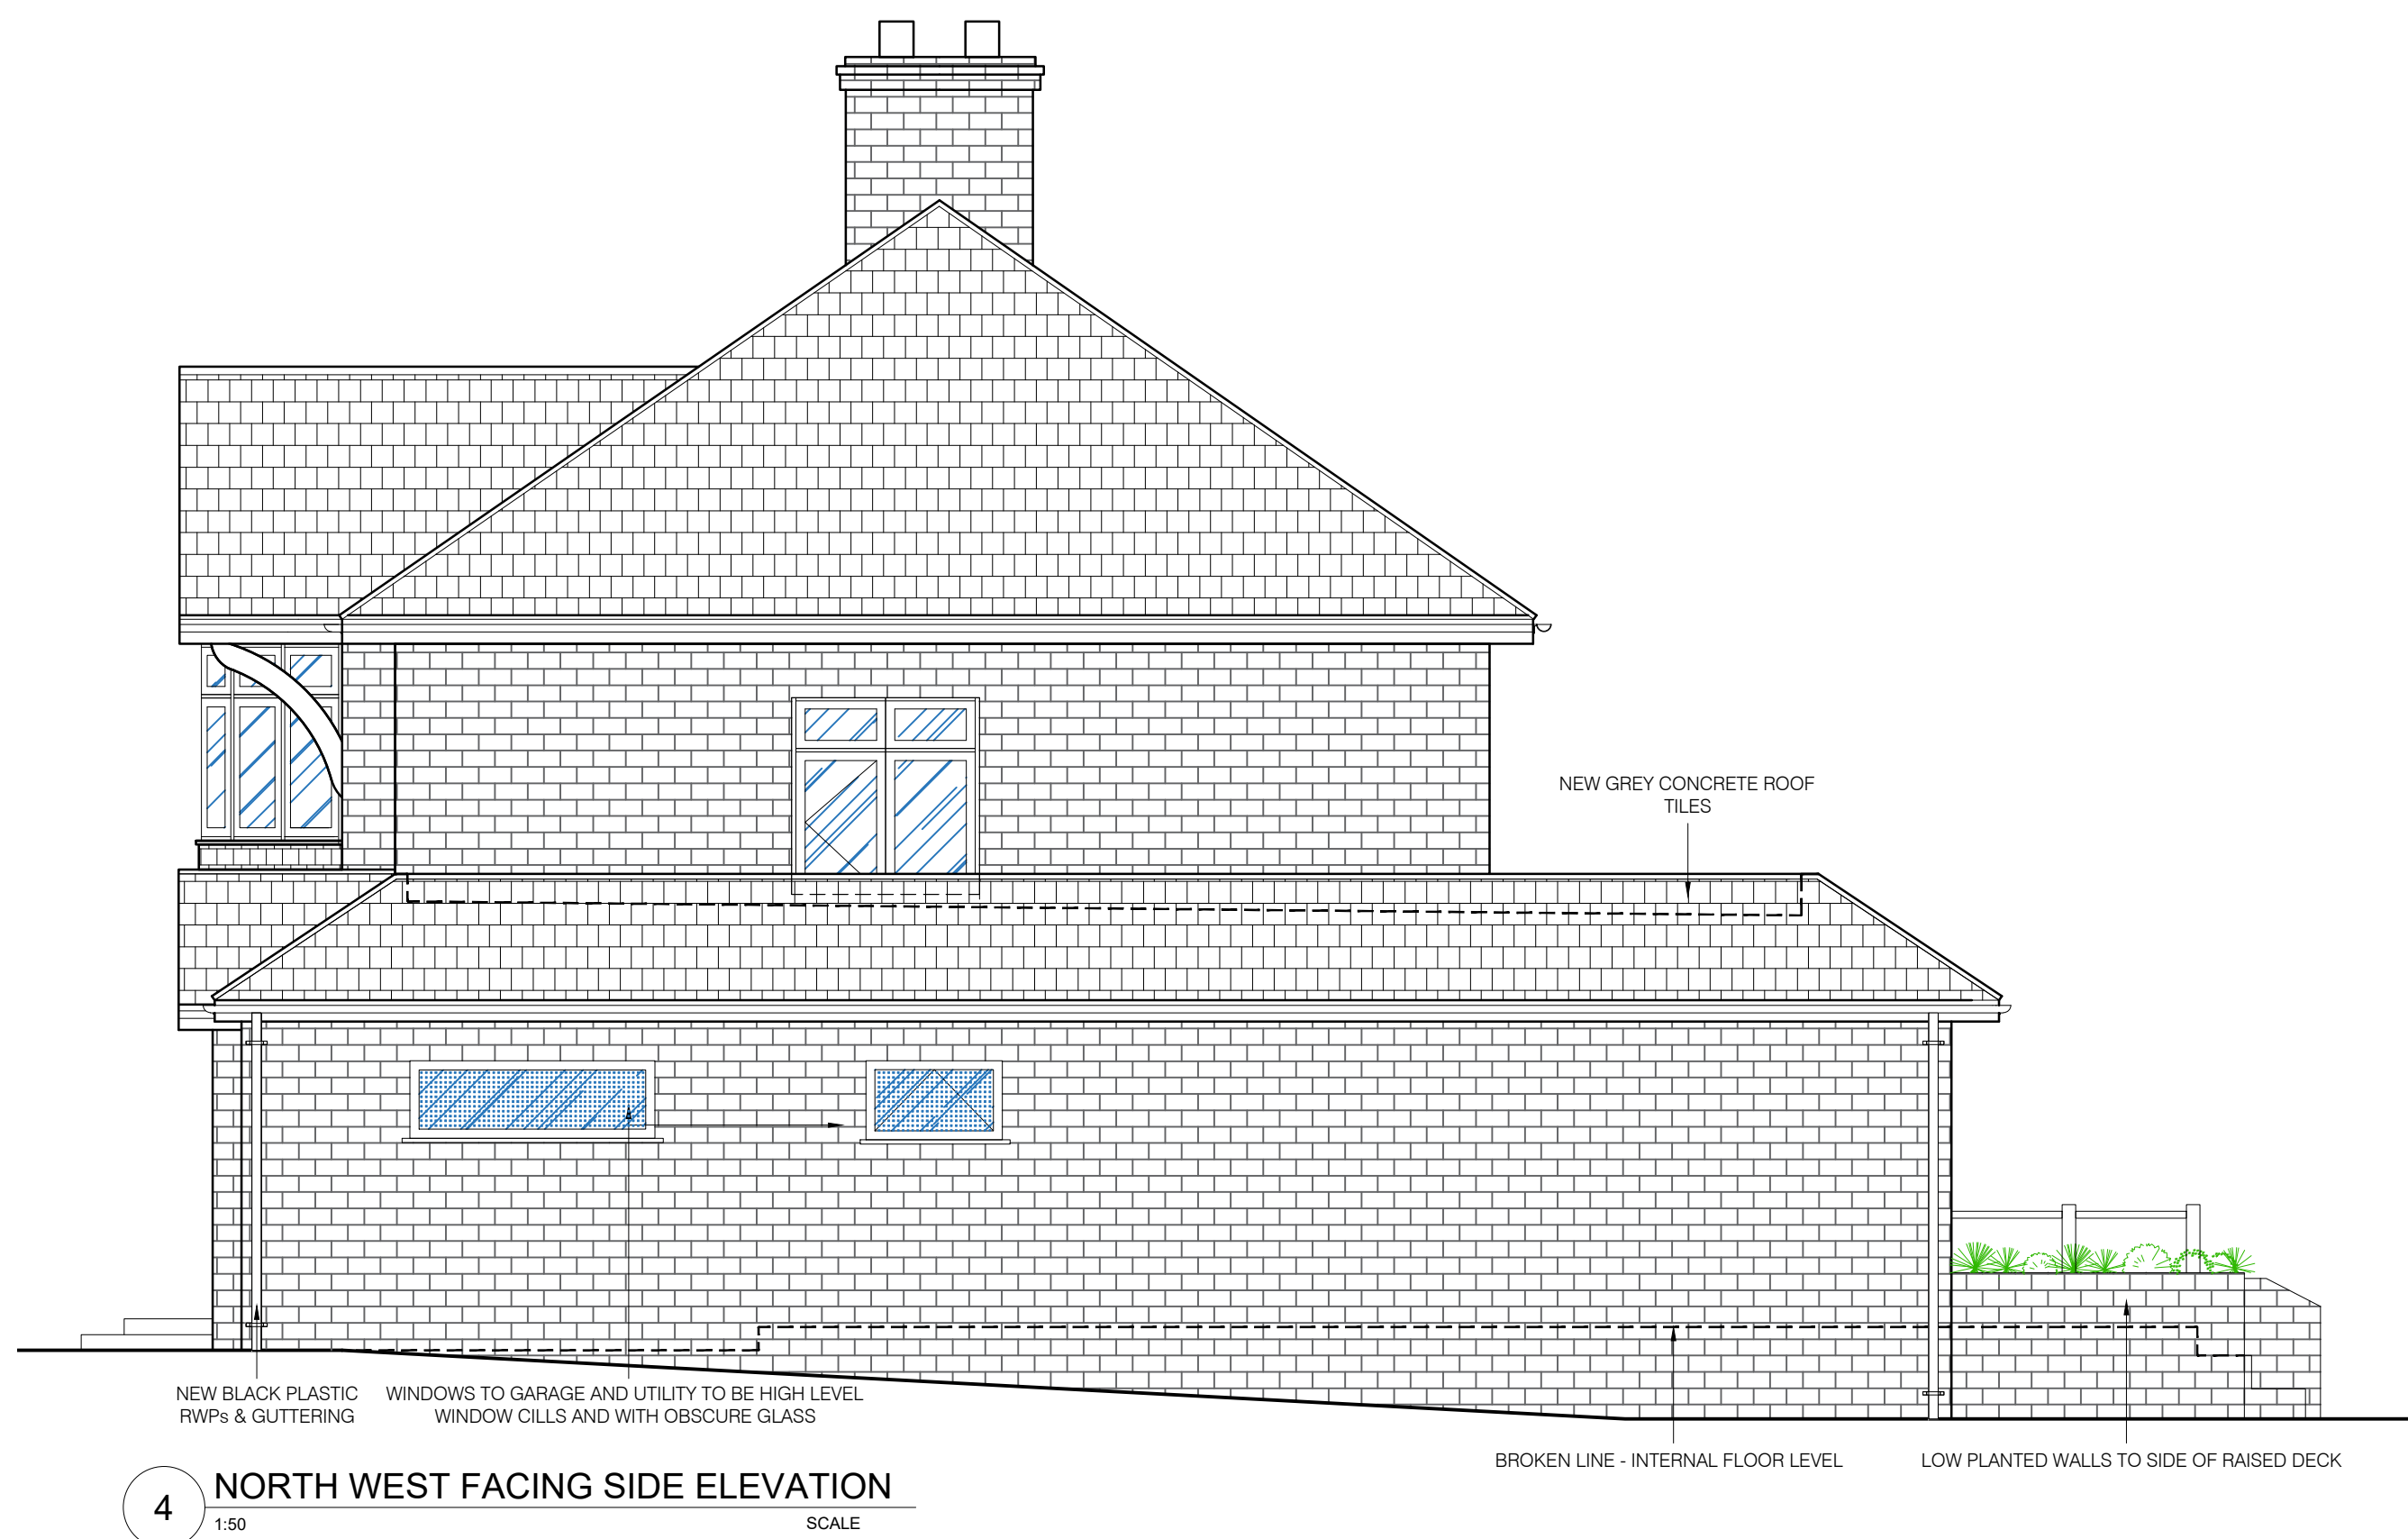
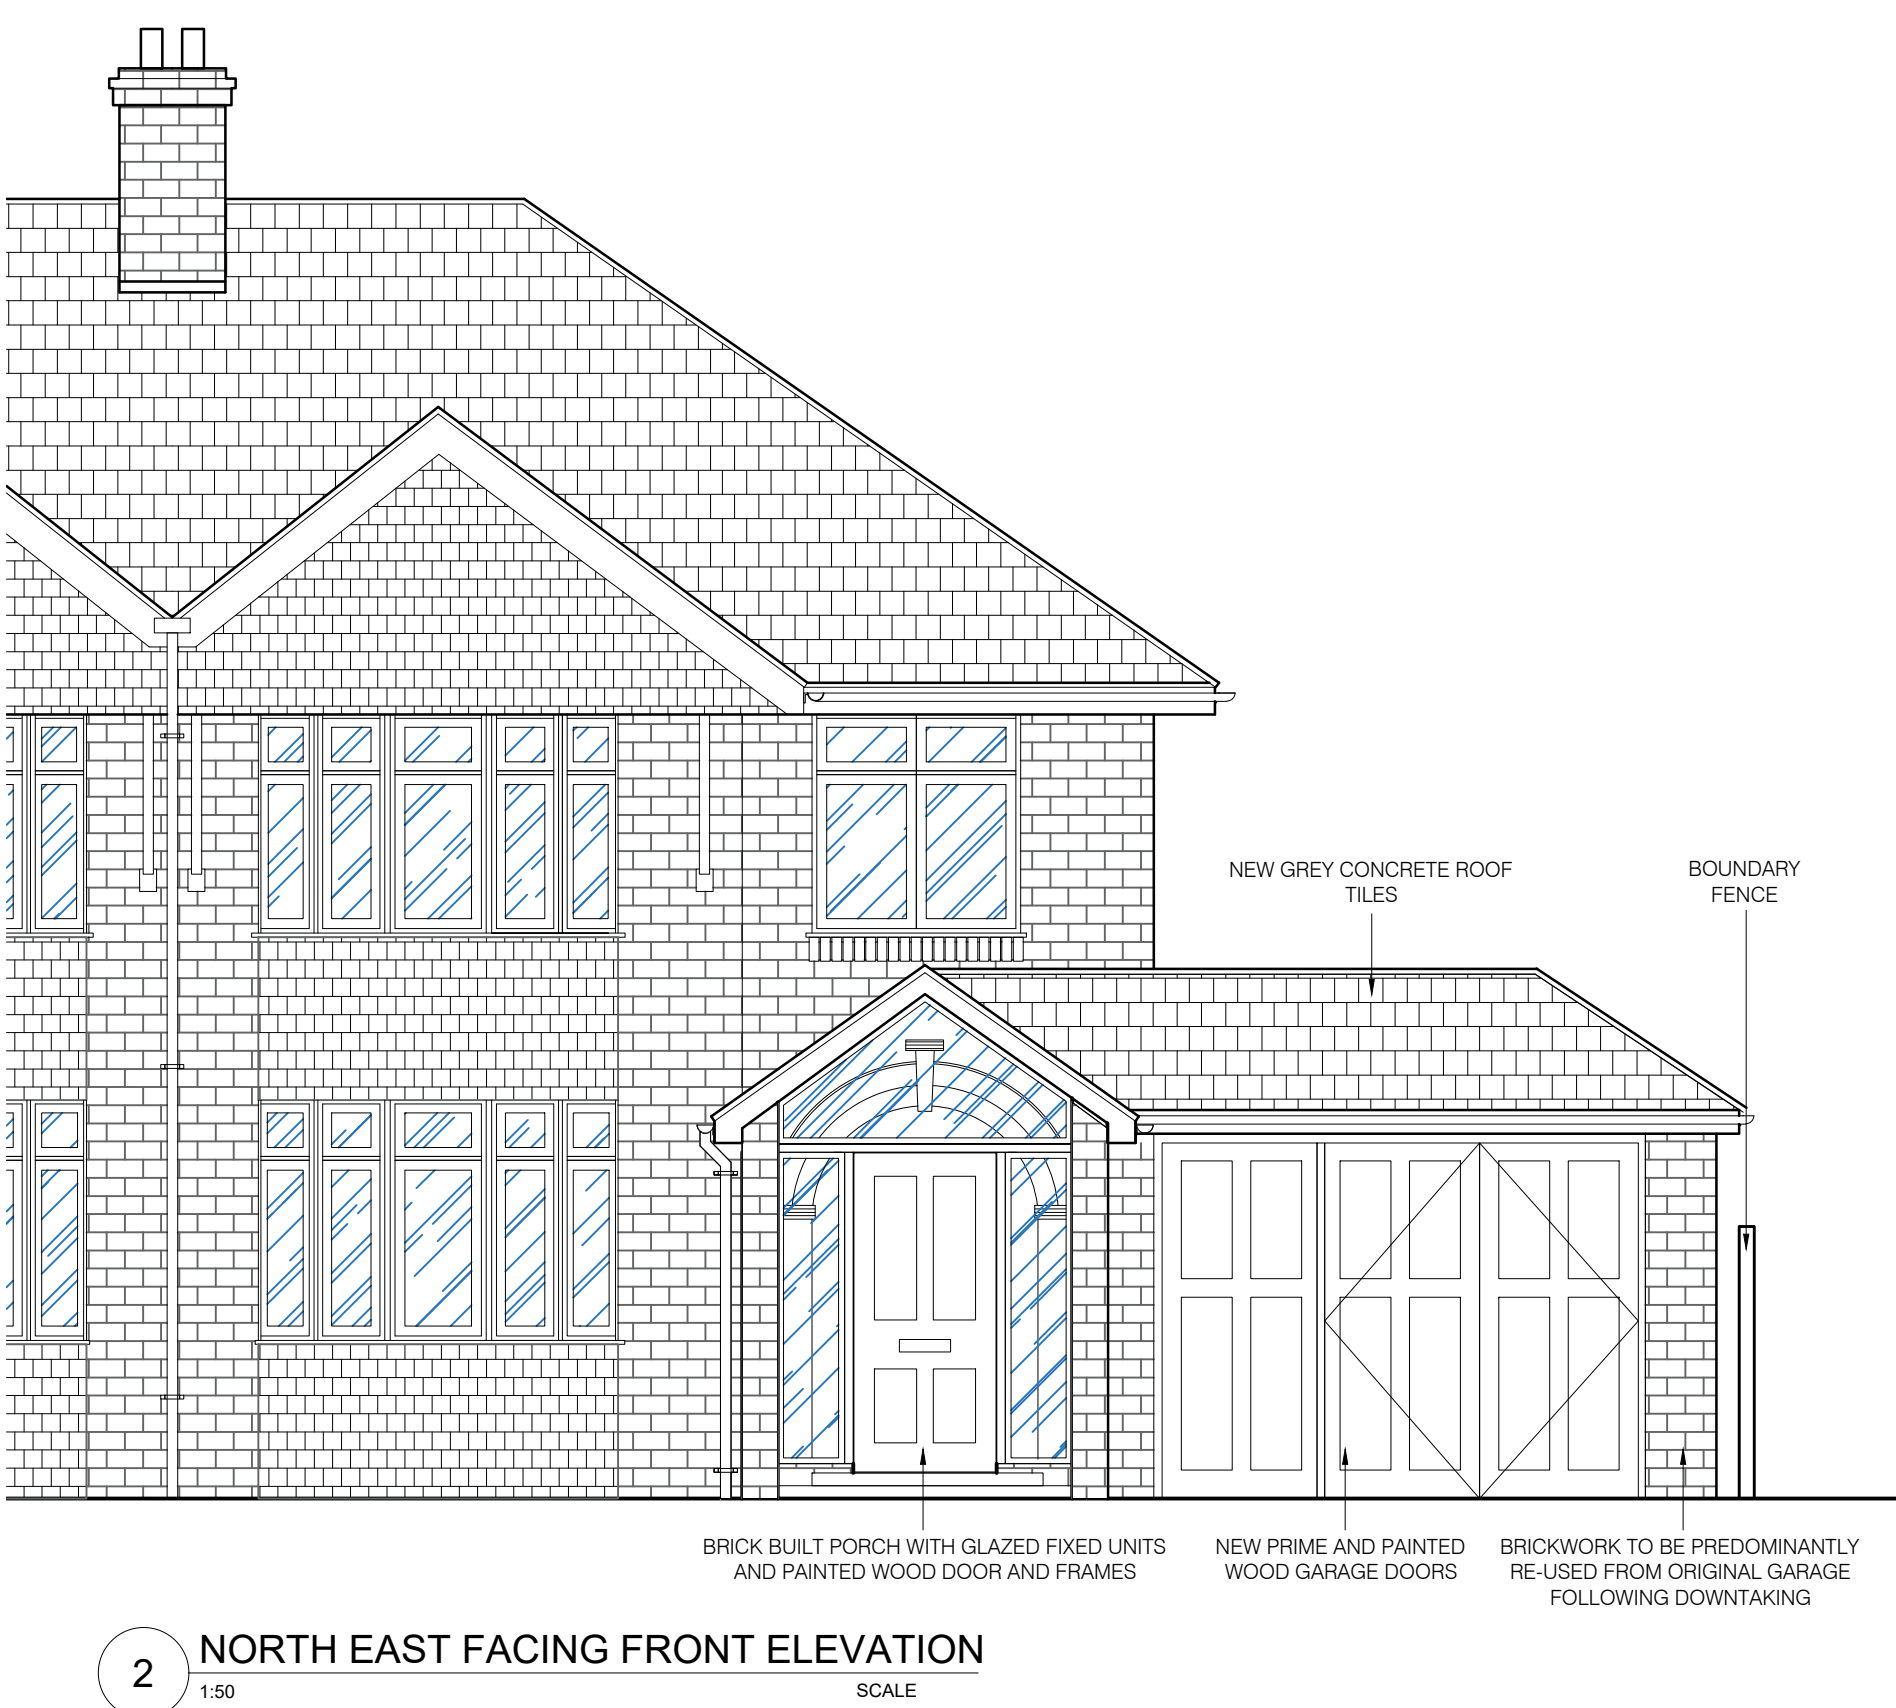
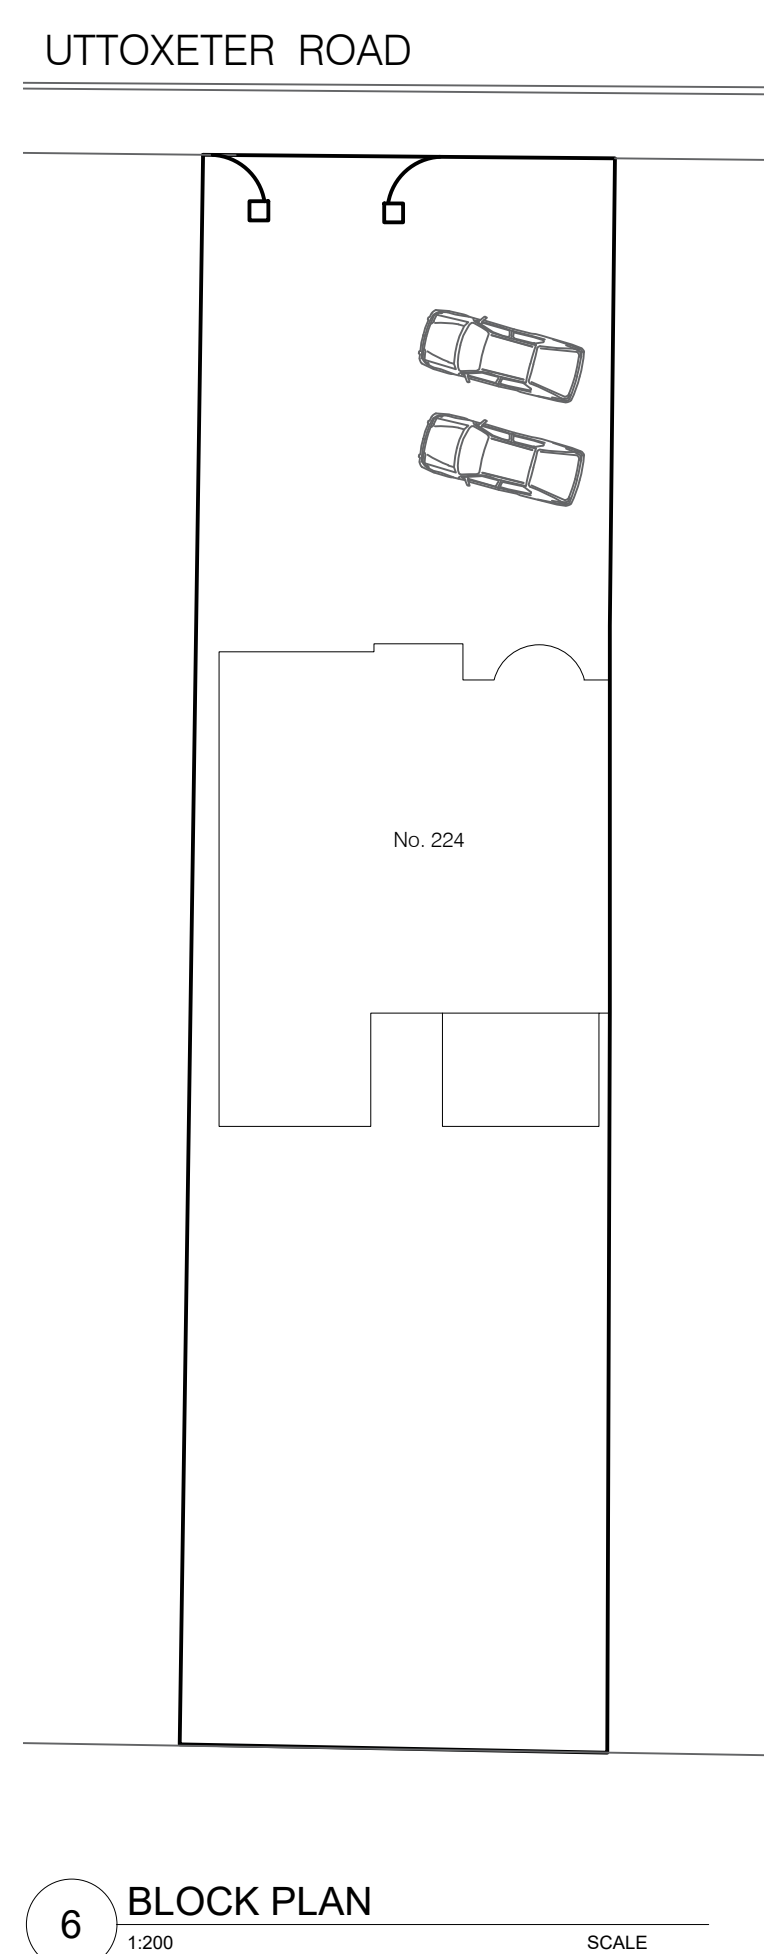
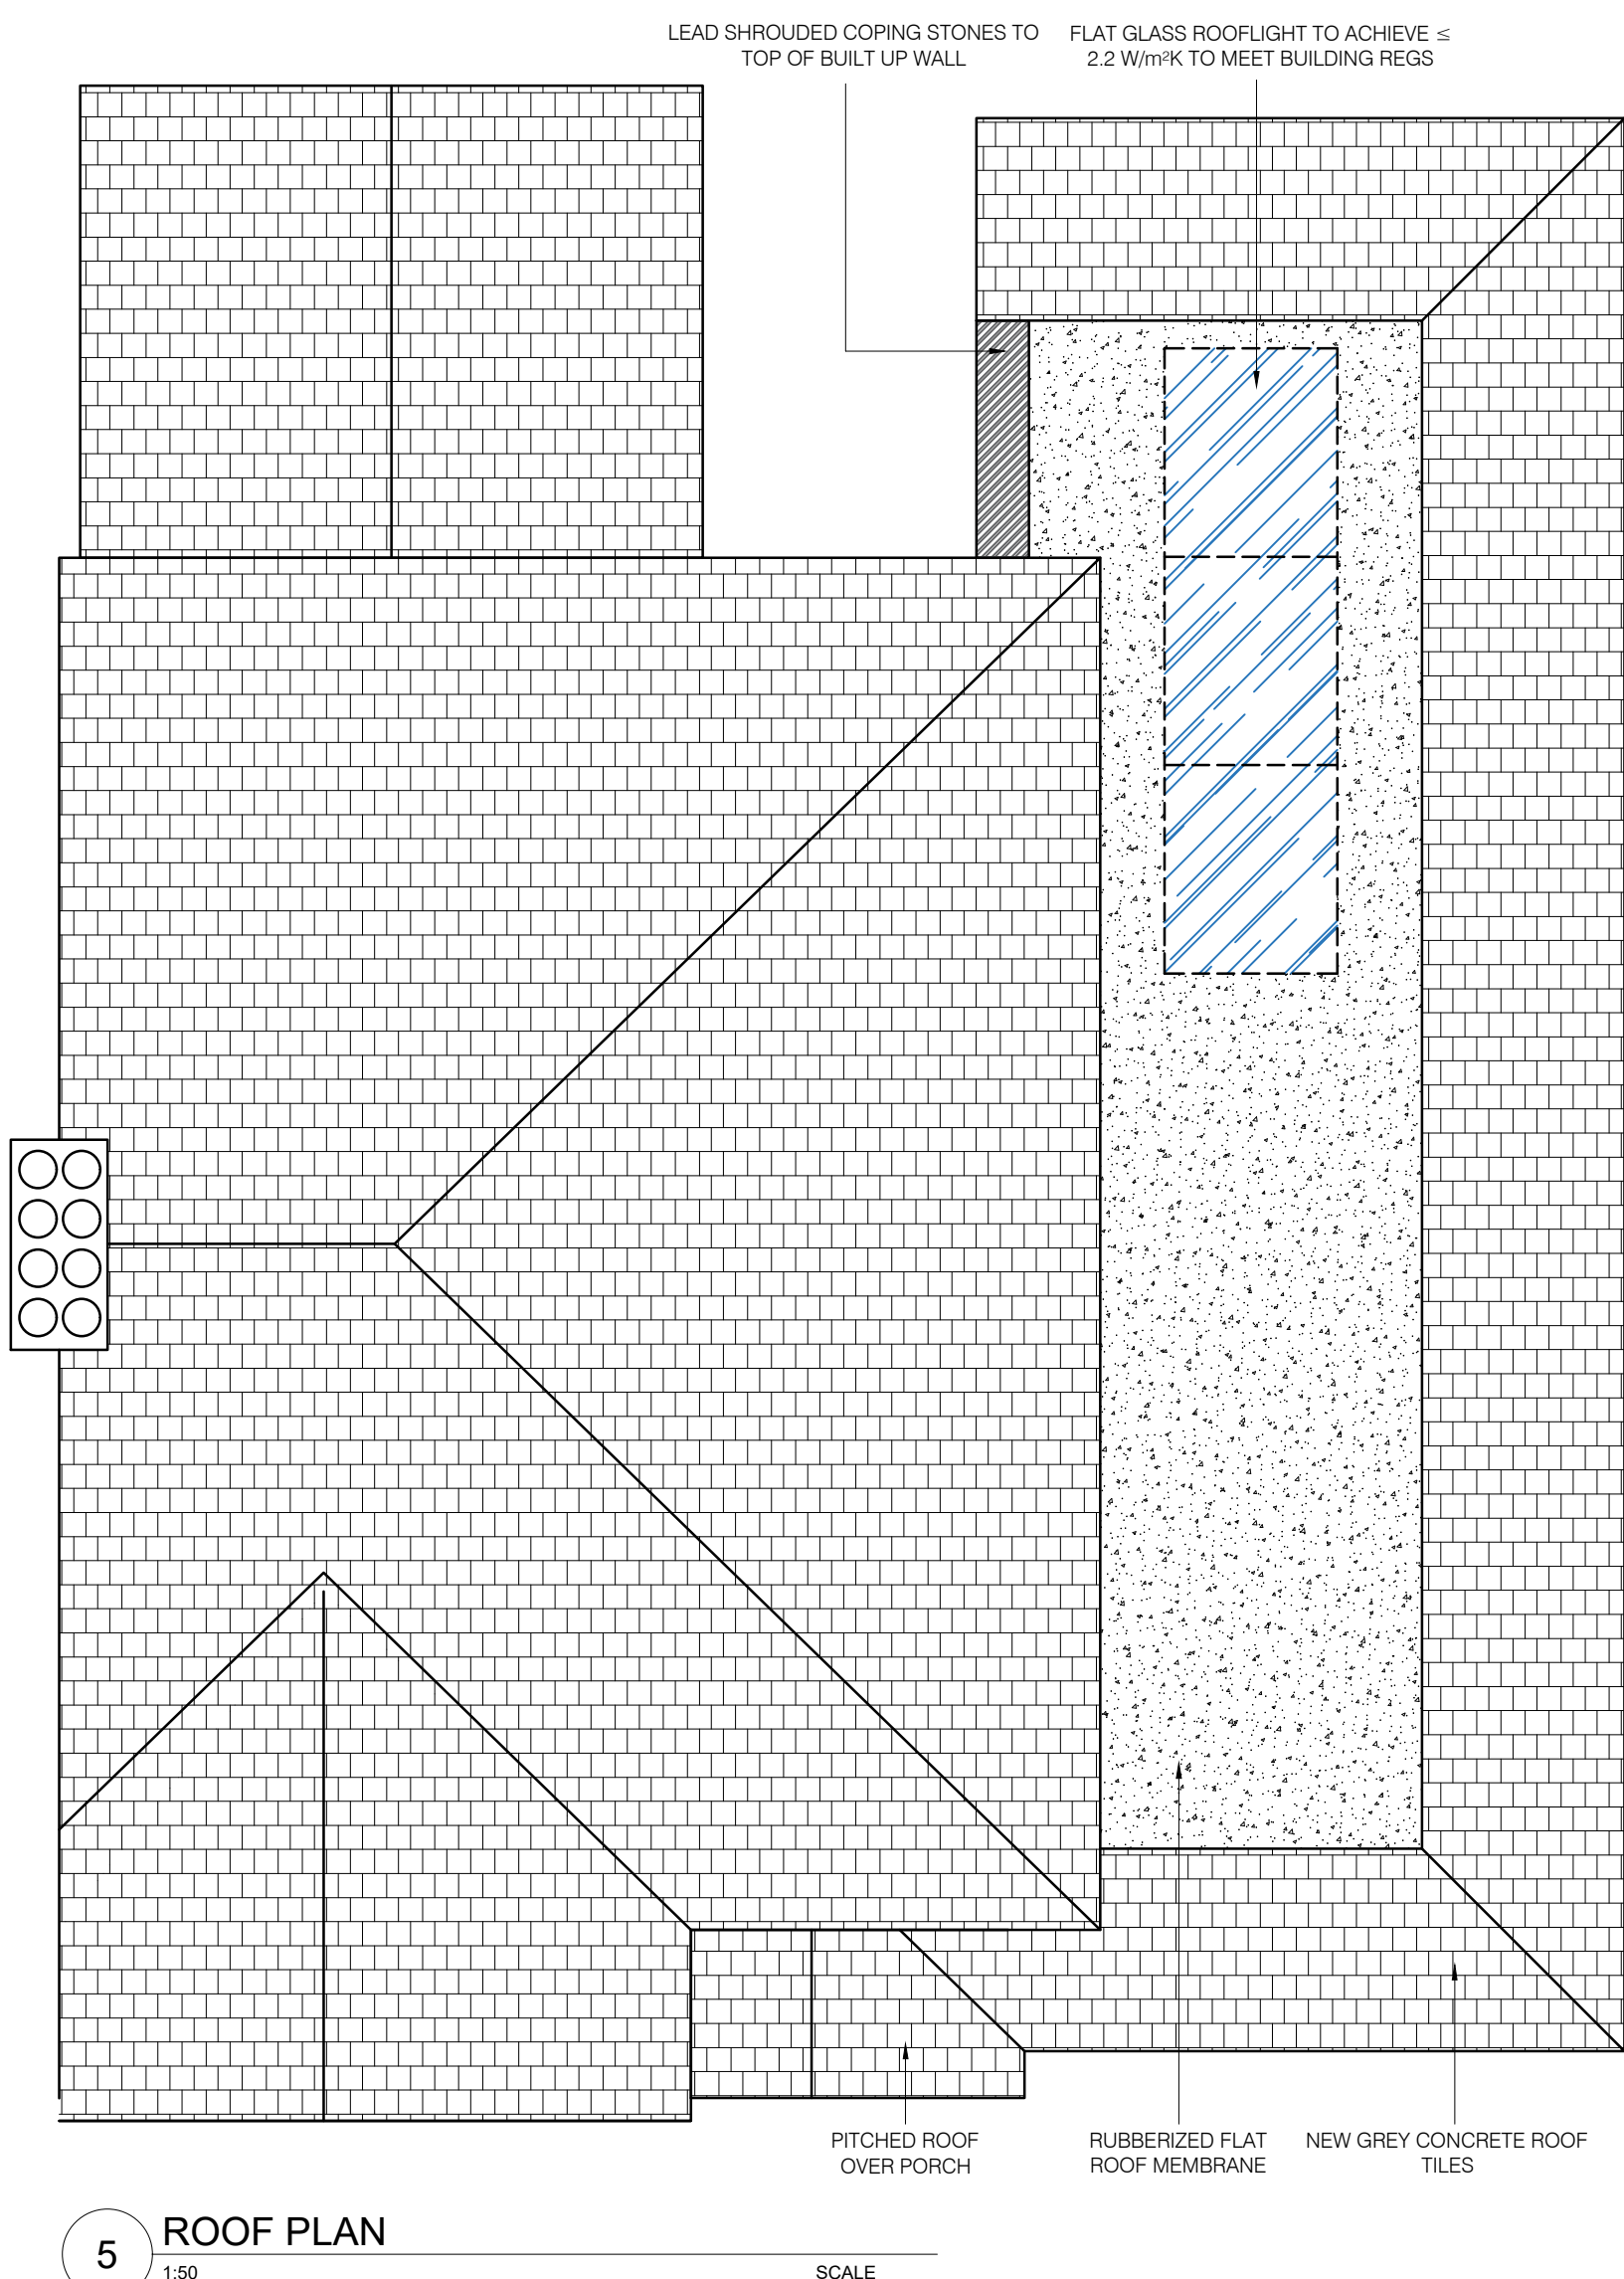
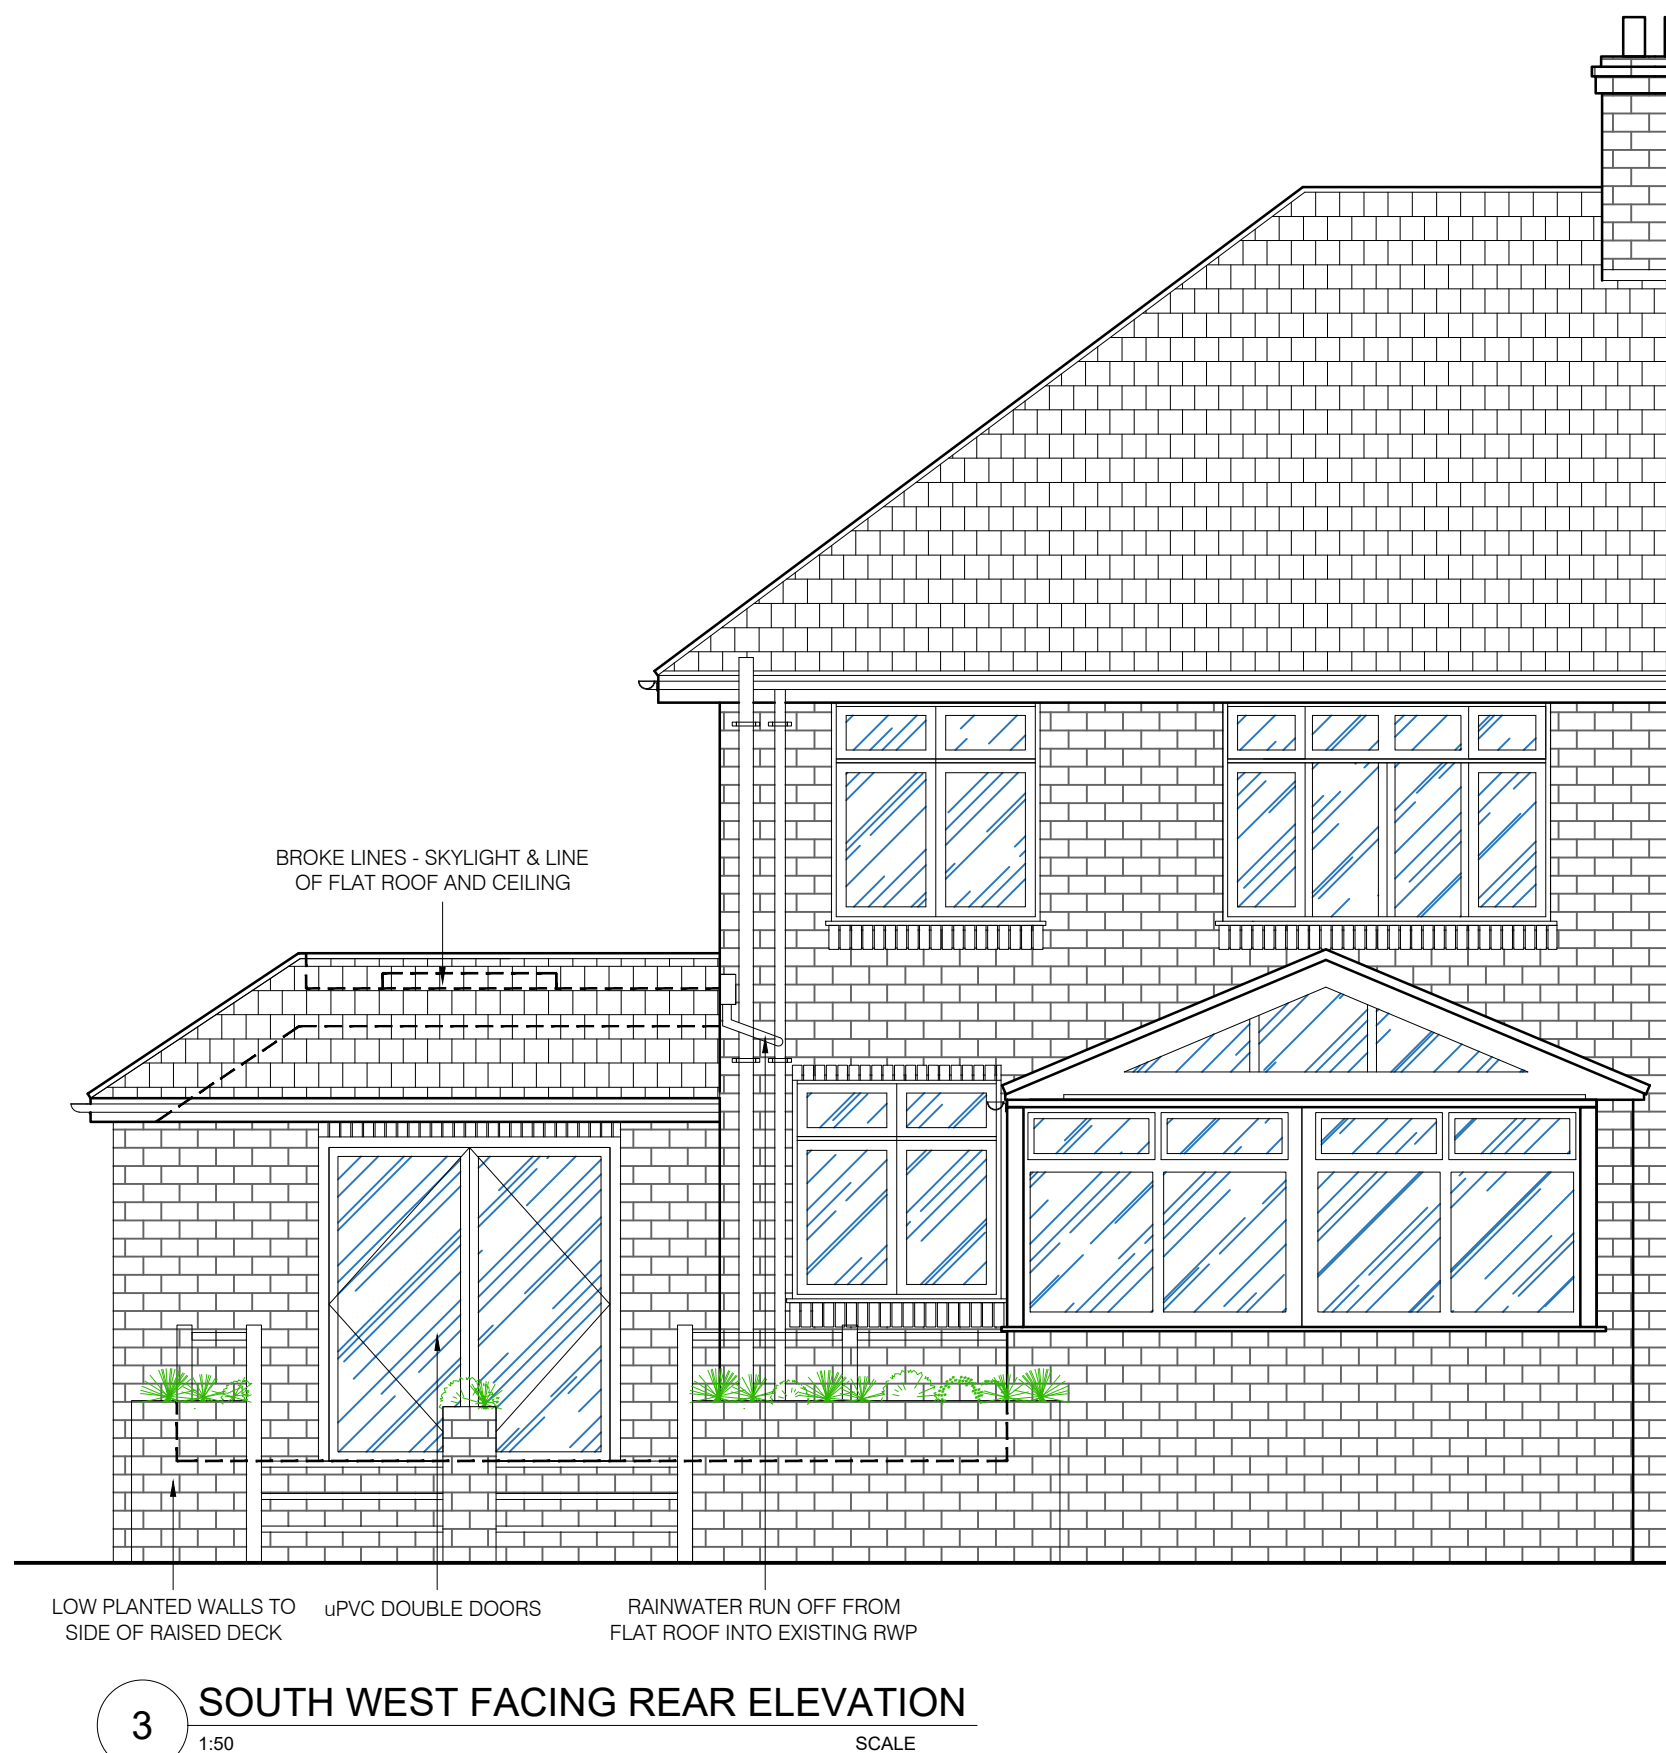


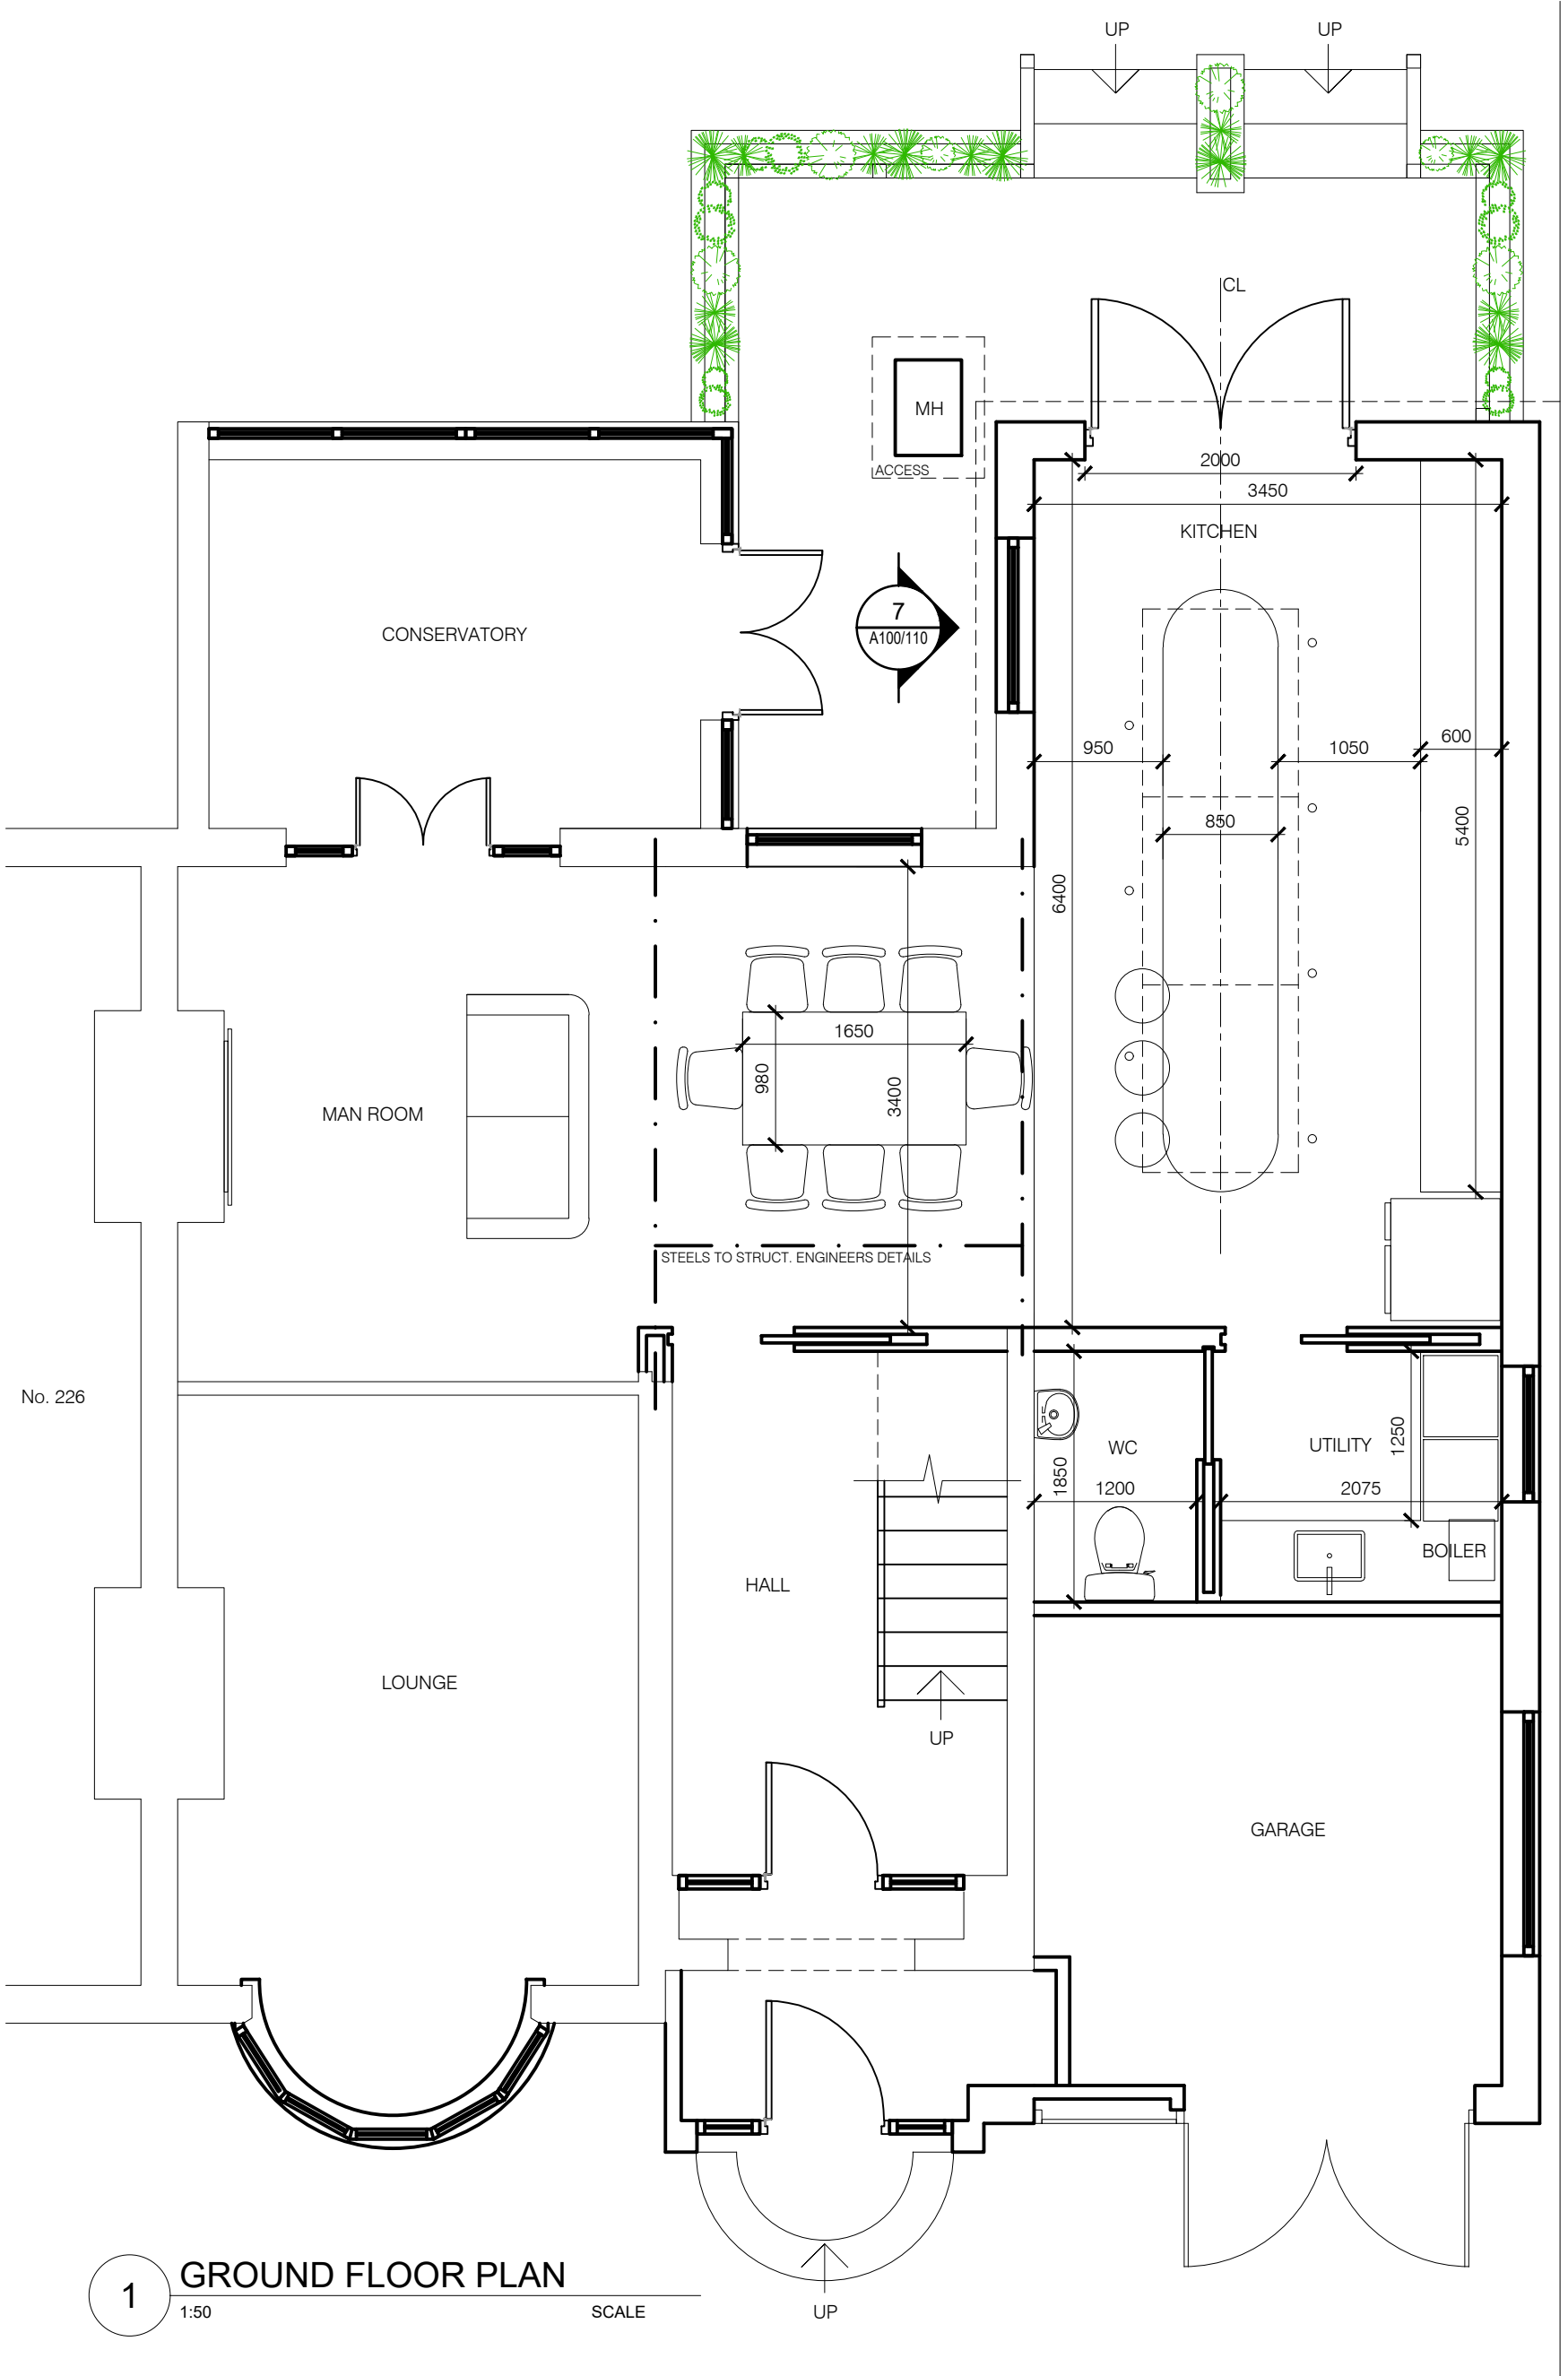

Figured dimensions to take preference over those scaled. All dimensions to be checked on site before commencement of any work or shop drawings. This drawing is to be read in conjunction with the specification when existing.

| Rev | by | Date | Comment |
|-----|----|------|---------|
| *   |    |      |         |

CLIENT  
MR & MRS FLANNAGAN

PROJECT  
224 UTTOXETER RD  
BLYTHE BRIDGE  
STAFFS, ST11 9JR

TITLE  
PROPOSED PLANS & ELEVATIONS

DRAWN  
JDB

CHECKED  
--

SCALE @ A1  
1:50; 1:200

DATE  
MARCH 2025

DRAWING NO.  
1000/110/

Scale bar: 0 to 50,000 MILLIMETRES

North arrow pointing North