




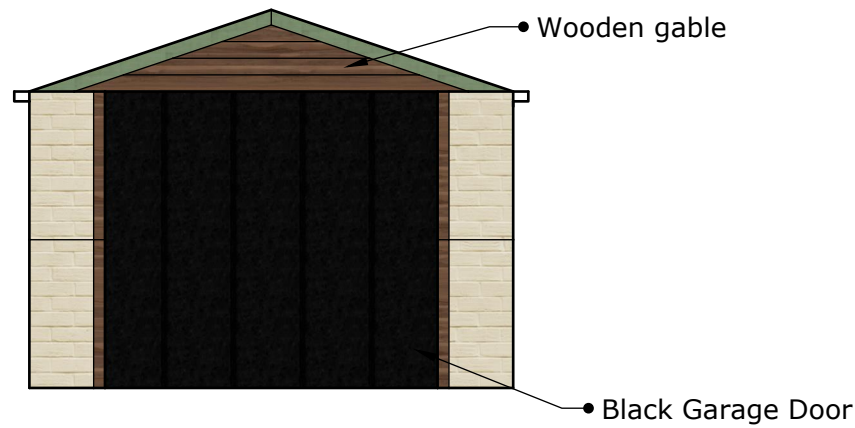


Existing Northerly Elevation
Scale (1:50)

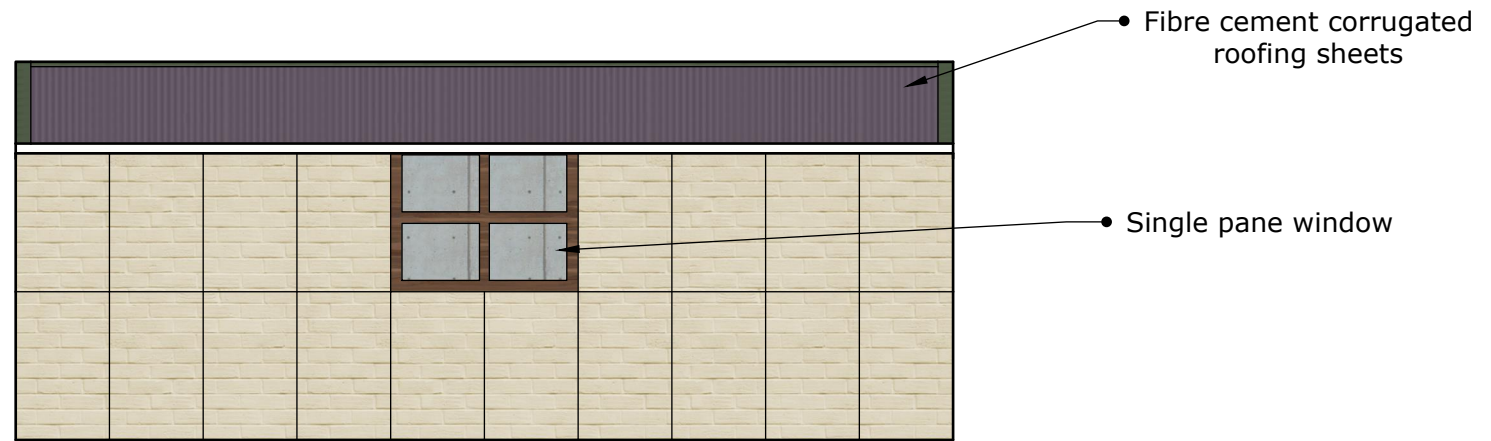


Existing Westerly Elevation
Scale (1:50)

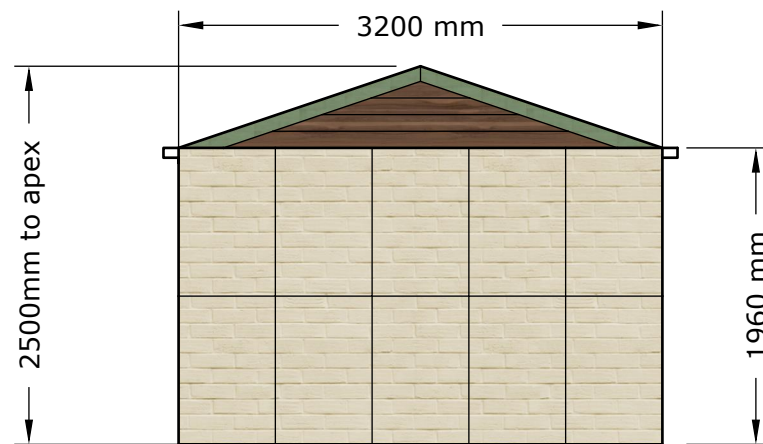

Existing Southerly Elevation
Scale (1:50)

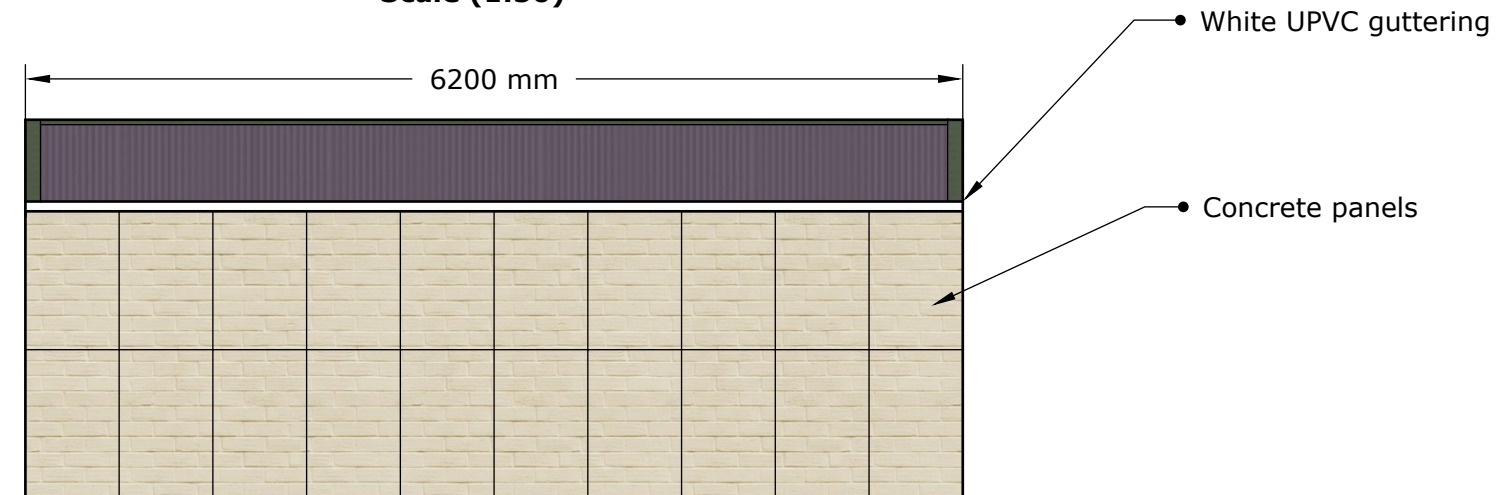

Existing Easterly Elevation
Scale (1:50)

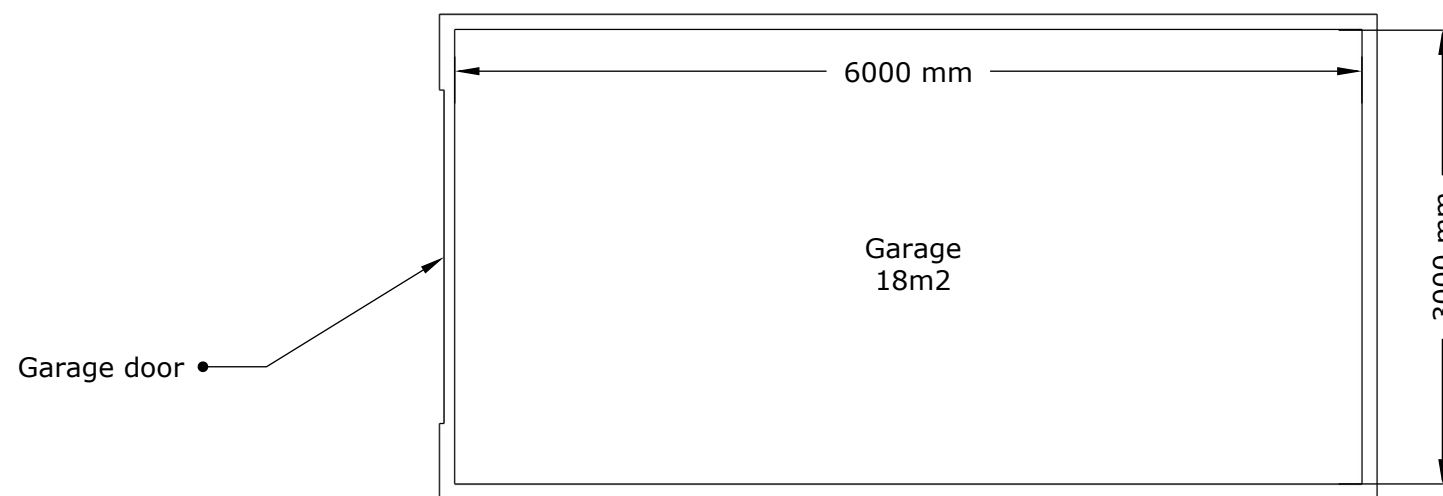

Existing Ground Floor Plan
Scale (1:50)



PROJECT
Replace concrete sectional garage with brick/block built garage
TITLE
Existing Plans
SCALE
1:50, 1:100 @ A3
DRAWN
28/03/25
REVISION NUMBER
-