
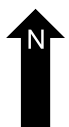
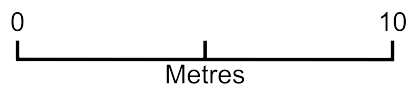


Layout Plan / 9 Springcroft

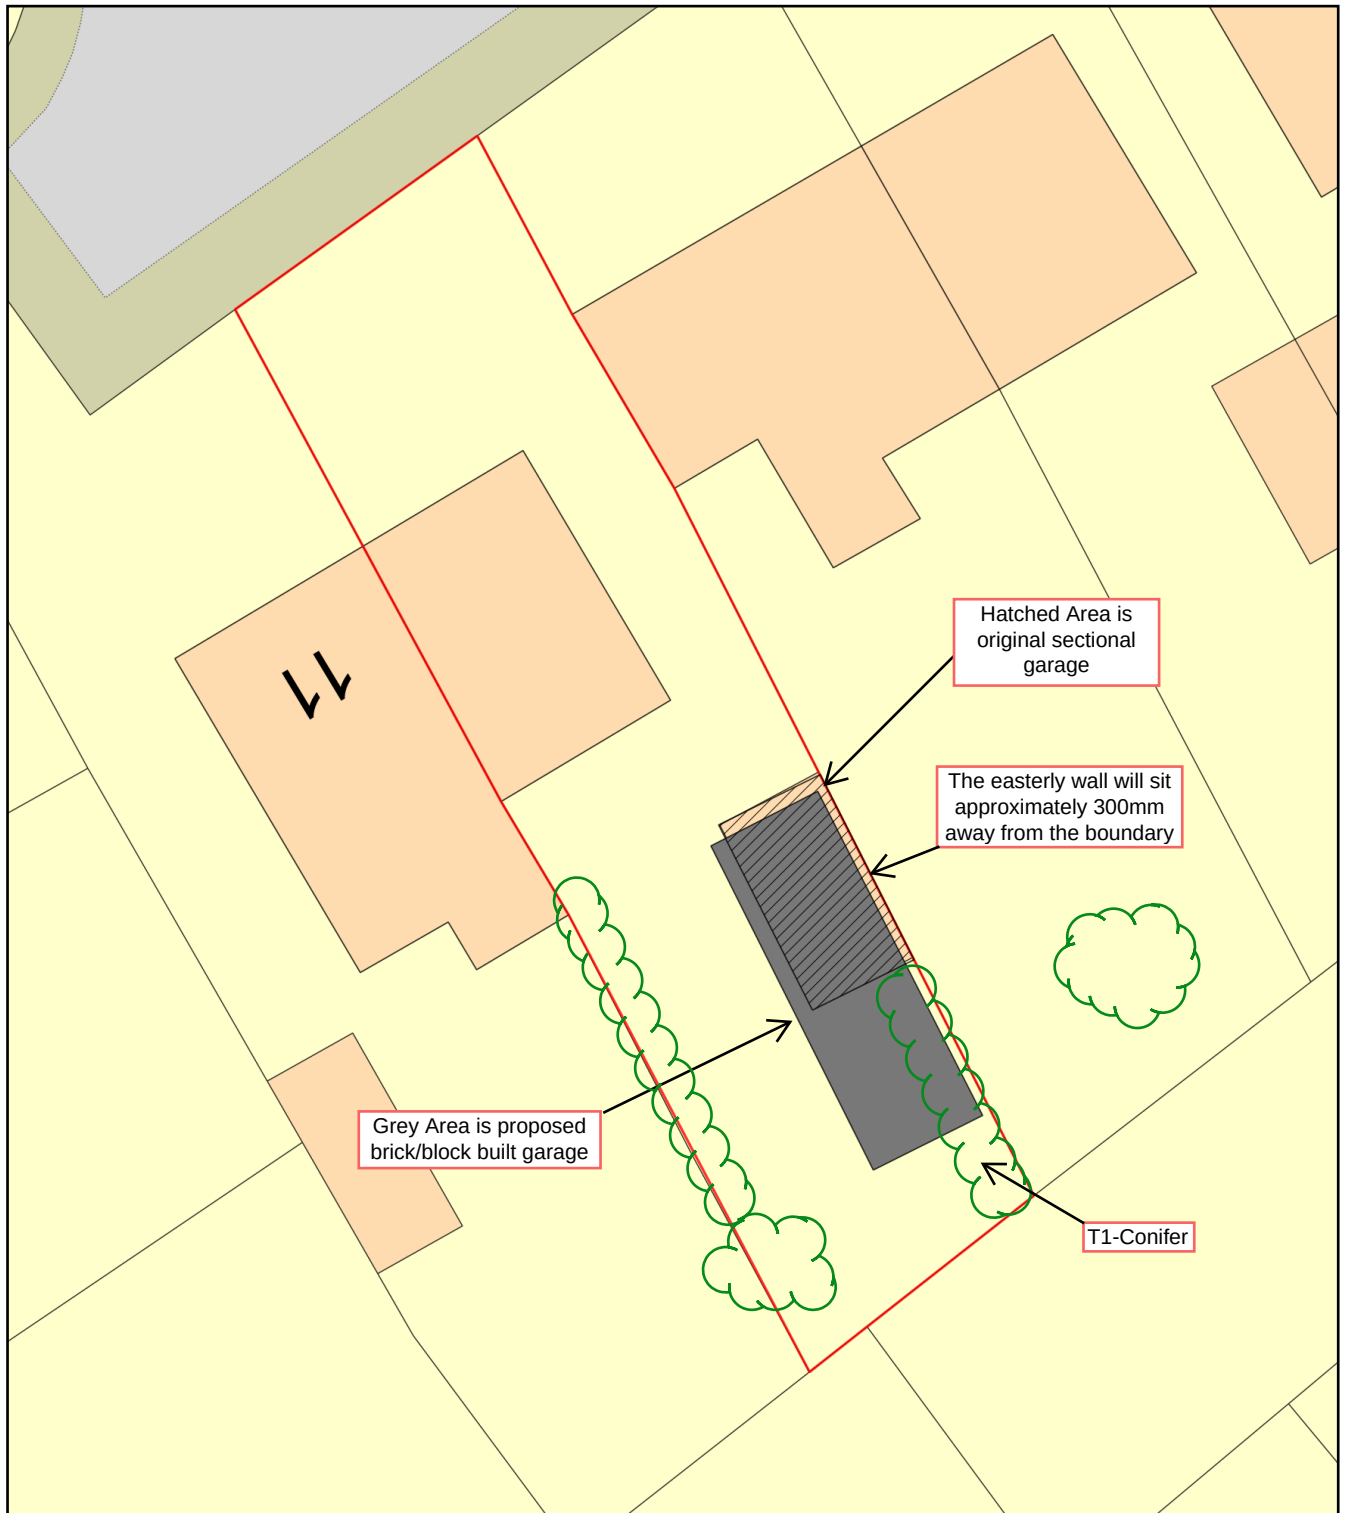

Plan Produced for: Ethan

Date Produced: 28 Mar 2025

Plan Reference Number: TQRQM25087150237219

Scale: 1:200 @ A4