


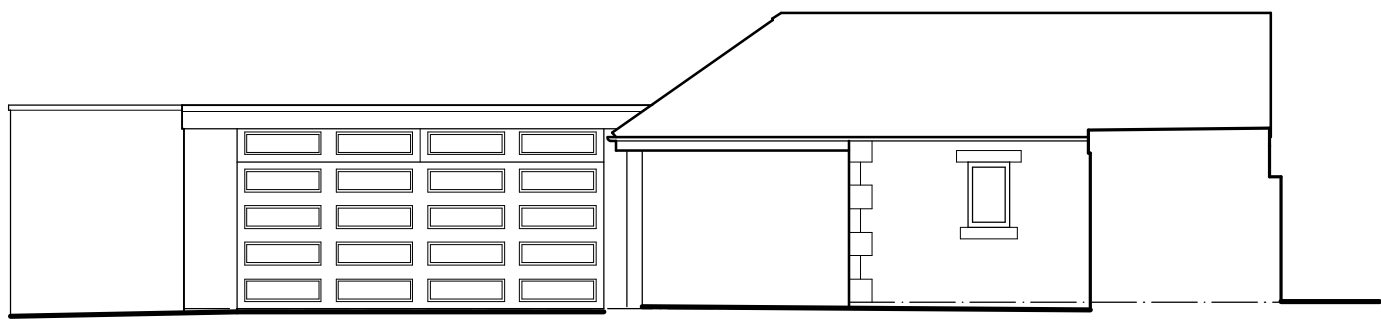


South Elevation




West Elevation




North Elevation

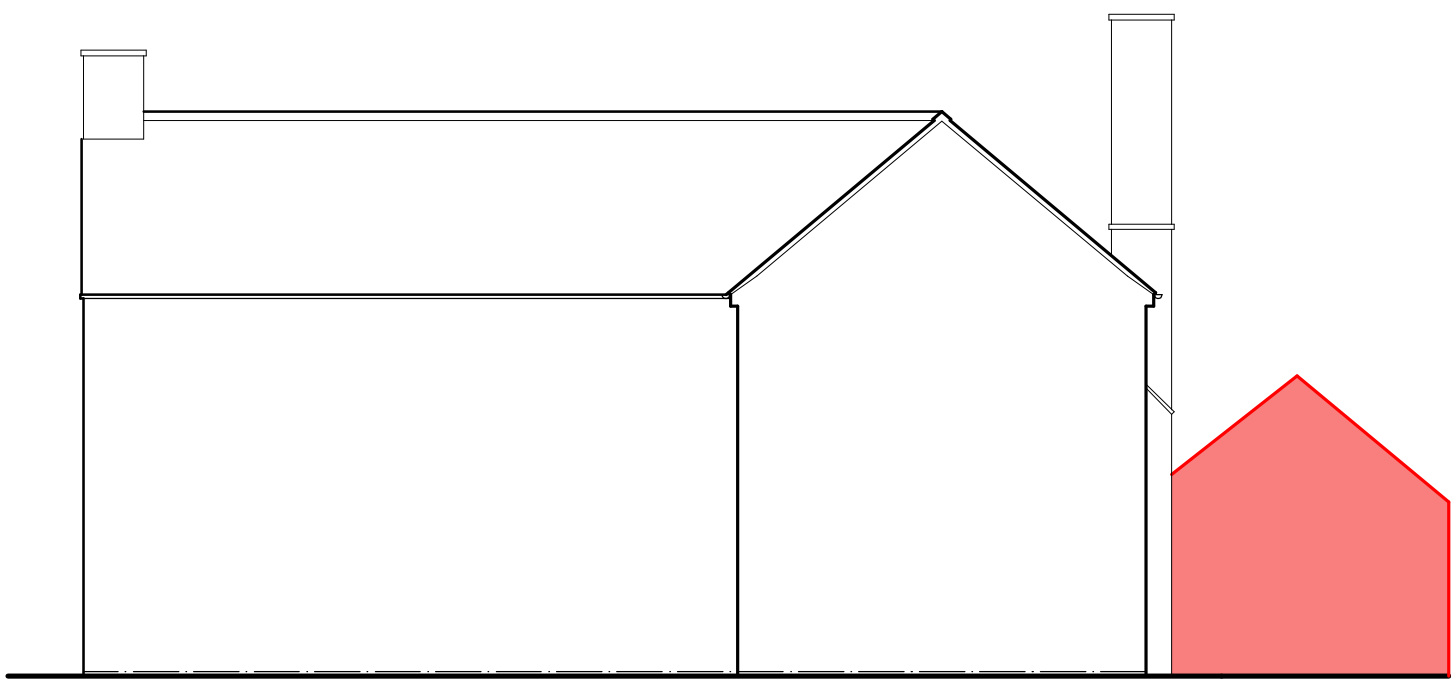

South Elevation

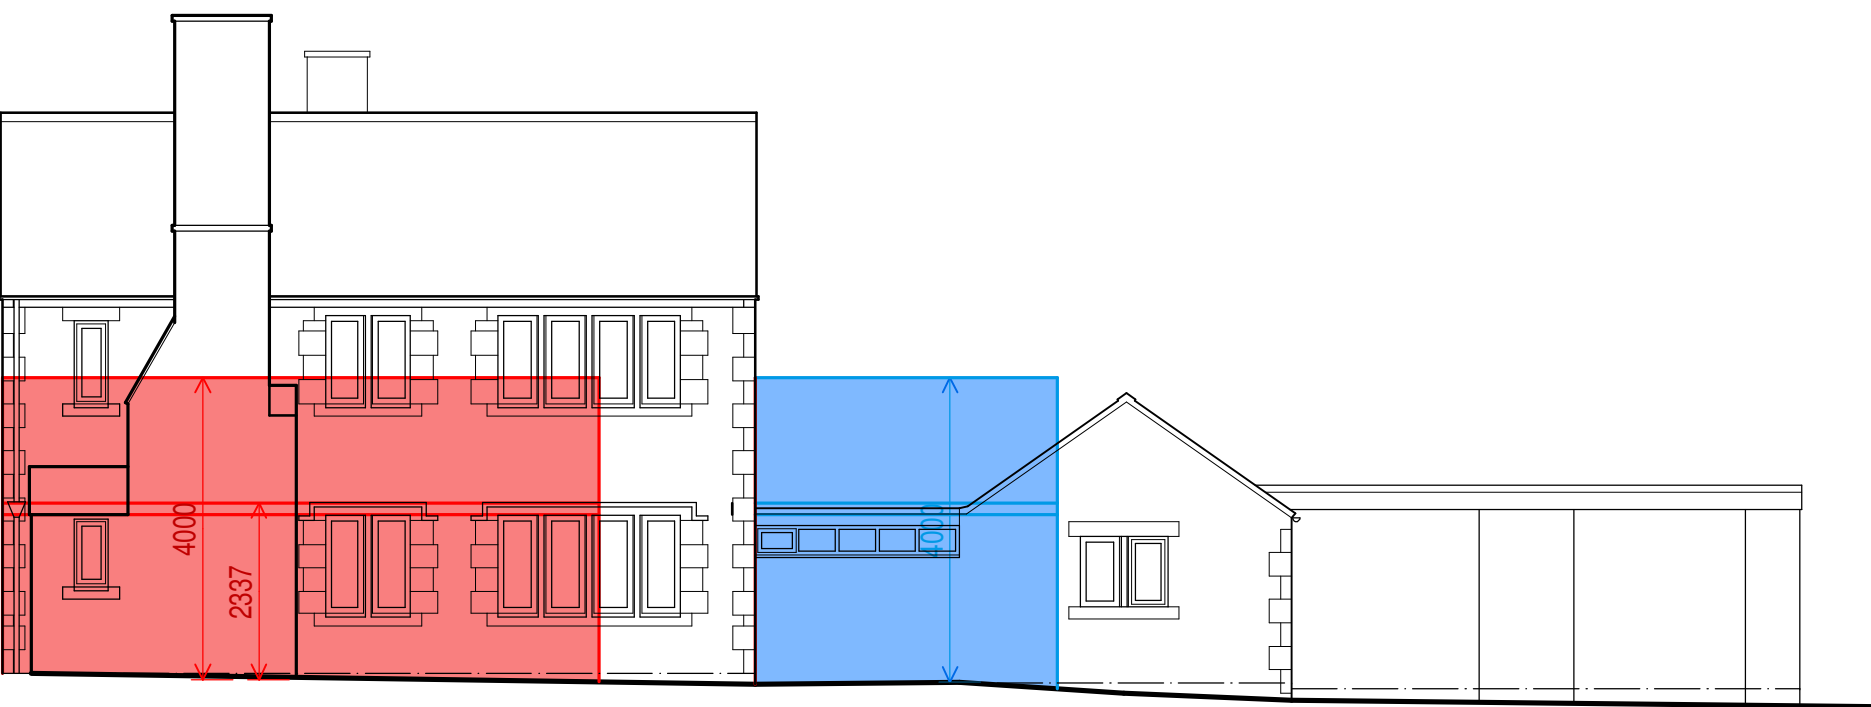


East Elevation

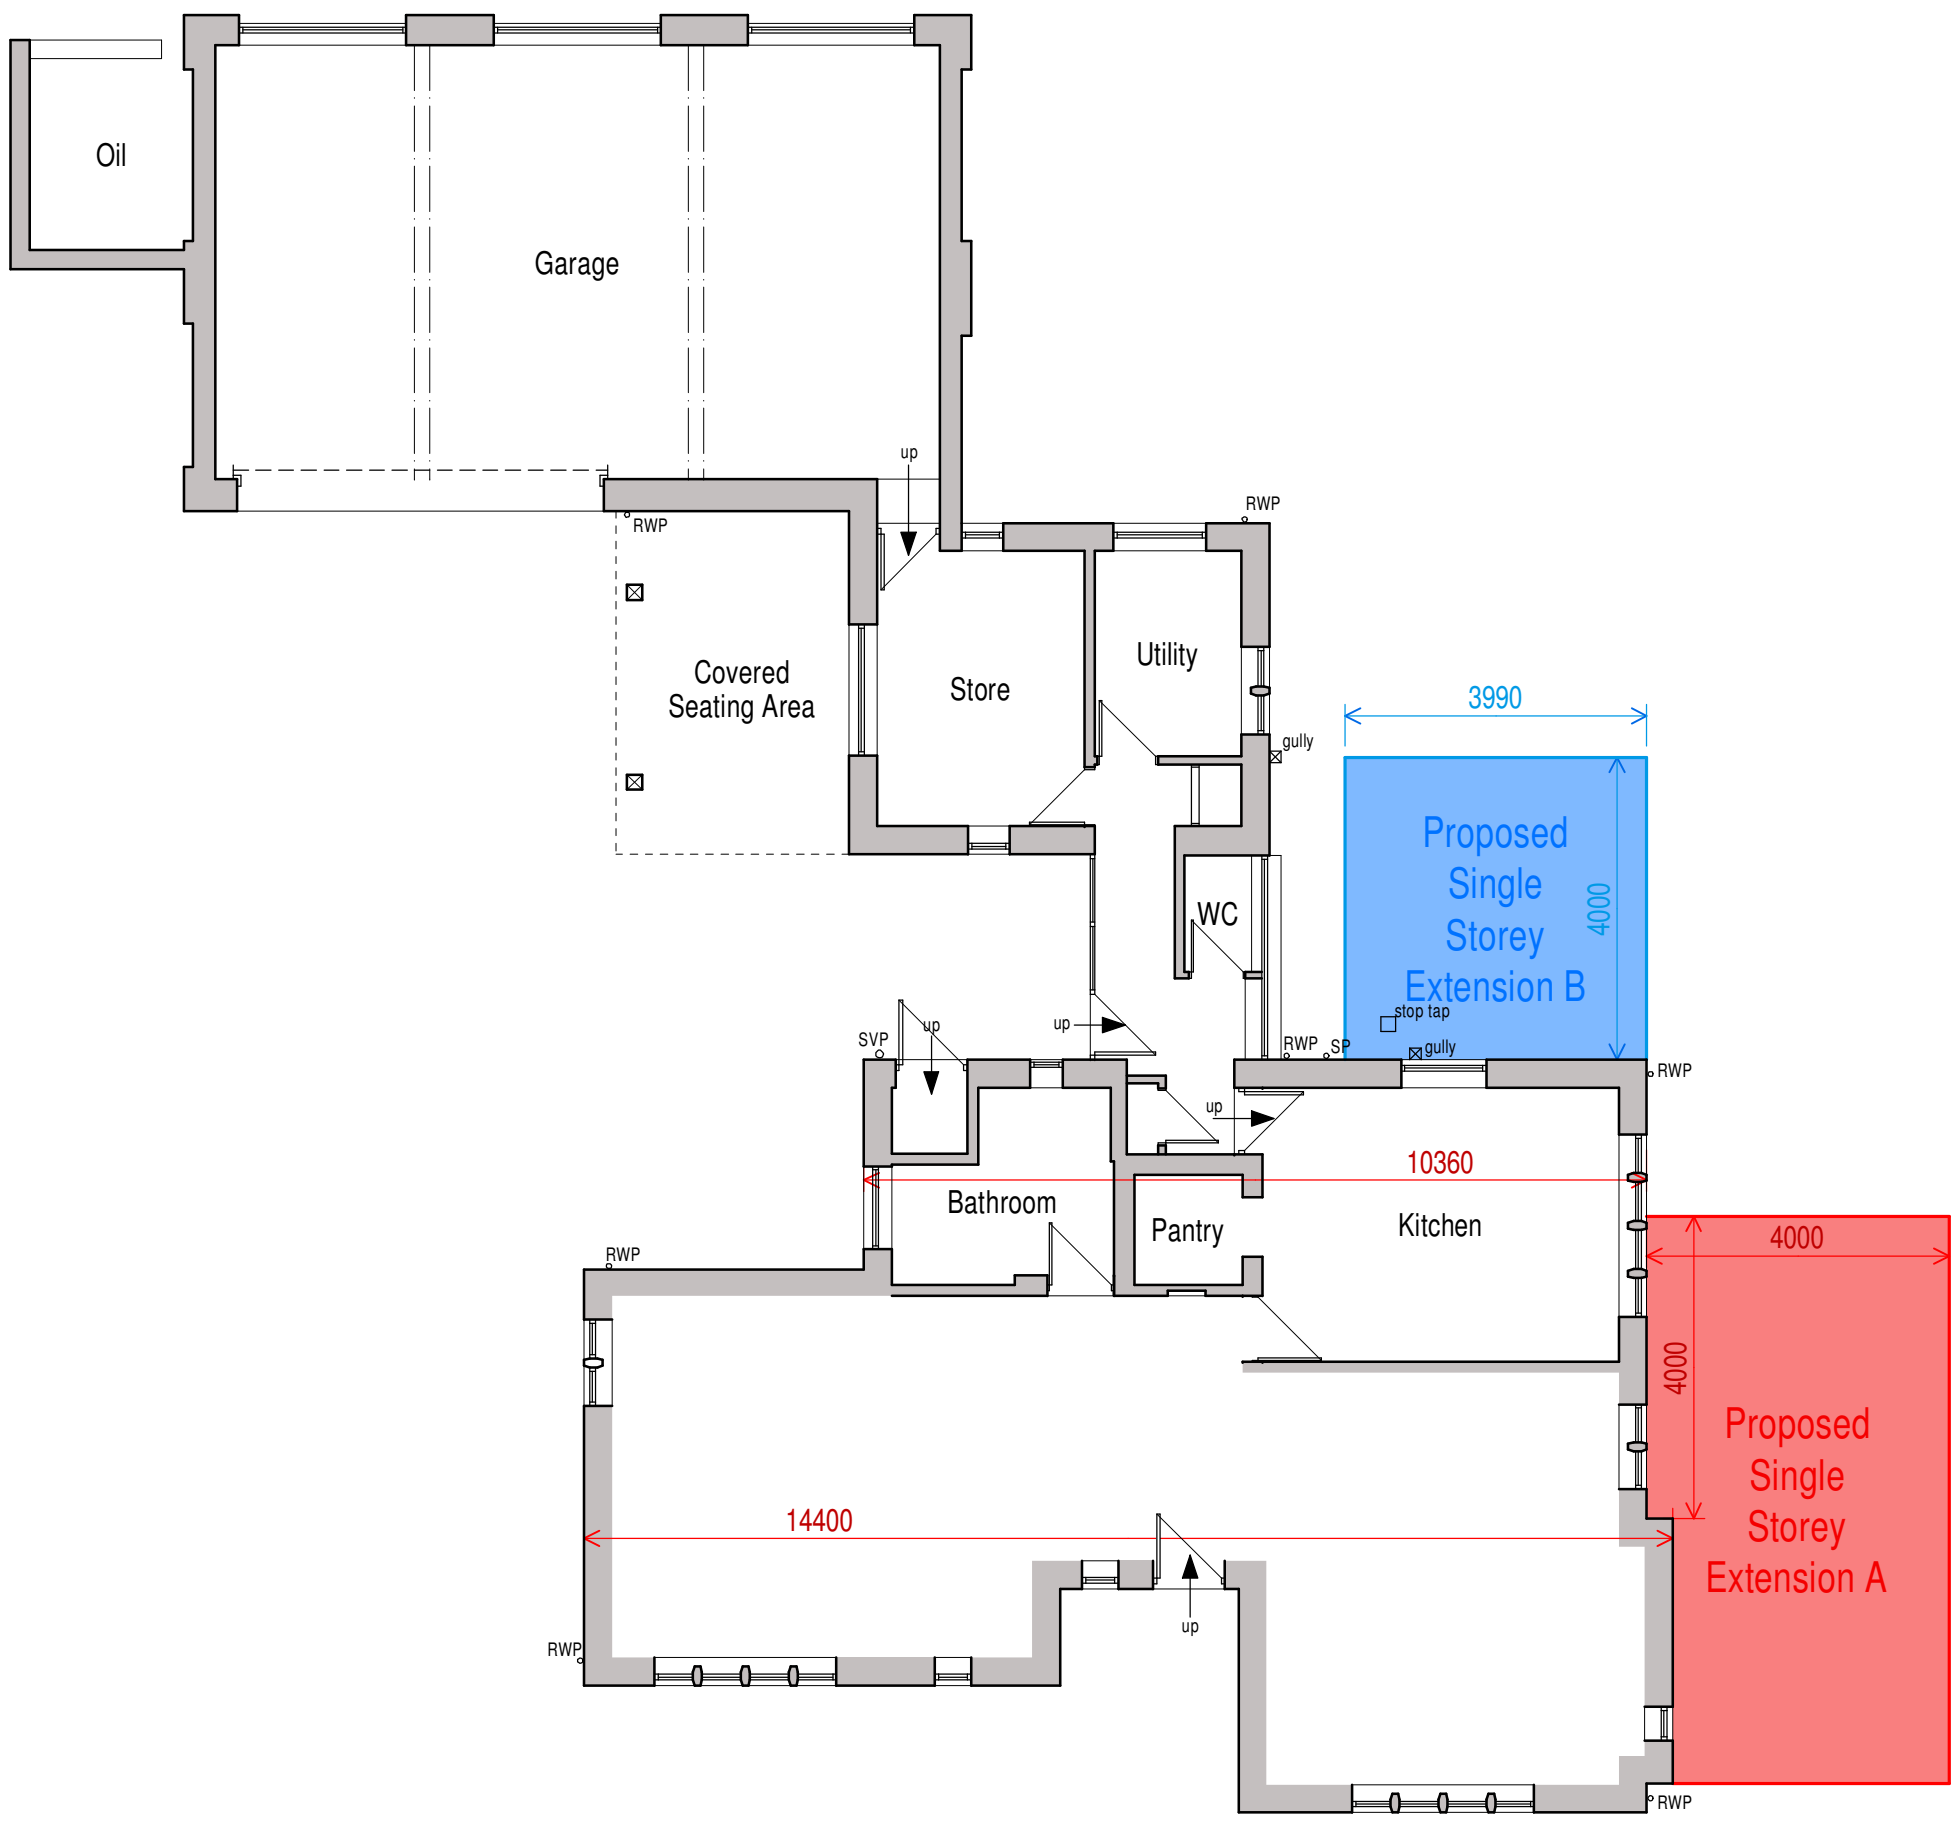

Ground Floor Plan

Permitted Development Extension Key

- Proposed single storey extension A
- Proposed single storey extension B

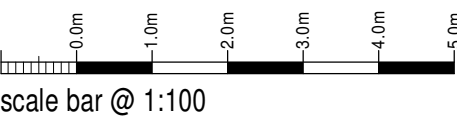

Tina, Alec & Harriet Lancaster

Proposed Extensions
Stone House,
Macclesfield Road,
Leek,
ST13 8SF
Permitted Development Proposal
Ground Floor Plan and Elevations

Date	Sheet	Scale
March 2025	A1	1:100
Dig No	Rev.	Drawn
2021-2631-07	A	NAW

A-2403/2025 - RED SHADED EXTENSION UPDATED



10 Cawdry Buildings, Fountain Street, Leek, ST13 6JP
Telephone: 01538 386002
E-mail: info@sammonsld.co.uk
Web: www.sammonsld.co.uk

This drawing is copyright.
All dimensions must be checked prior to commencement.