
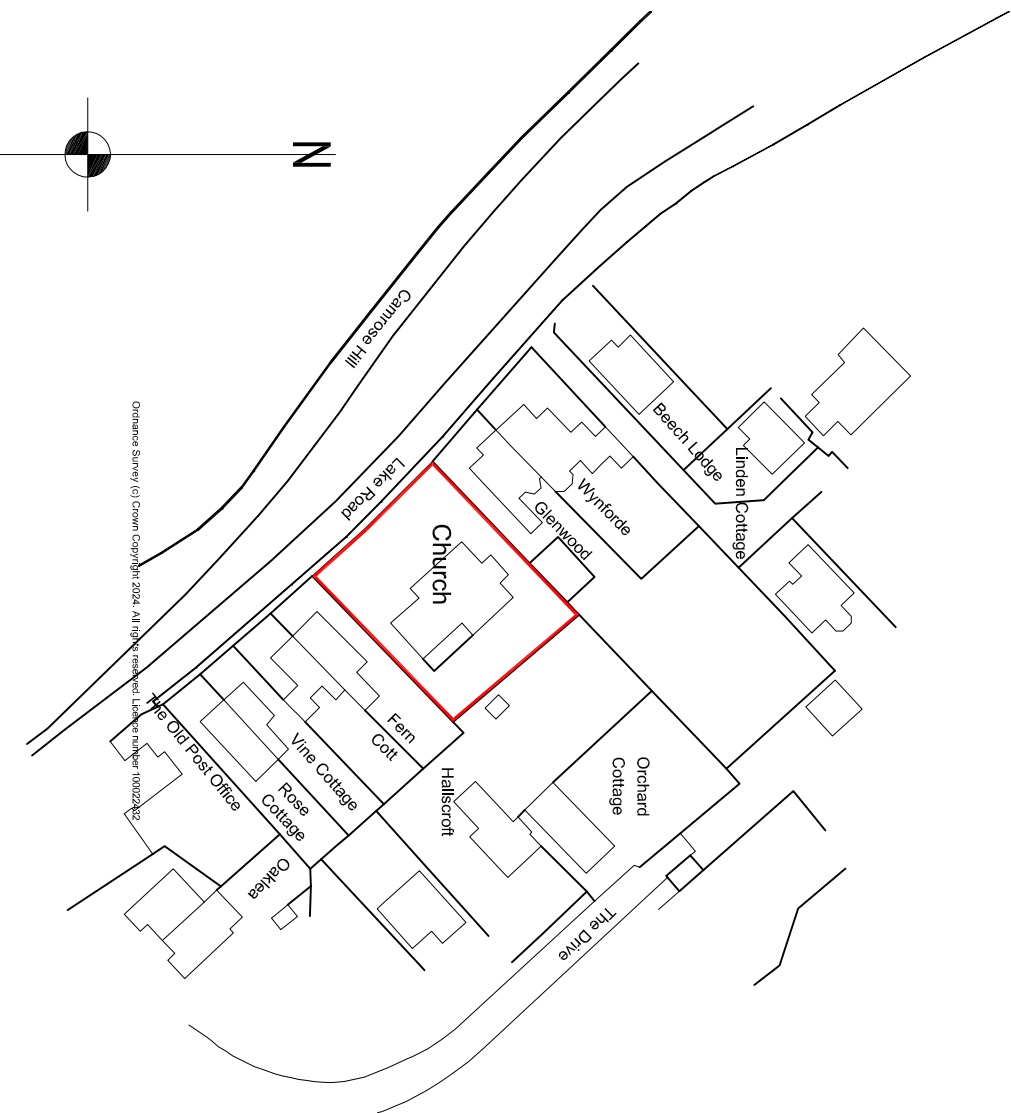


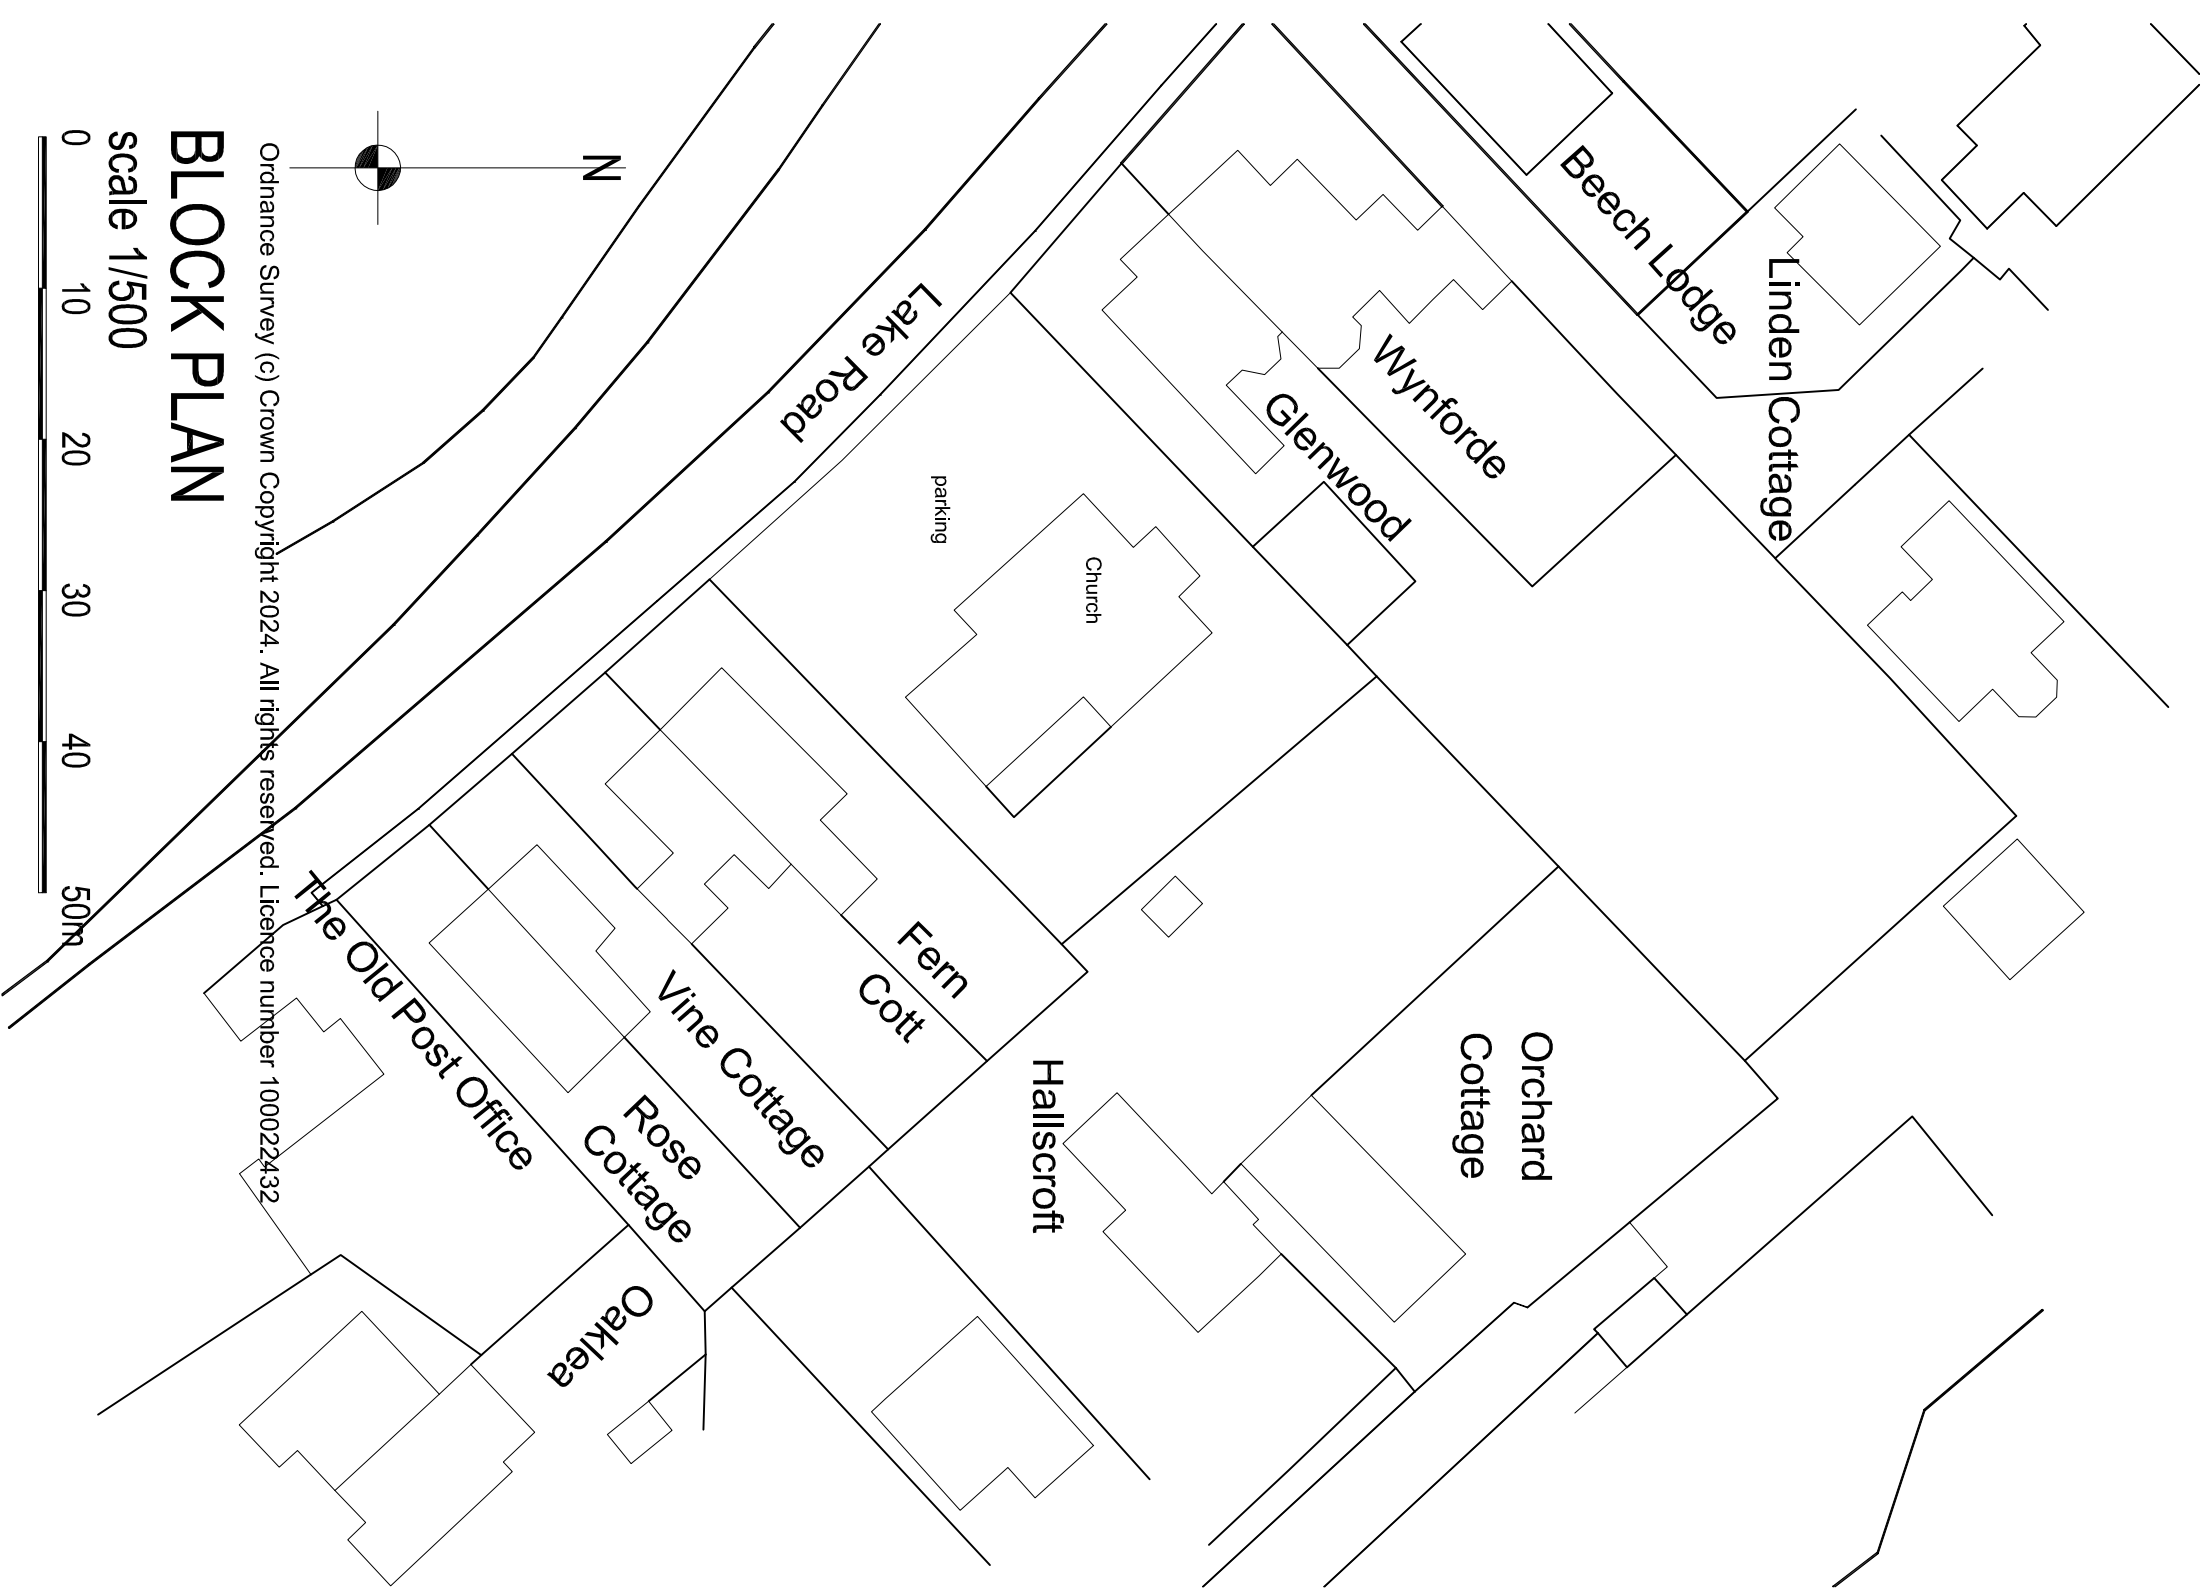

LOCATION PLAN

scale 1/1250

N

Ordnance Survey (c) Crown Copyright 2024. All rights reserved. Licence number 100022432

BLOCK PLAN

scale 1/500

0

10

20

30

40

50m

job		Rudyard Methodist Church Disabled Access Adaptations	
title		Block & Location Plans	
date	scale	dwg. no.	rev.
16.12.24	as shown @ A3	RMC-04	.

Ian Ankers

architecture

Building and Design Consultants

Ryecroft Farm, Rushton Spencer, Macclesfield, SK11 0RP

t 01260 546944

e ian@ianankers.co.uk

w www.ianankers.co.uk