

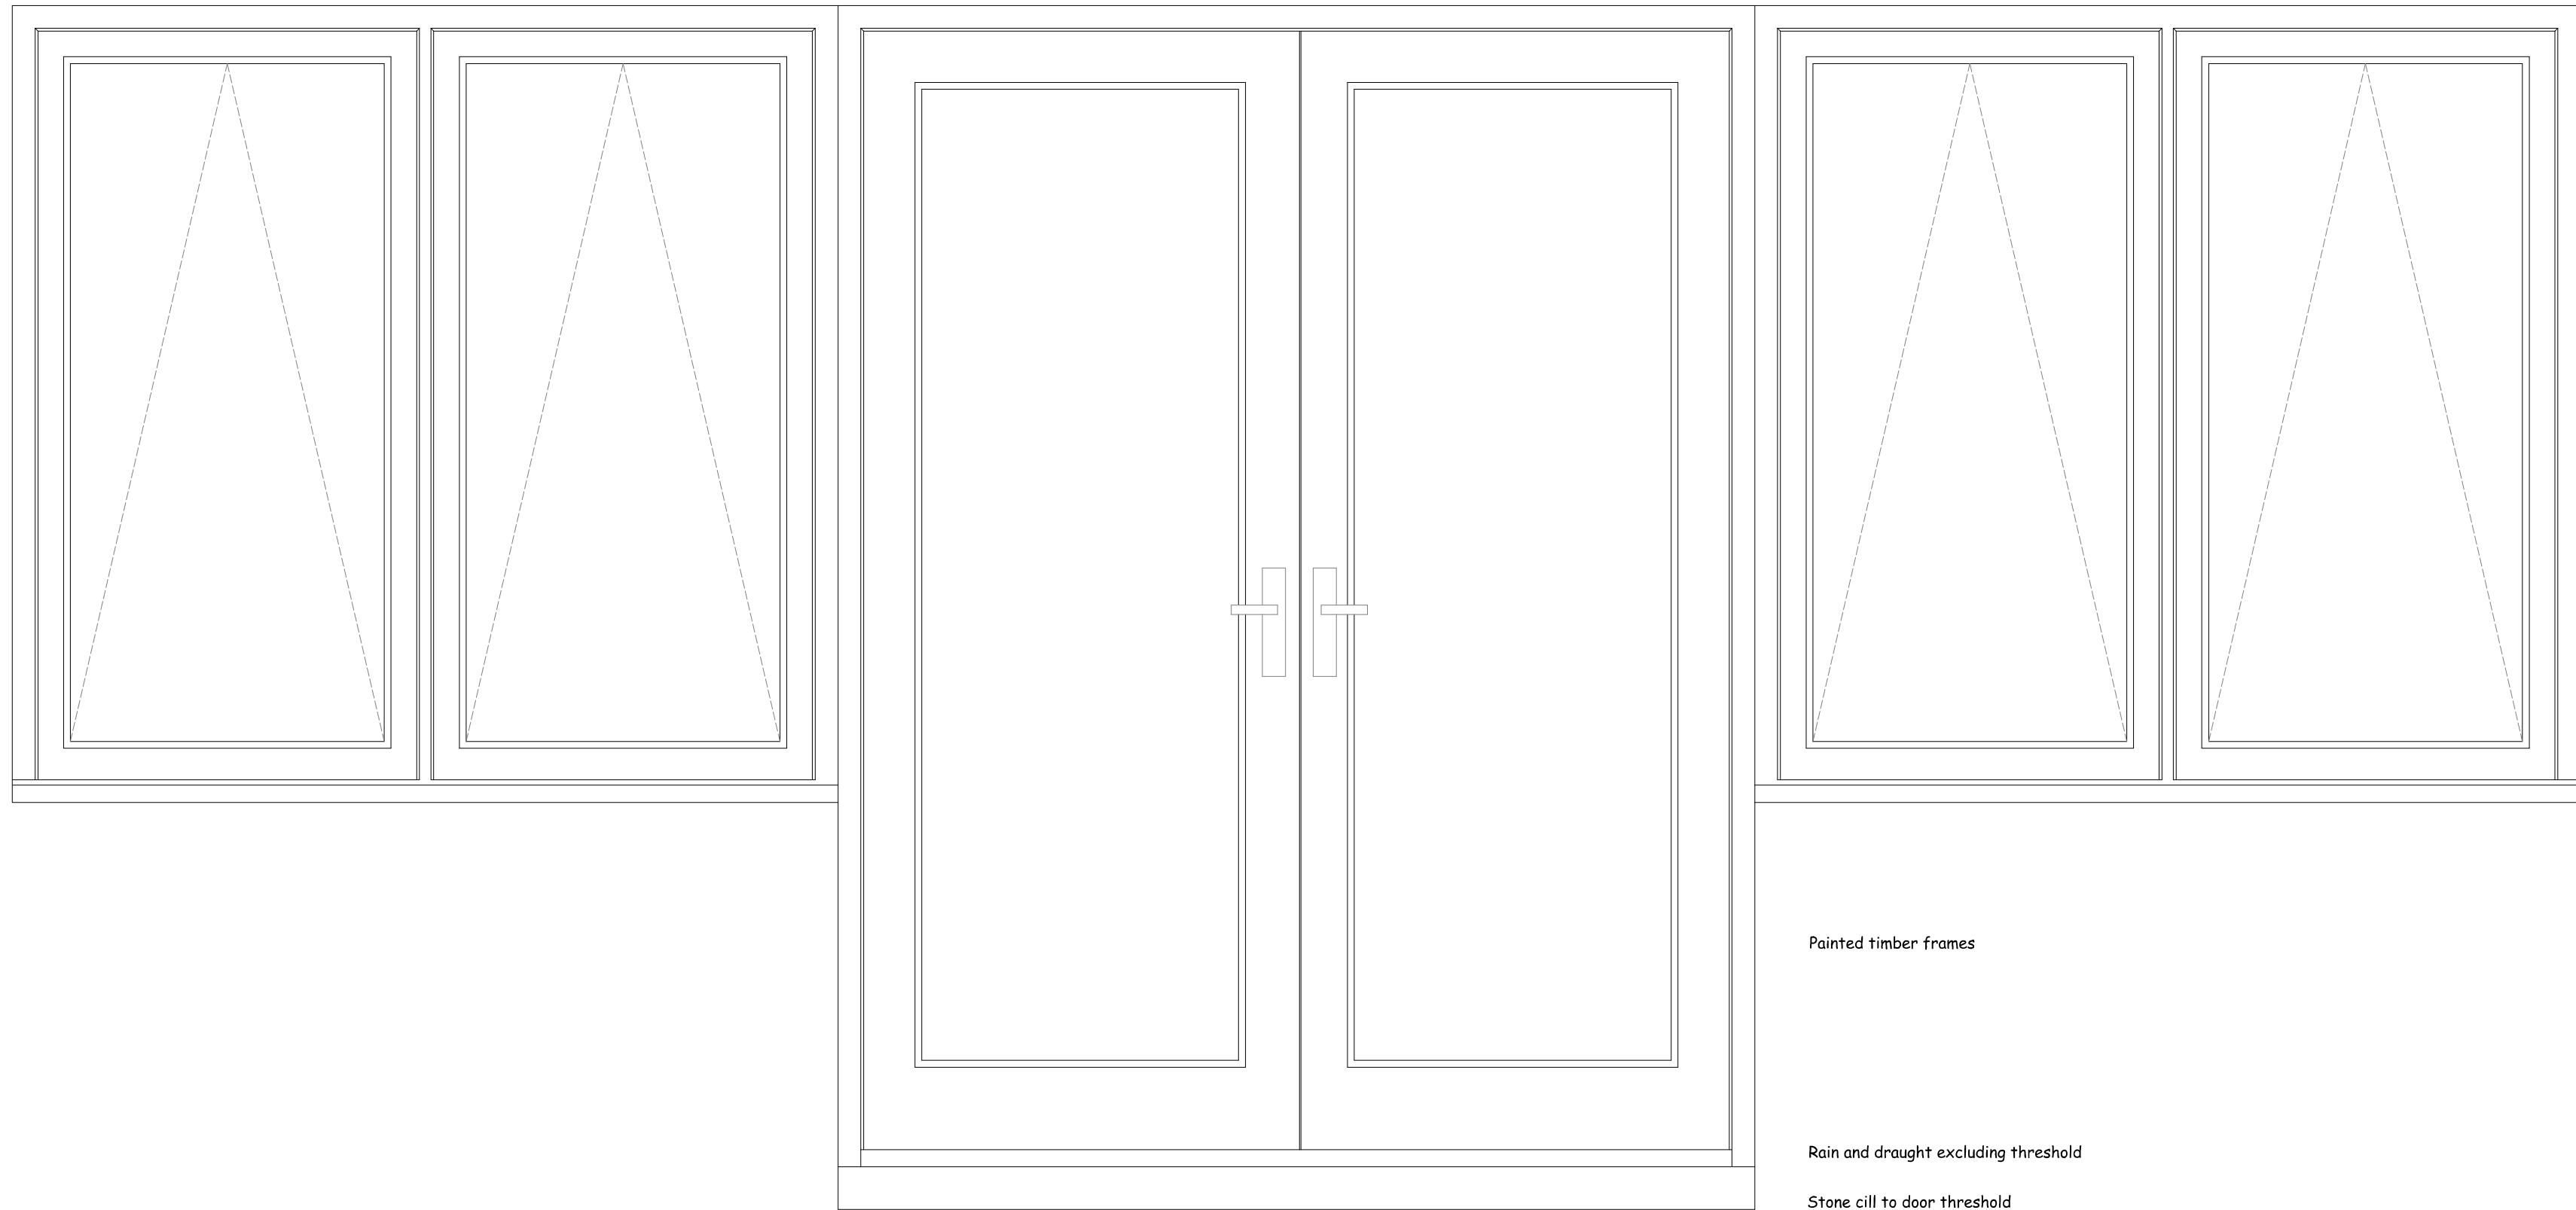


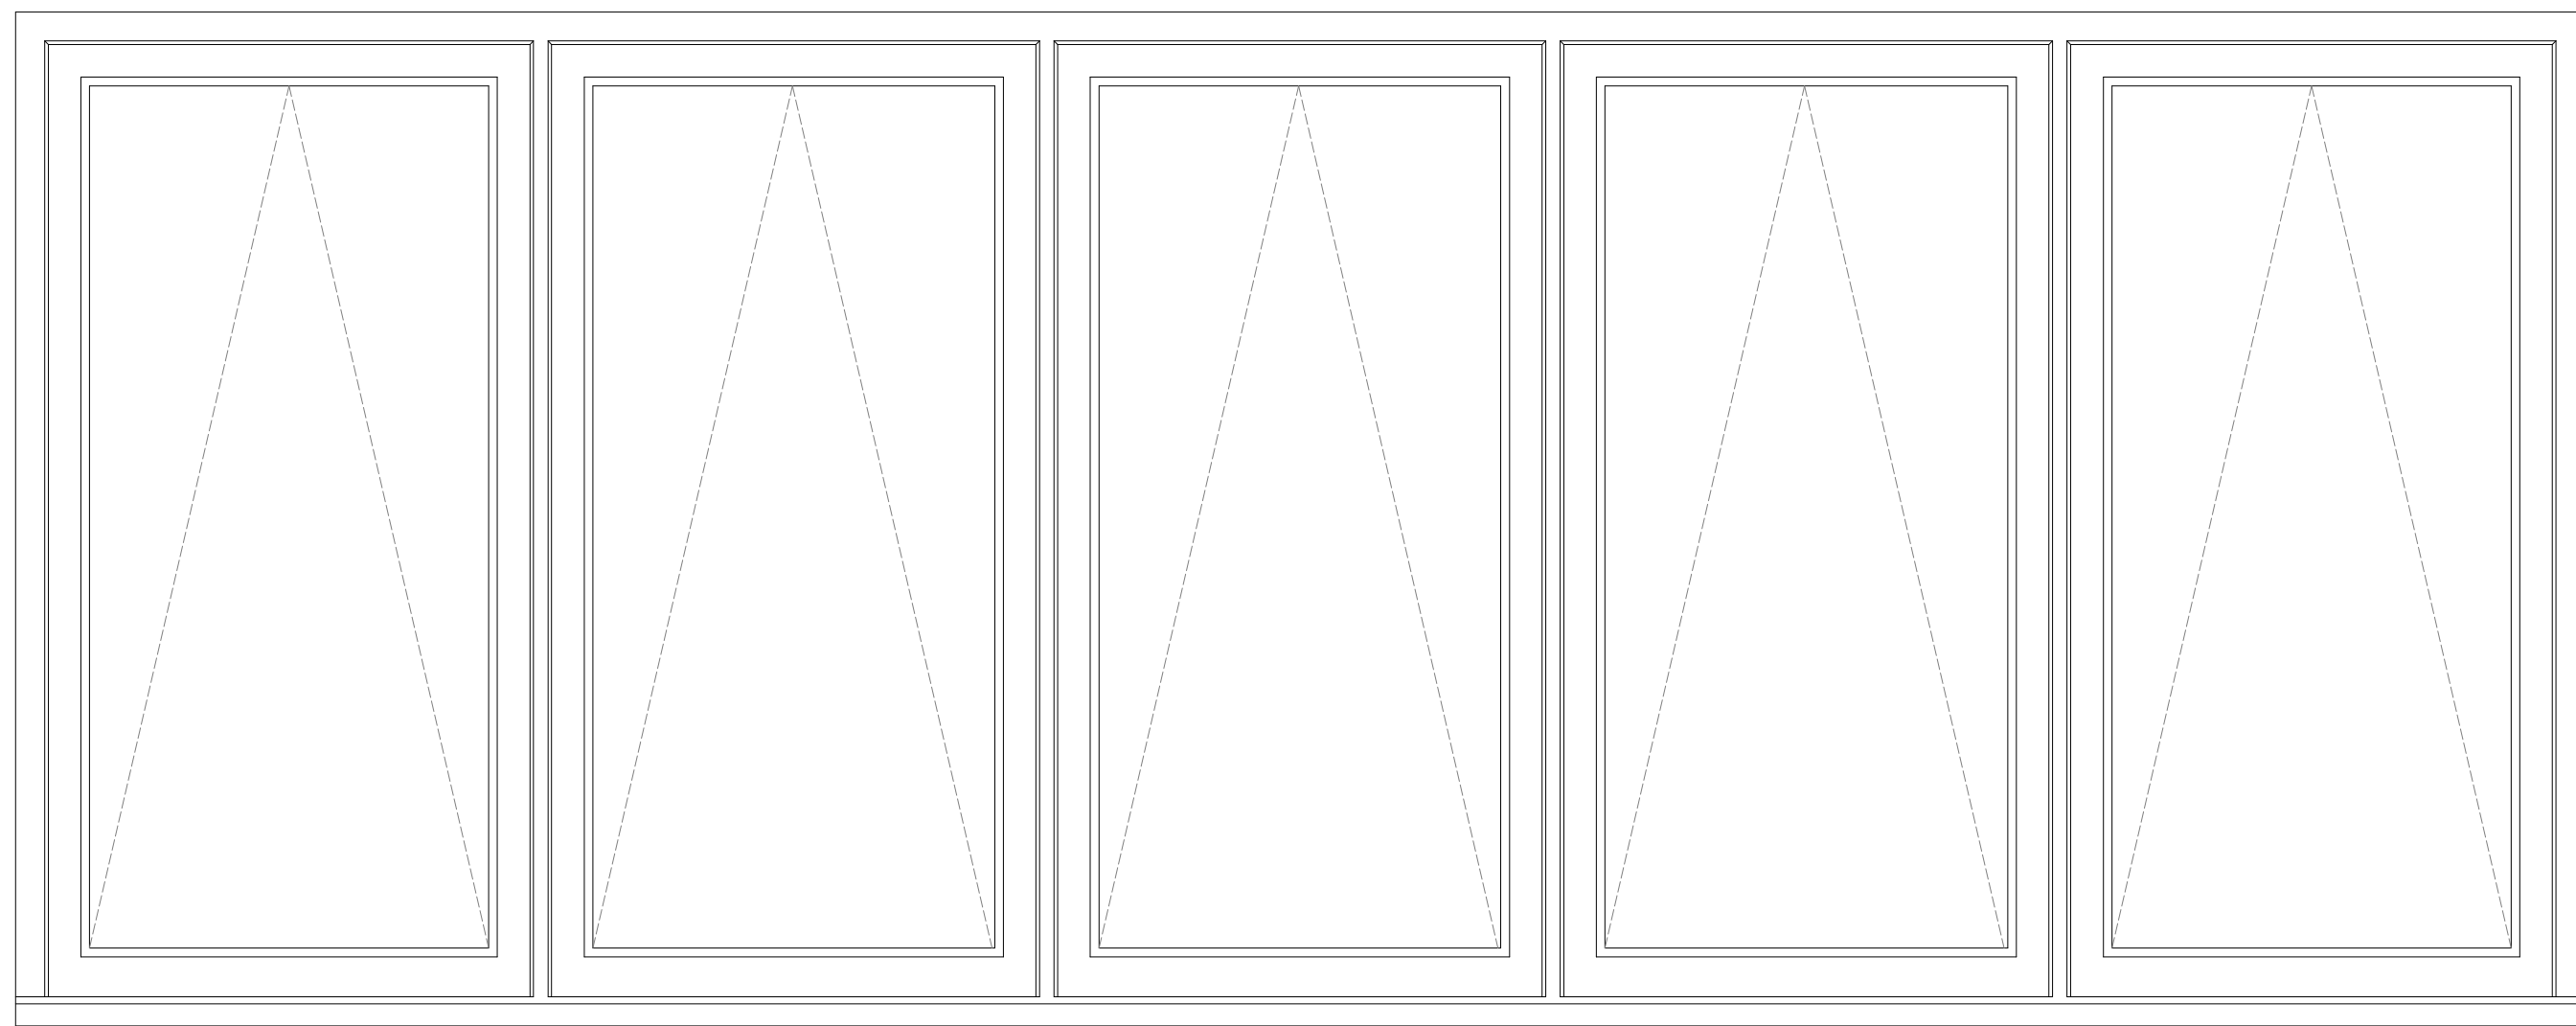



Painted timber frames

Rain and draught excluding threshold

Stone cill to door threshold

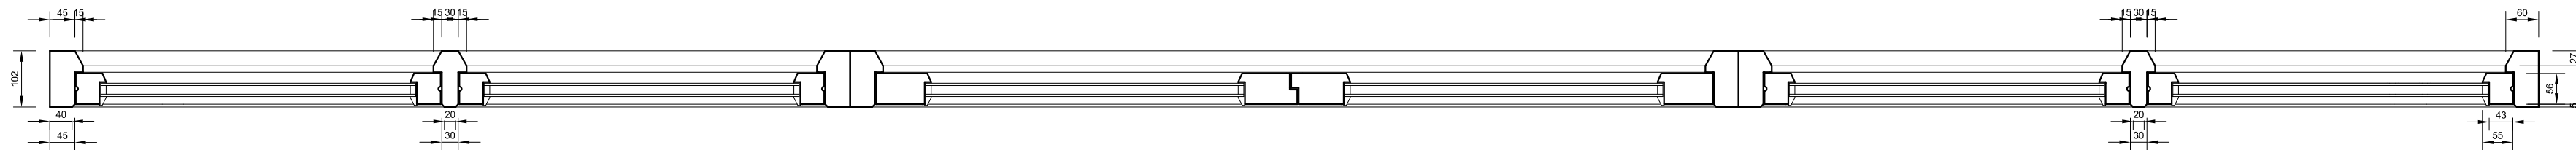



Painted timber frames

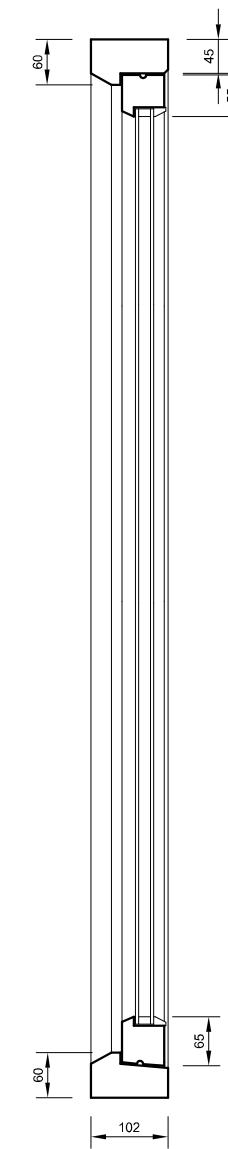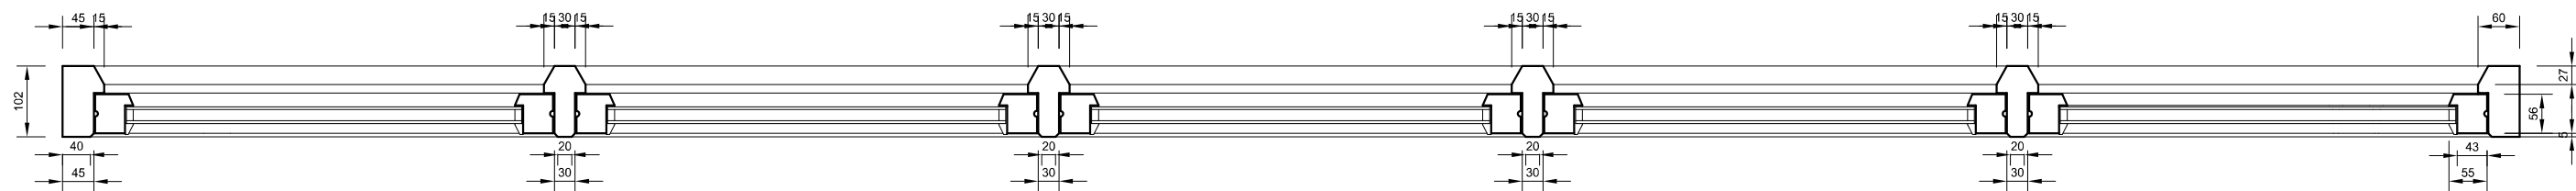

Frame set back 80mm from external face of brickwork


Rain and draught excluding threshold

Stone cill to door threshold

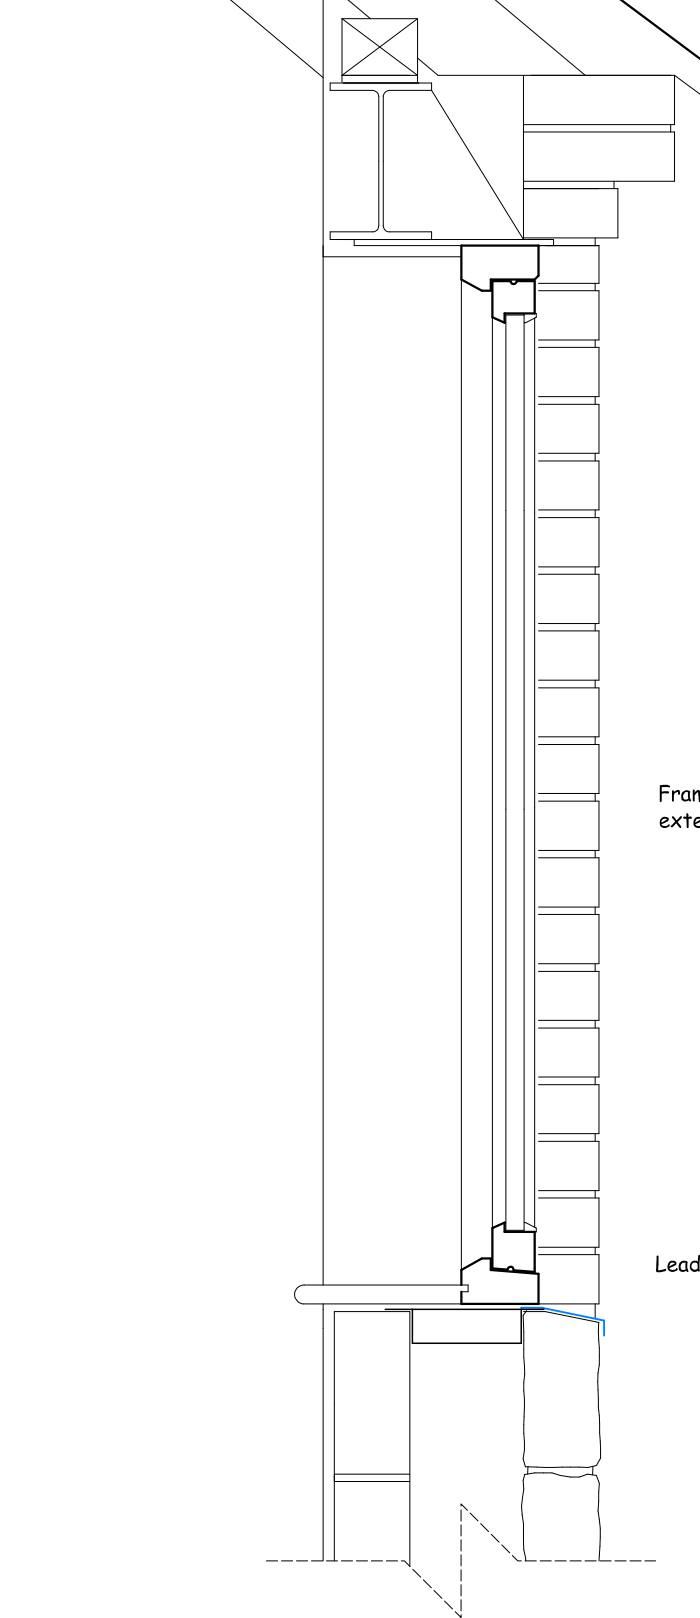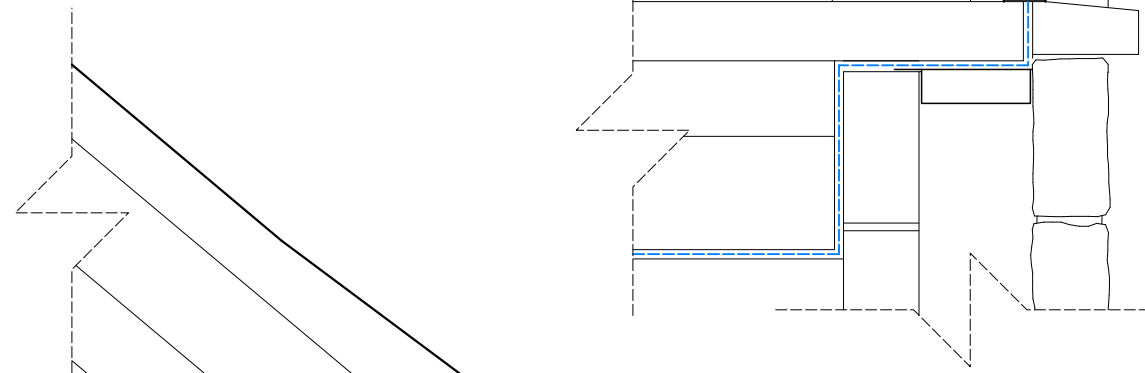

Frame set back 80mm from external face of brickwork

Lead apron to chamfered stone

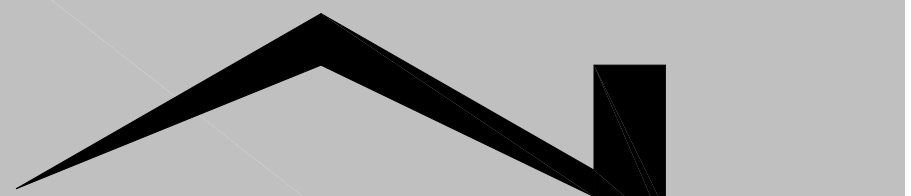
Nigel Forrester MCIOB
Building Design Services

ILETT HOUSE, SMITHY BANK, ALTON, STAFFS, ST10 4AD
TEL 01538 702164
www.nigelforrester.co.uk www.sap-calc.co.uk

CLIENT

Mr P Gee & Mrs L Knight

PROJECT

Proposed extension
to replace the existing conservatory
at
1 Old Vicarage Cottage
Dimble Lane
Alton
ST10 4BL

DRAWING NUMBER 25/705/04

Proposed window & door details

SCALES 1/10 @ A1