
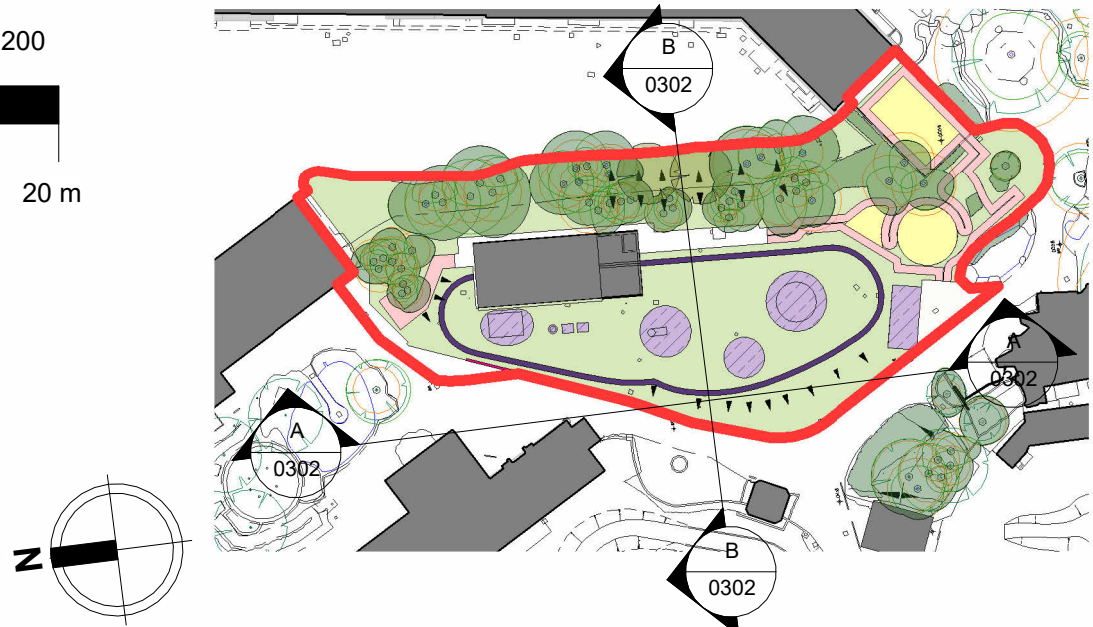
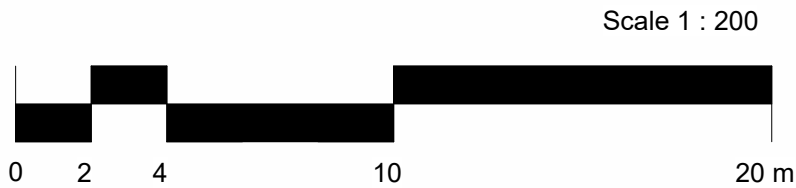


All heights, sizes and dimensions should be checked on site by the contractor before any work is put in hand.

Figured dimensions should be taken in preference to scaling and any errors or omissions reported to the architect at once.

This drawing has been prepared in accordance with the CDM (Construction Design and Management) and all foreseeable design risks to those involved or affected by construction have been avoided wherever possible.

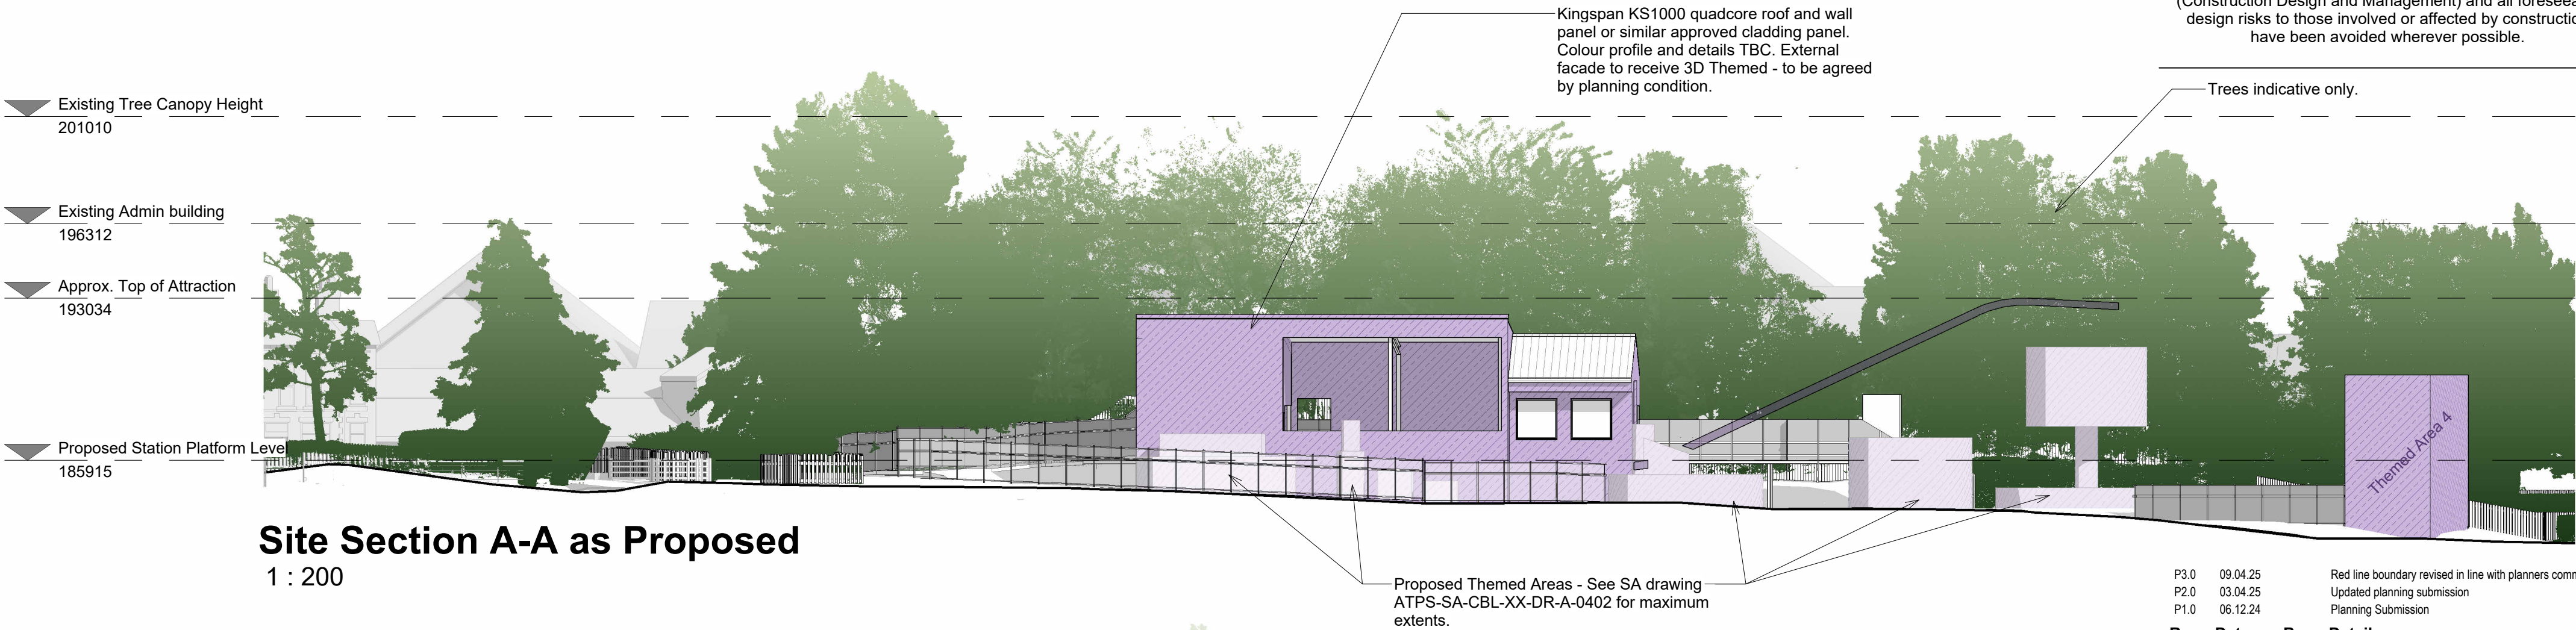

Site Sections Key

Drawing status

S4 - Planning

Client
Alton Towers Resort



Project/Location

Alton Towers Resort,
Farley Lane,
Alton,
Stoke On Trent,
ST10 4DB

Drawing title

Site Sections as Proposed

Date	Drawn	Checked	Job No.
02/12/2024	JAK	TM	3321

Scale(s)

As indicated @A2

Drawing number

ATPS-SA-CBL-XX-DR-A-0302

Revision

P3.0



12 High Street, Tean,
Stoke-on-Trent
ST10 4DZ

T: +44 (0)1538 722097
E: mail@smytheman.co.uk
W: www.smytheman.co.uk

