


All heights, sizes and dimensions should be checked on site by the contractor before any work is put in hand.


Figured dimensions should be taken in preference to scaling and any errors or omissions reported to the architect at once.

This drawing has been prepared in accordance with the CDM (Construction Design and Management) and all foreseeable design risks to those involved or affected by construction have been avoided wherever possible.


Scale 1 : 100

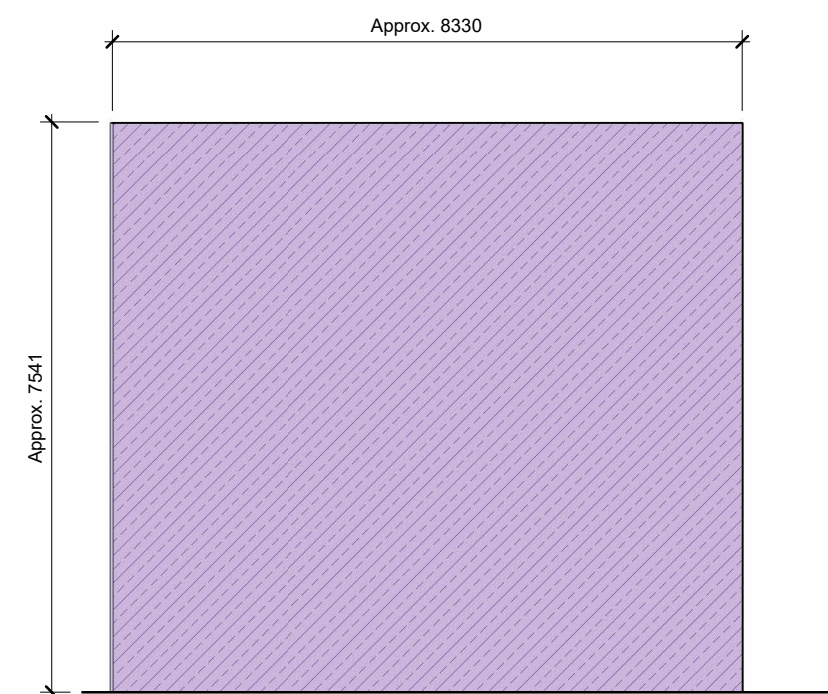


Themed Area 4
1 : 100

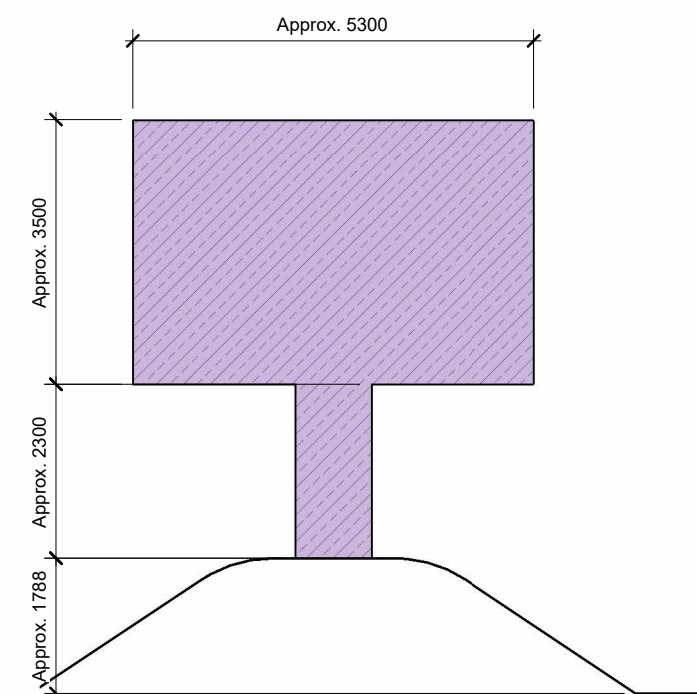


Themed Area 5
1 : 100

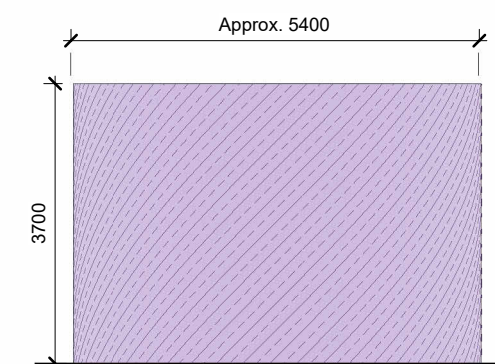


Themed Area 6
1 : 100

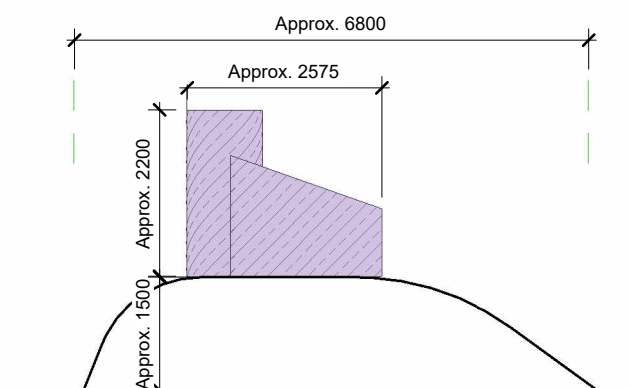

Themed Area 7
1 : 100

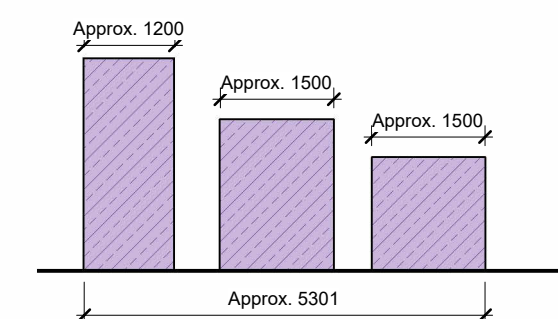

Themed Area 8
1 : 100

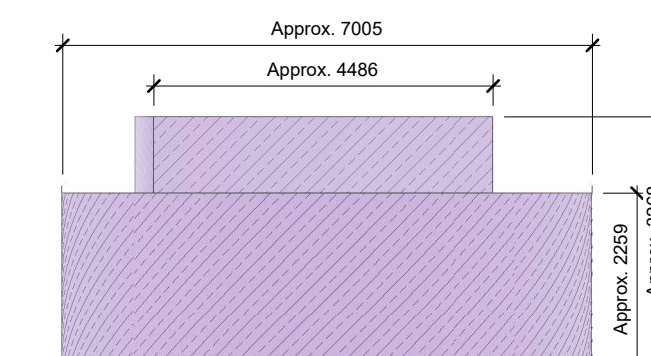

Themed Area 9
1 : 100

P3.0	09.04.25	Red line boundary revised in line with planners comments
P2.0	03.04.25	Updated planning submission
P1.0	06.12.24	Planning Submission

Rev	Date	By	Detail
-----	------	----	--------

Drawing status

S4 - Planning

Client

Alton Towers Resort



Project/Location

Alton Towers Resort,
Farley Lane,
Alton,
Stoke On Trent,
ST10 4DB

Drawing title

Proposed Theming Elevations

Date	Drawn	Checked	Job No.
12/02/24	NJ	TM	3321

Scale(s)

As indicated @A2

Drawing number

ATPS-SA-CBL-XX-DR-A-0402

Revision

P3.0



12 High Street, Tean,
Stoke-on-Trent
ST10 4DZ

T: +44 (0)1538 722097
E: mail@smytheman.co.uk
W: www.smytheman.co.uk



Themed Areas - Key Plan

Proposed Landscaping shown for indicative purposes only.