
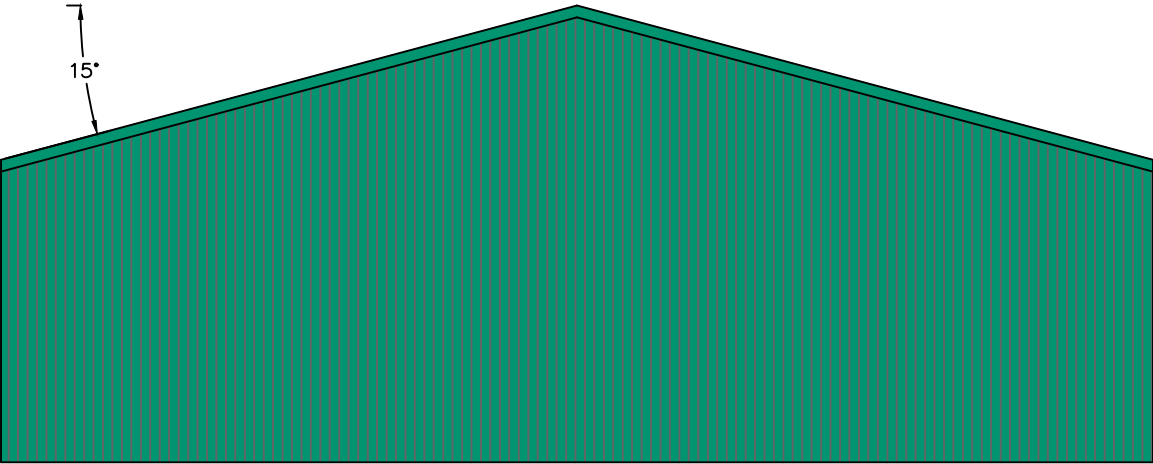
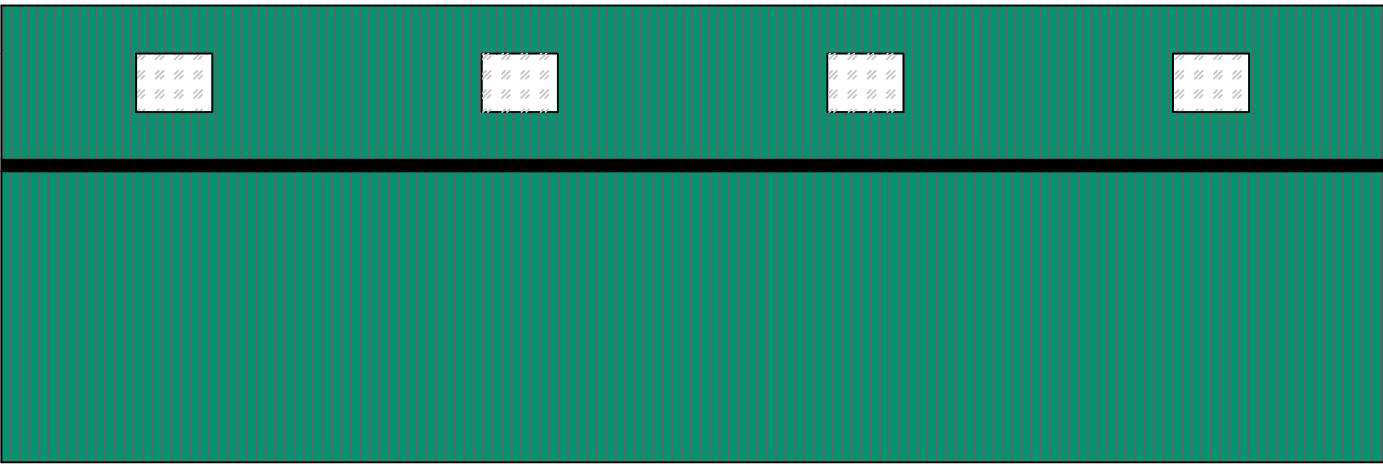
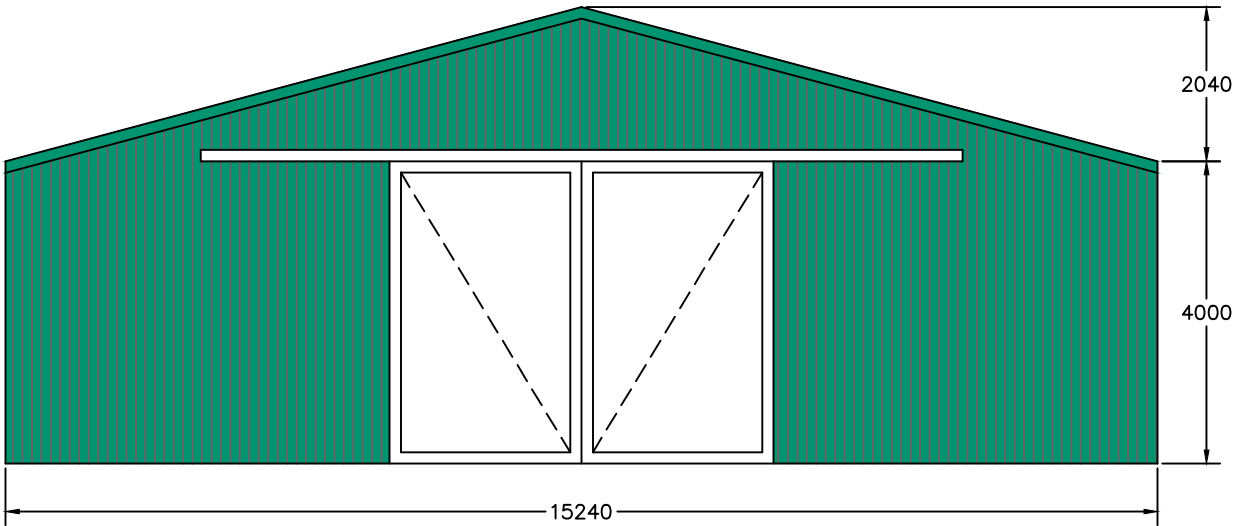


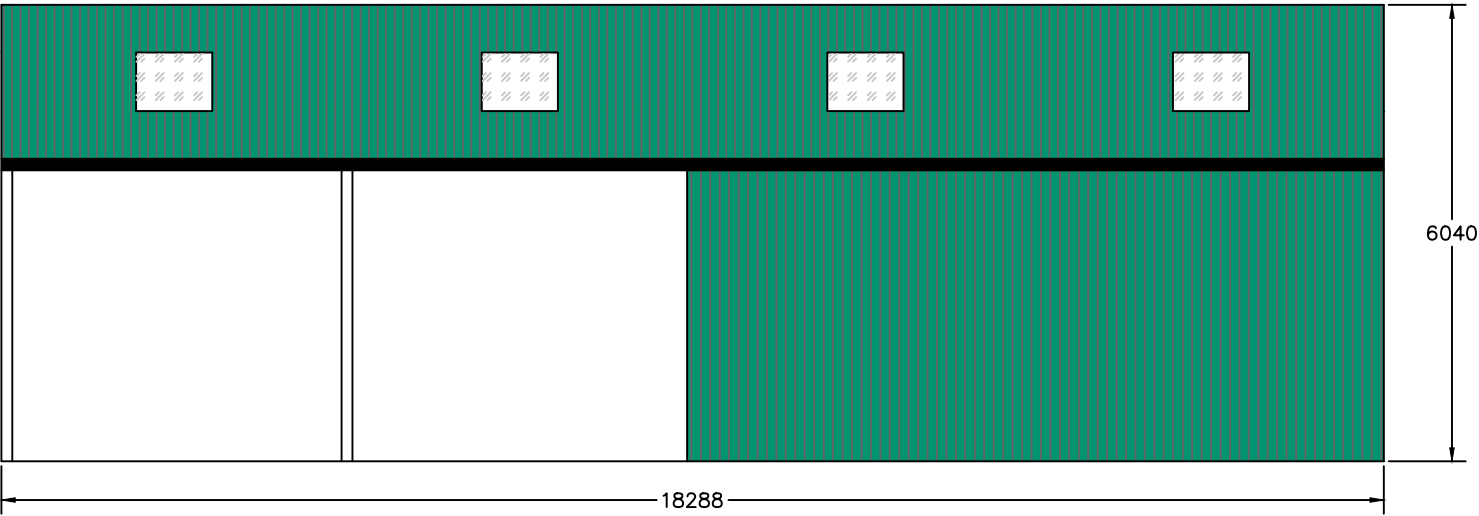

Roof sheeting to be box profile steel sheeting with an anti-condensation backing, coloured Juniper Green (12B29), incorporating GRP roof lights

Vertical cladding to be box profile steel sheeting, coloured Juniper Green (12B29)

The north gable will incorporate a sliding door opening.

All dimensions shown in mm

© Copyright J C Harrison Planning jo@jcharrison.co.uk 07792 144155		
Client: Mr J Stonier		
Project: Proposed Agricultural Building on Land to the East of Leek Road, Wetley Rocks, ST9 0AX		
Title: Elevations		
Drawn by: Joanne Harrison	Designed by:	Checked:
Date: 12.03.2025	Index No.:	Approved:
Scales: 1:100 @ A3		
Drawing No: 1215-003		Revision