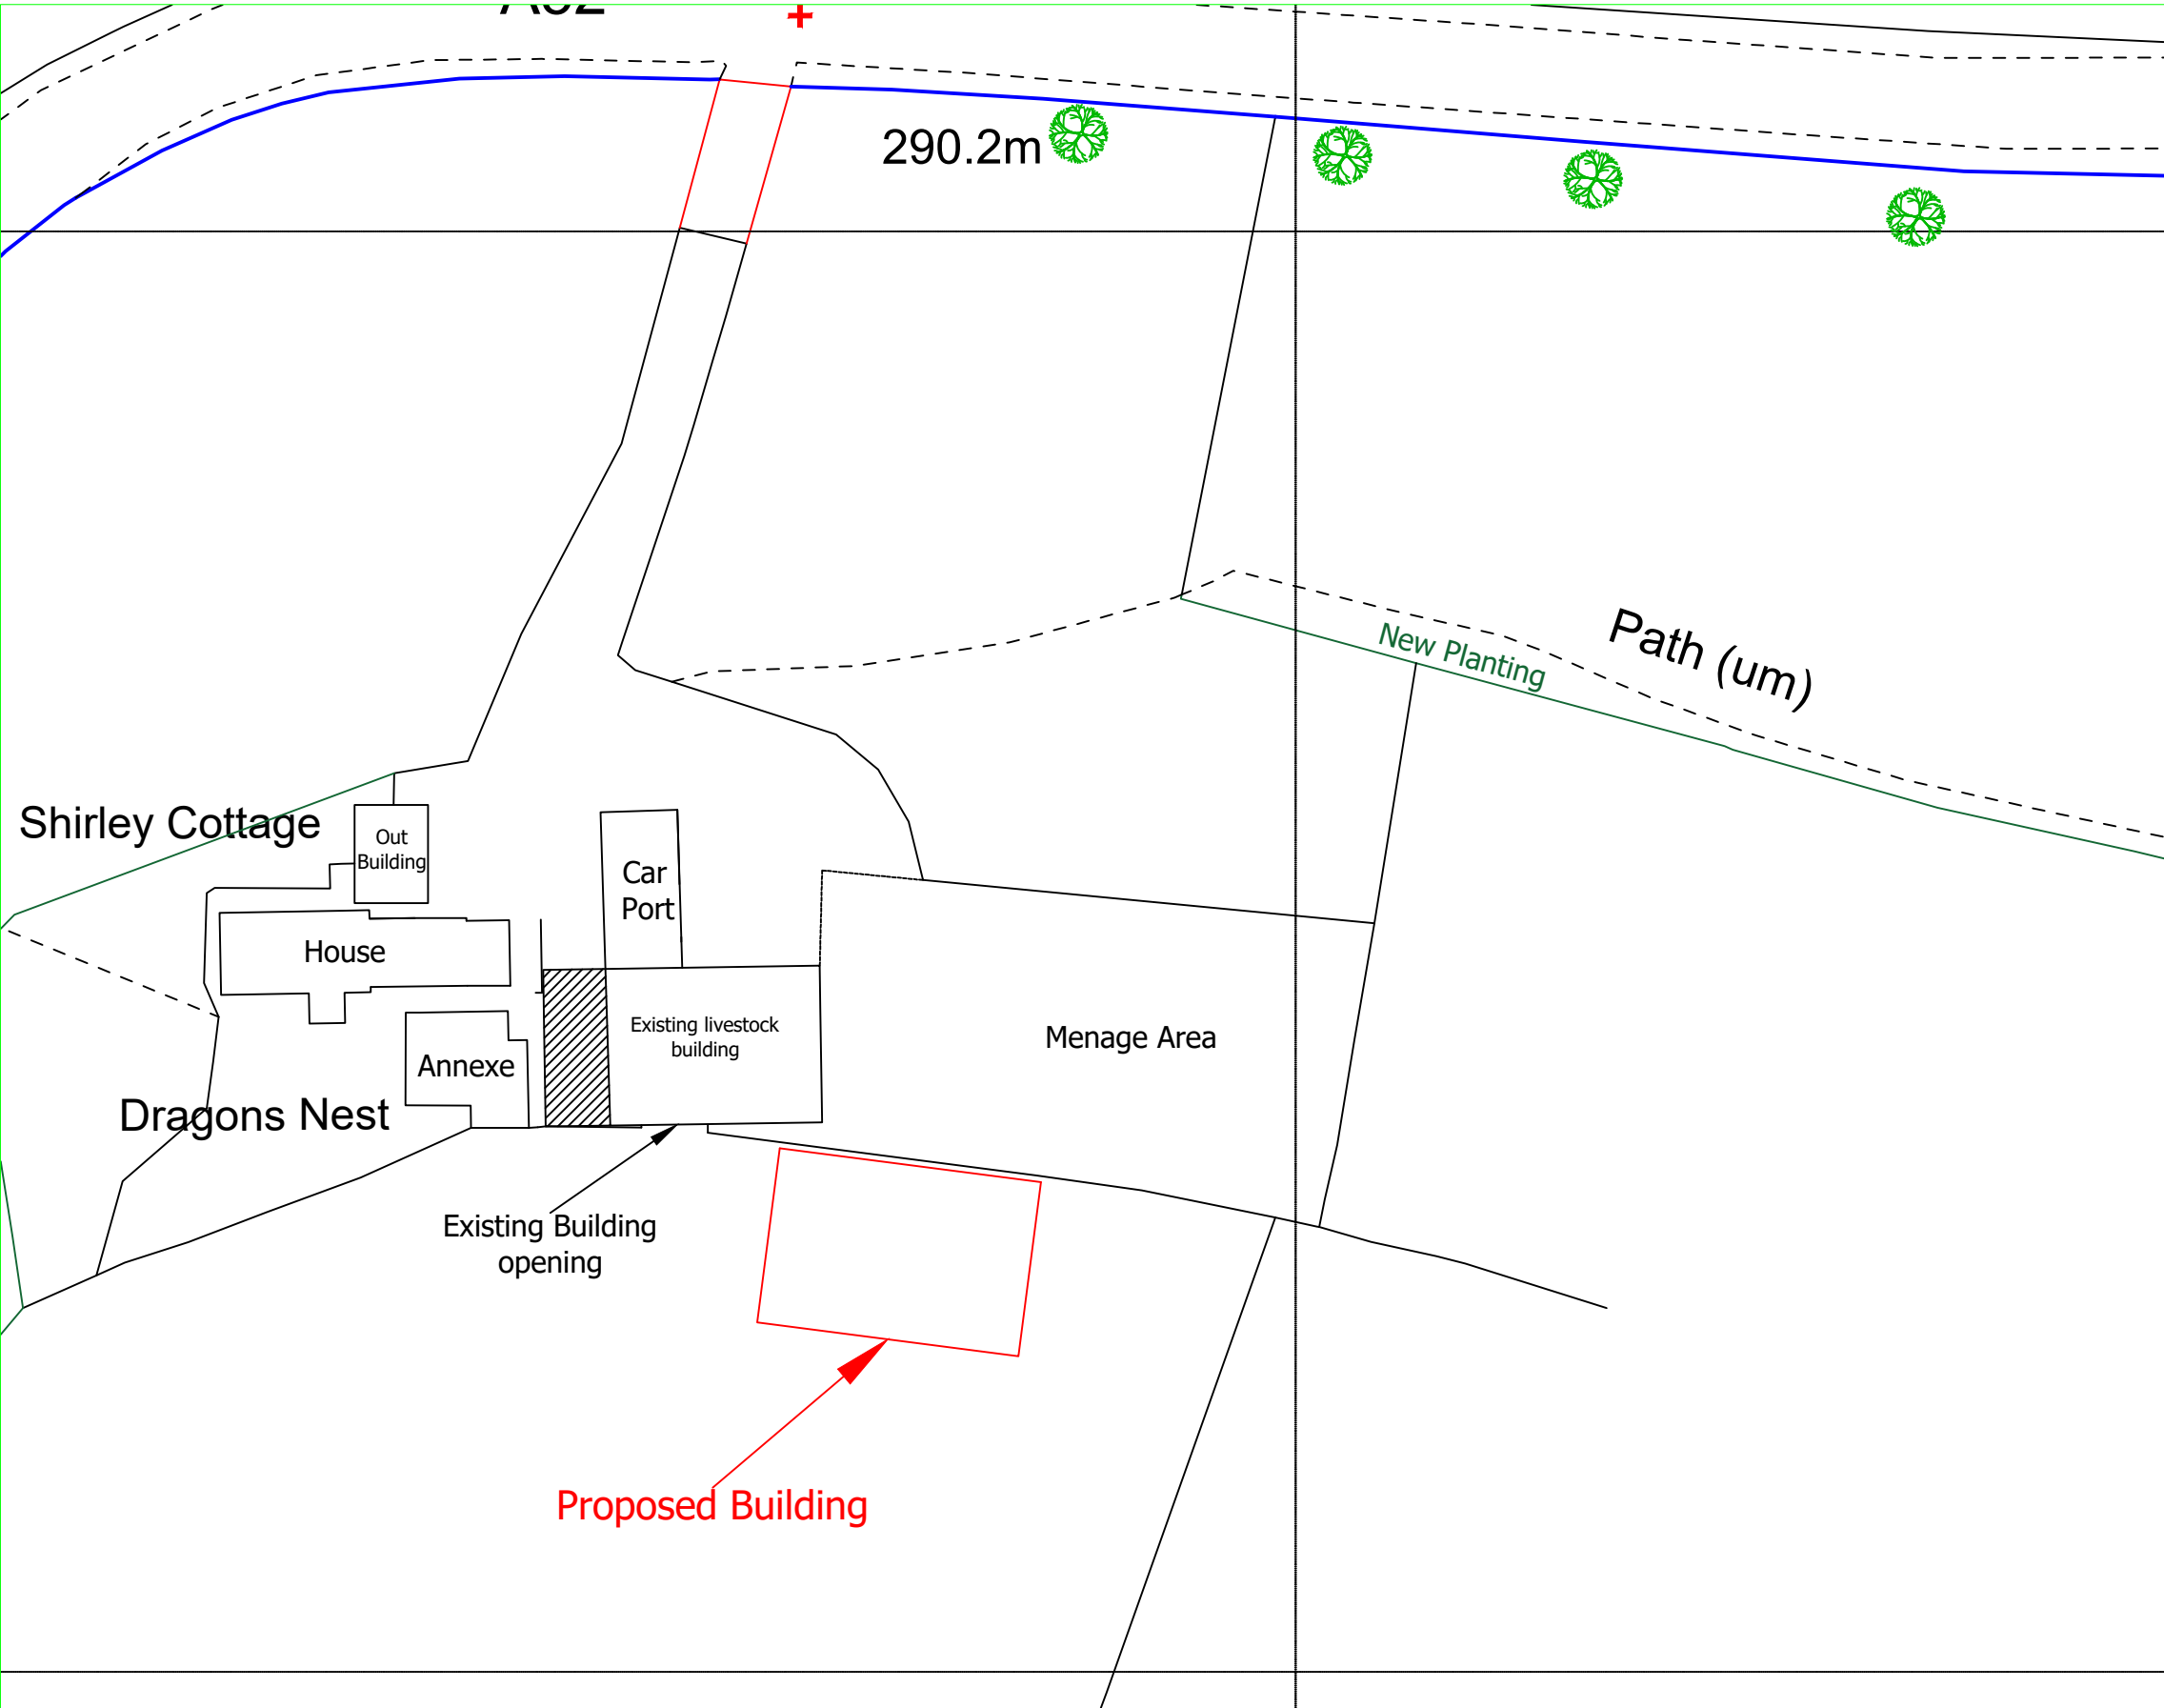


Reproduced from Ordnance
Survey digital map data,
1:2500 scale, by permission
of Ordnance Survey on behalf
of The Controller of Her
Majesty's Stationery Office.
© Crown copyright.
All rights reserved.

© Copyright J C Harrison Planning & Admin Services jo@jcharrison.co.uk 07792 144155		
Client:	Mr T Fernihough Shirey cottage Garston, ST10 2HX	
Project:	Proposed Agricultural Storage Building	
Title:	Block Plan	
Drawn:	J Harrison	Date: 05.02.2025
Scales:	1:500 @ A3	
Drg. No.:	1210-002	Rev.: A