


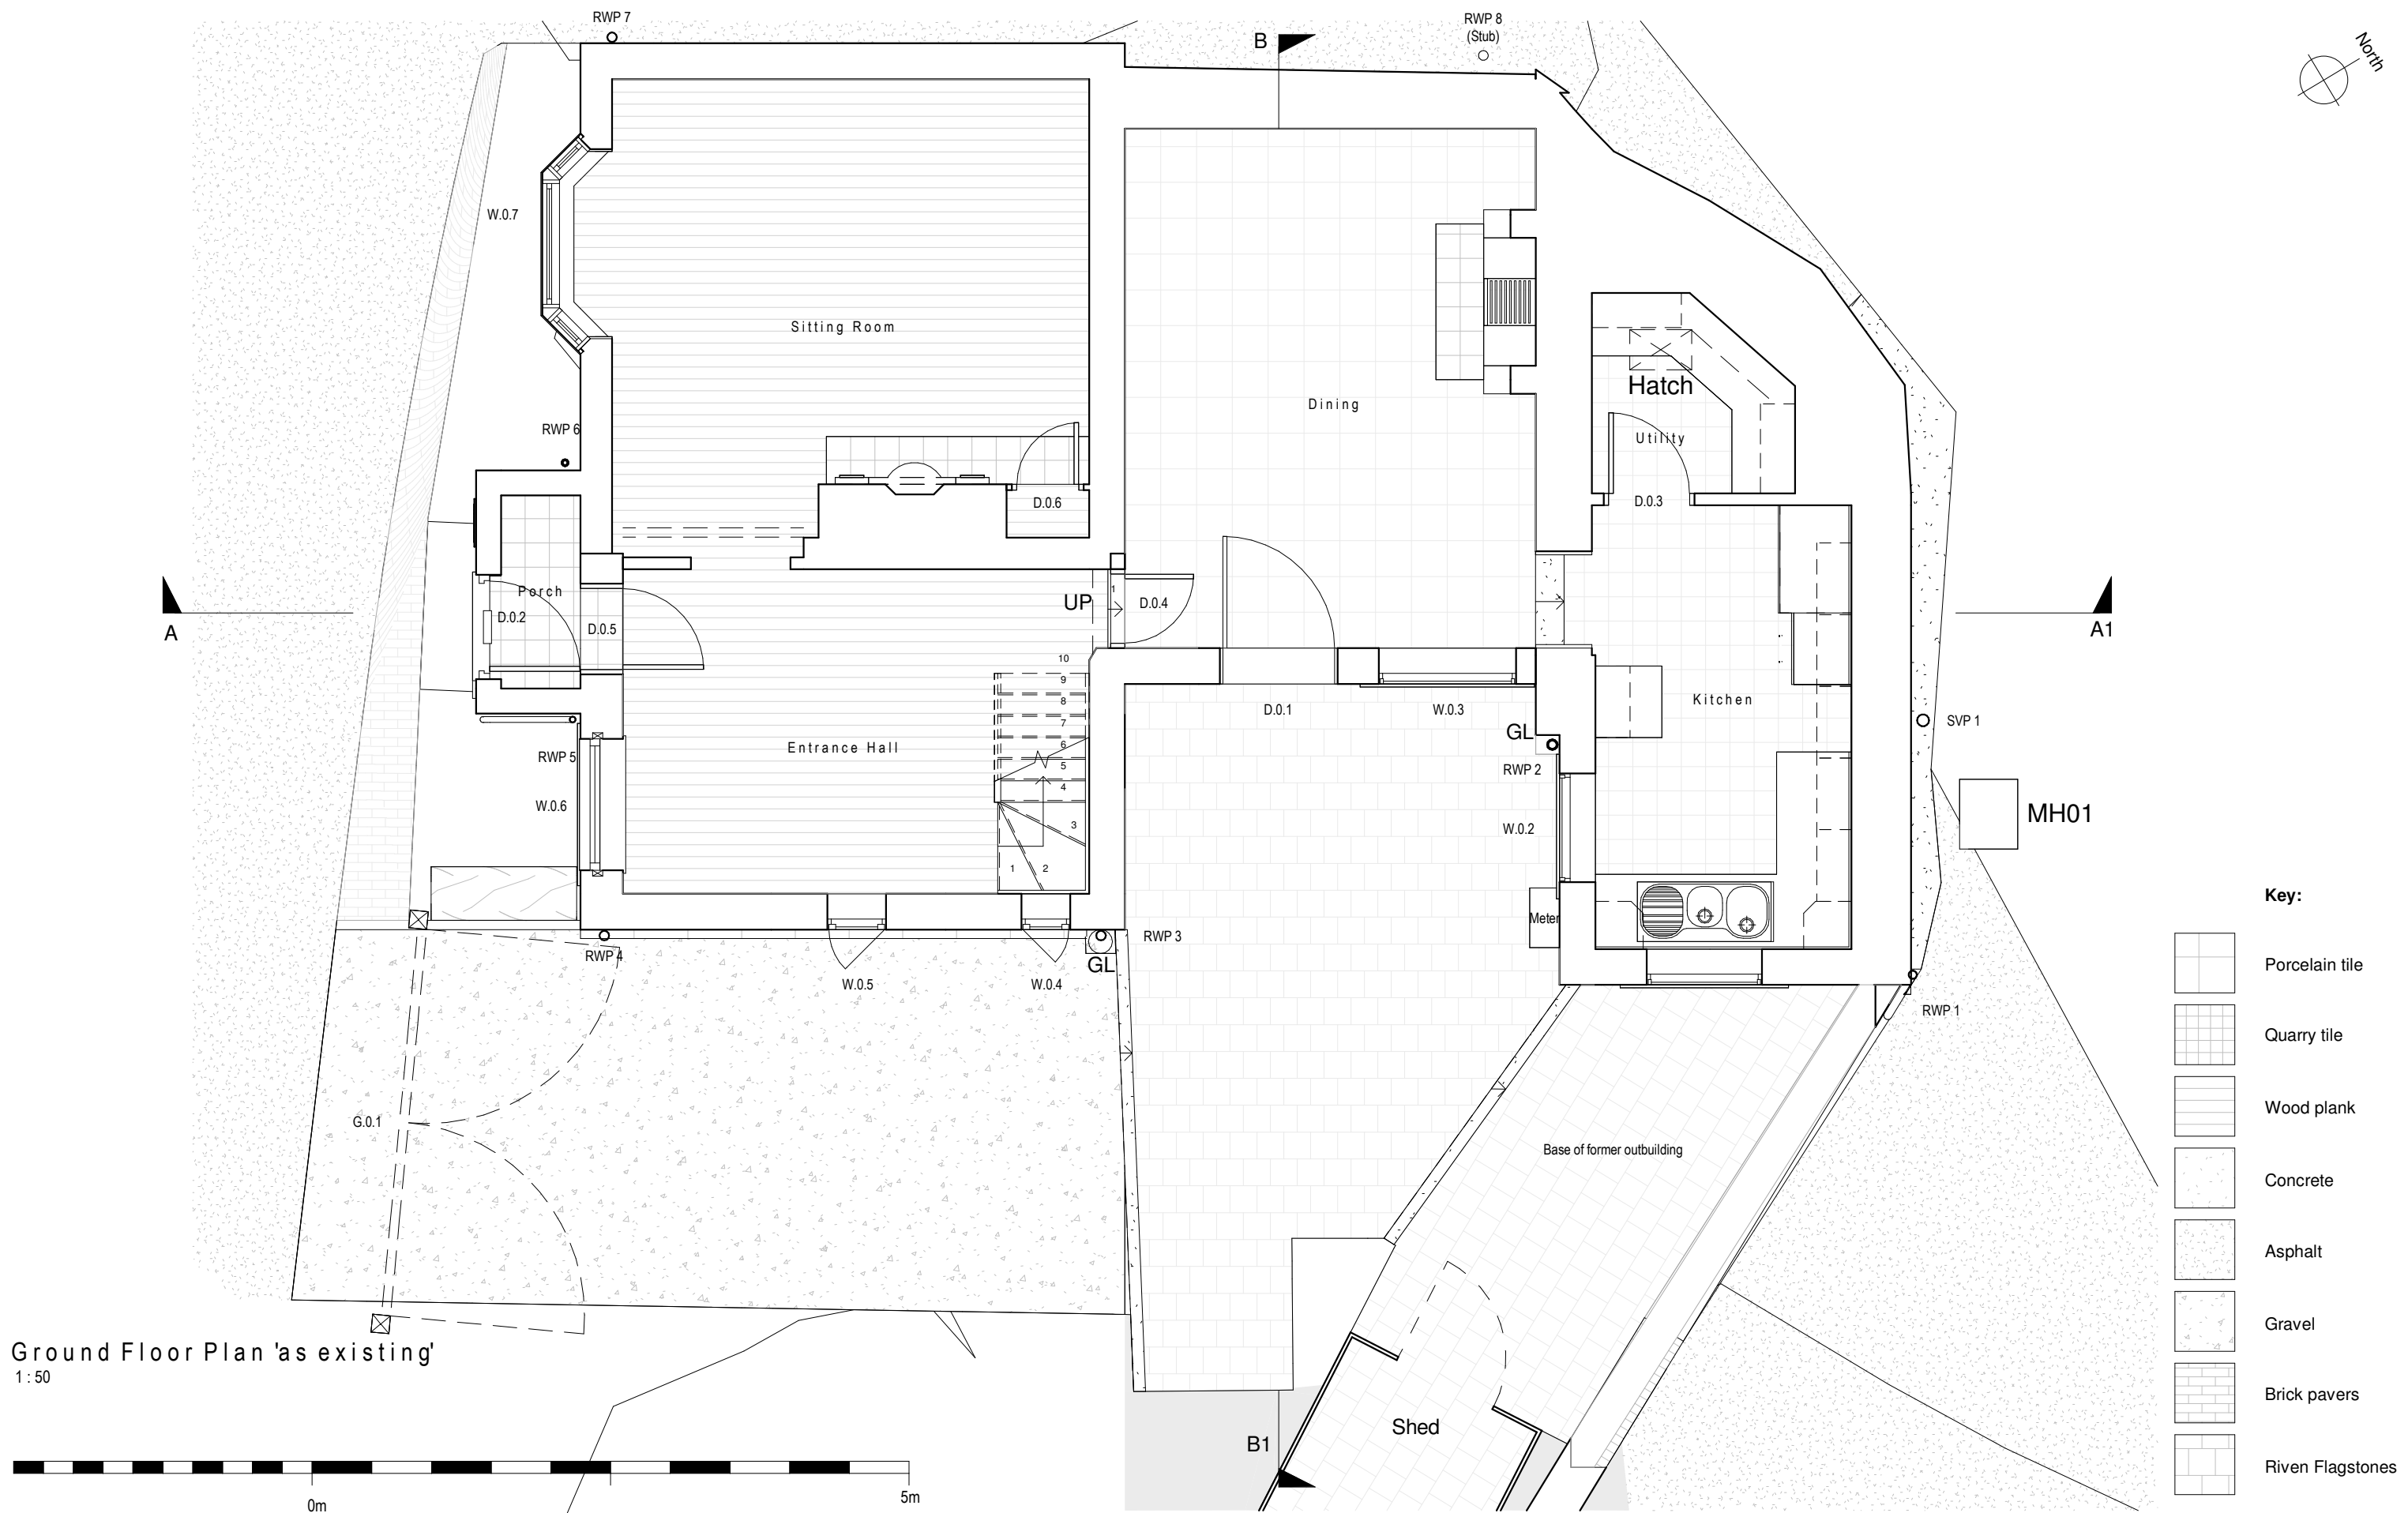

Ground Floor Plan 'as existing'
1:50

